



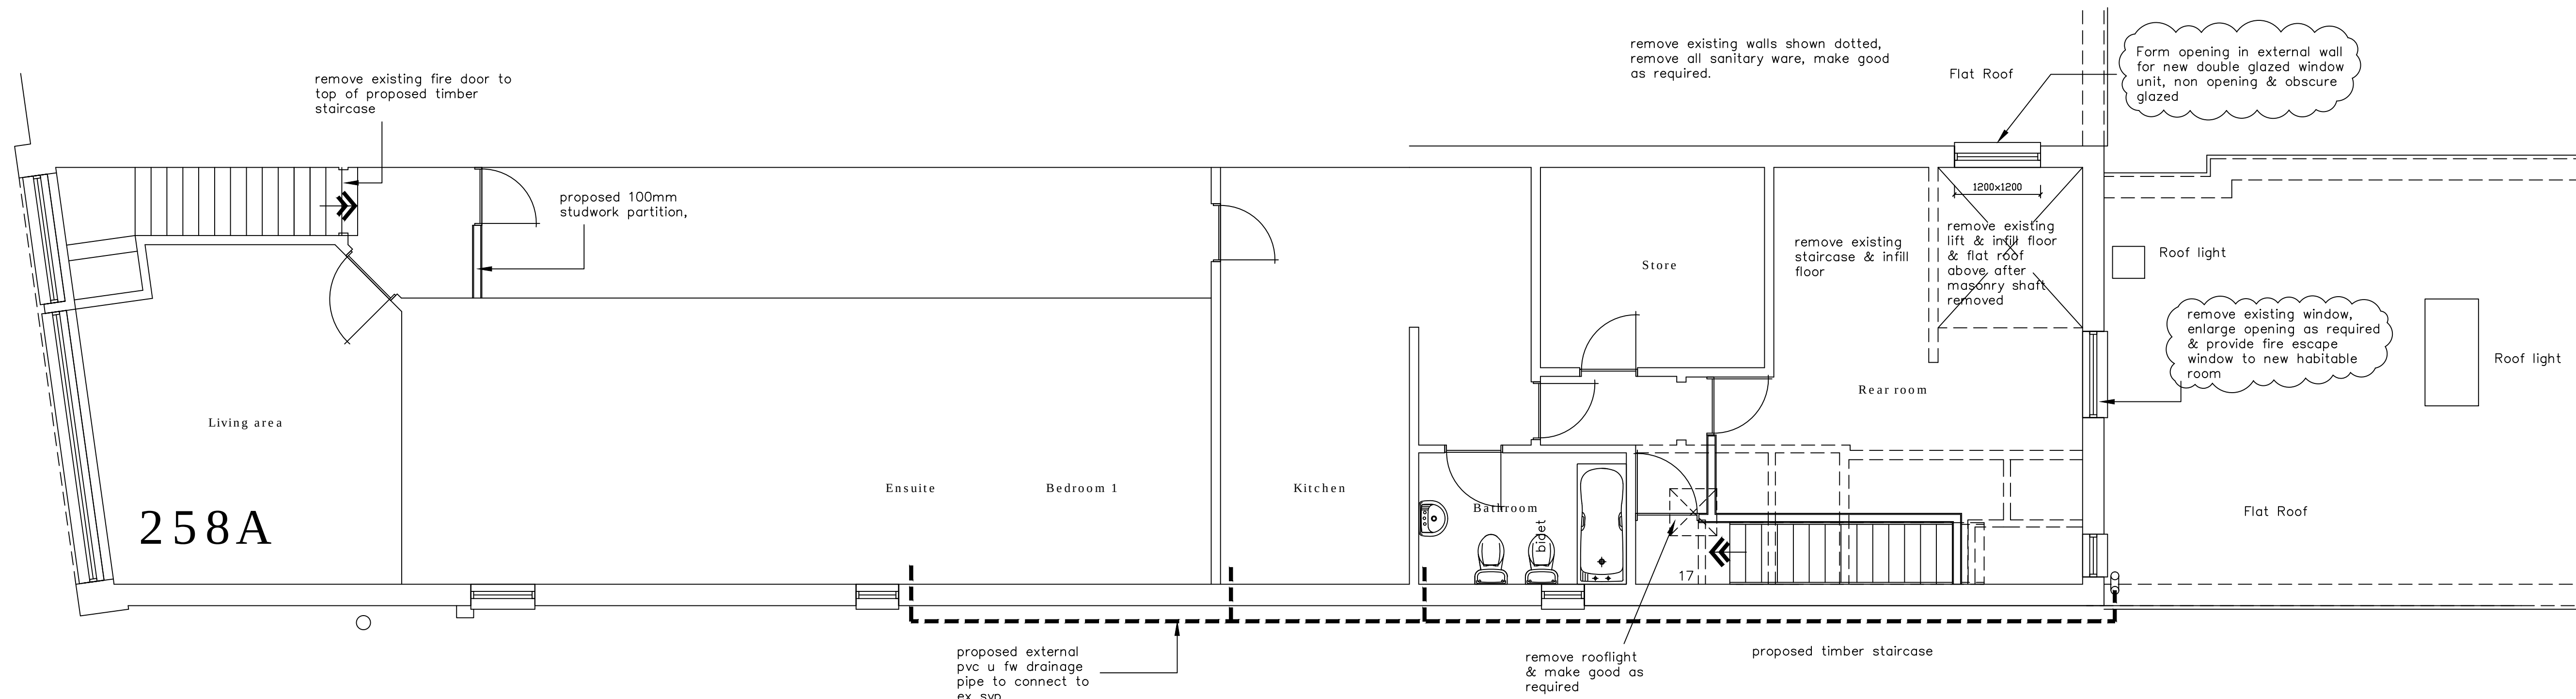


PROPOSED FIRST FLOOR LAYOUT
SCALE 1 : 50
Three bedroom flat

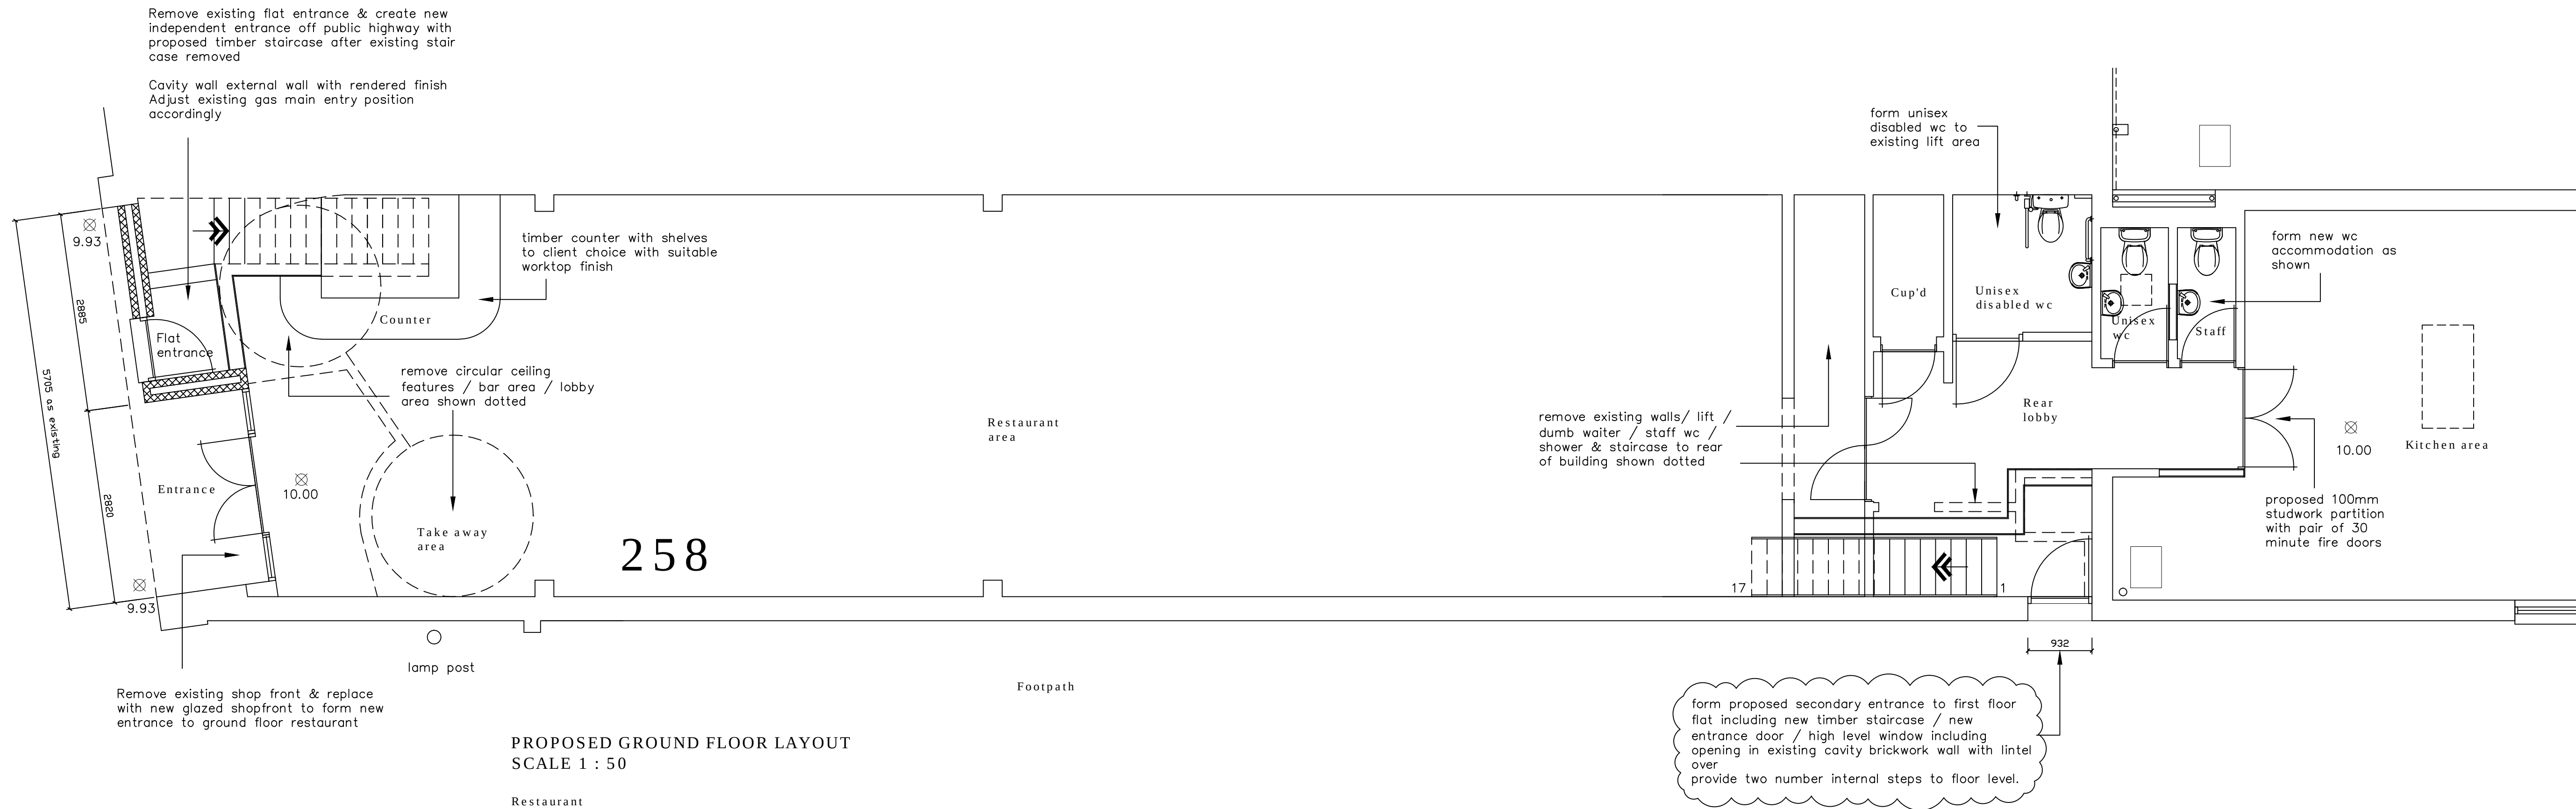

PROPOSED GROUND FLOOR LAYOUT
SCALE 1 : 50
Restaurant

NOTES:
The design and construction of this project shall be in accordance with the current Building Regulations & NHBC Standards. These notes & drawings have been prepared solely for the purpose of Planning & Building Regulation approval.
Do not scale from this drawing unless for Planning purposes. All dimensions to be checked on-site and any alterations to be approved by the Architect and/or client prior to any work commencing.
Ordnance Survey Licence No: 100047591
This drawing to be copyright and to be read in conjunction with all other drawings

AMENDMENTS:
Rev A : Masonry lift shaft removed – 30/10/14
Rev B : Additional window to rear room, high level window added to secondary door to flat–18/12/14

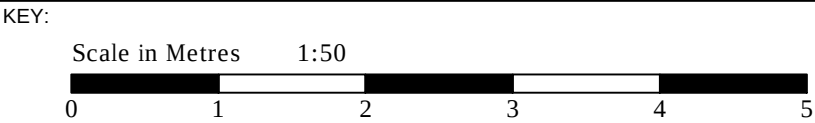

CLIENT NAME & ADDRESS
Mr F Miah
258 / 258A London Road
Waterlooville
PO7 7HG

PROJECT ADDRESS
258 / 258A London Road
Waterlooville
PO7 7HG

DRAWING DETAILS
PLANNING DRAWING
Proposed Floor Layouts

PROJECT No 783	DWG No 2	REV No B
SCALE 1:50 1:100 @ A1	DRAWN BWH	DATE 24/10/14



B H
ARCHITECTURE Ltd
Heath Cottage
Newlands Lane
Purbrook
Waterlooville
Hants
PO7 5SQ
Tel: 023 9223 2322
Mob: 07747 771808
E-mail:bernard@bernardharding.com