
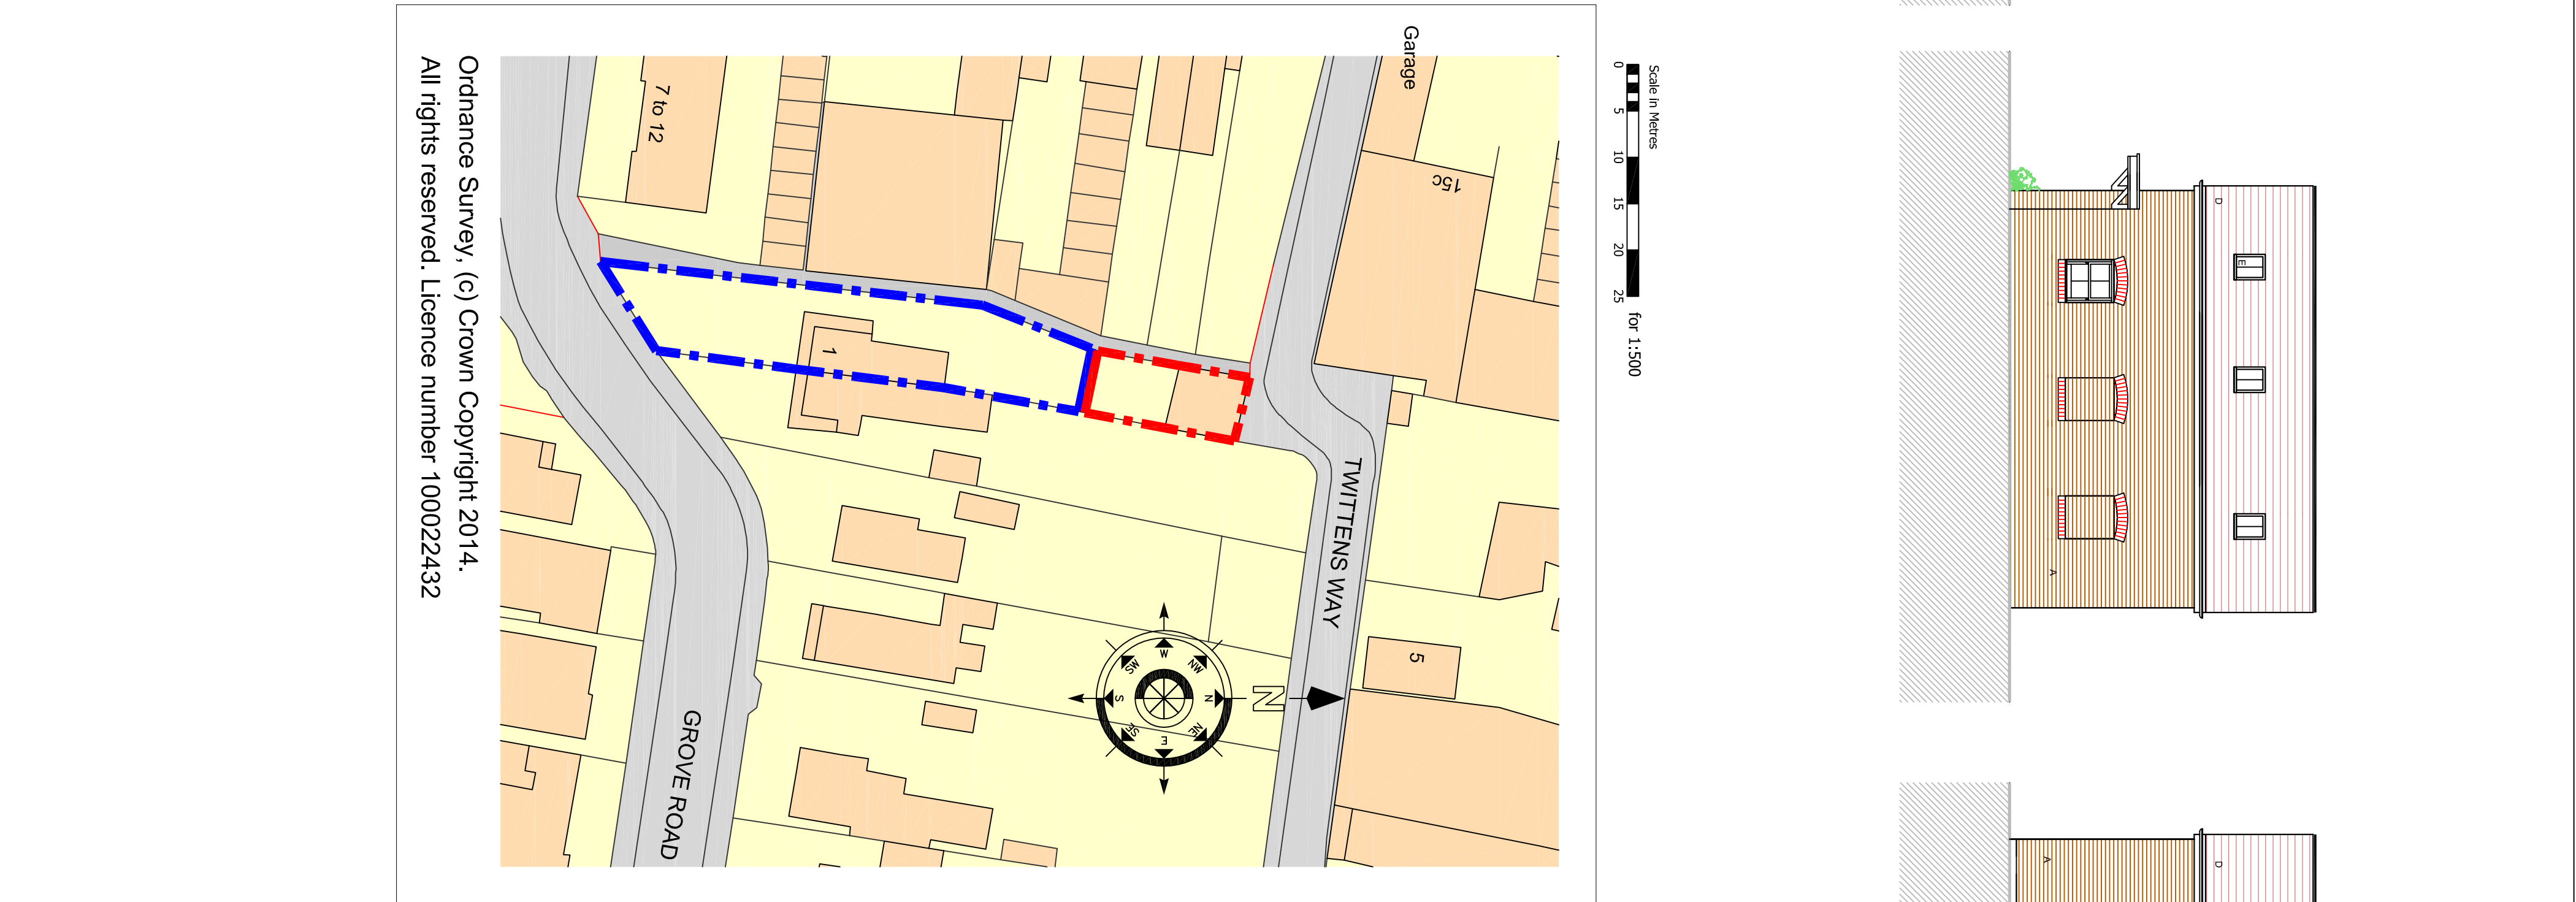


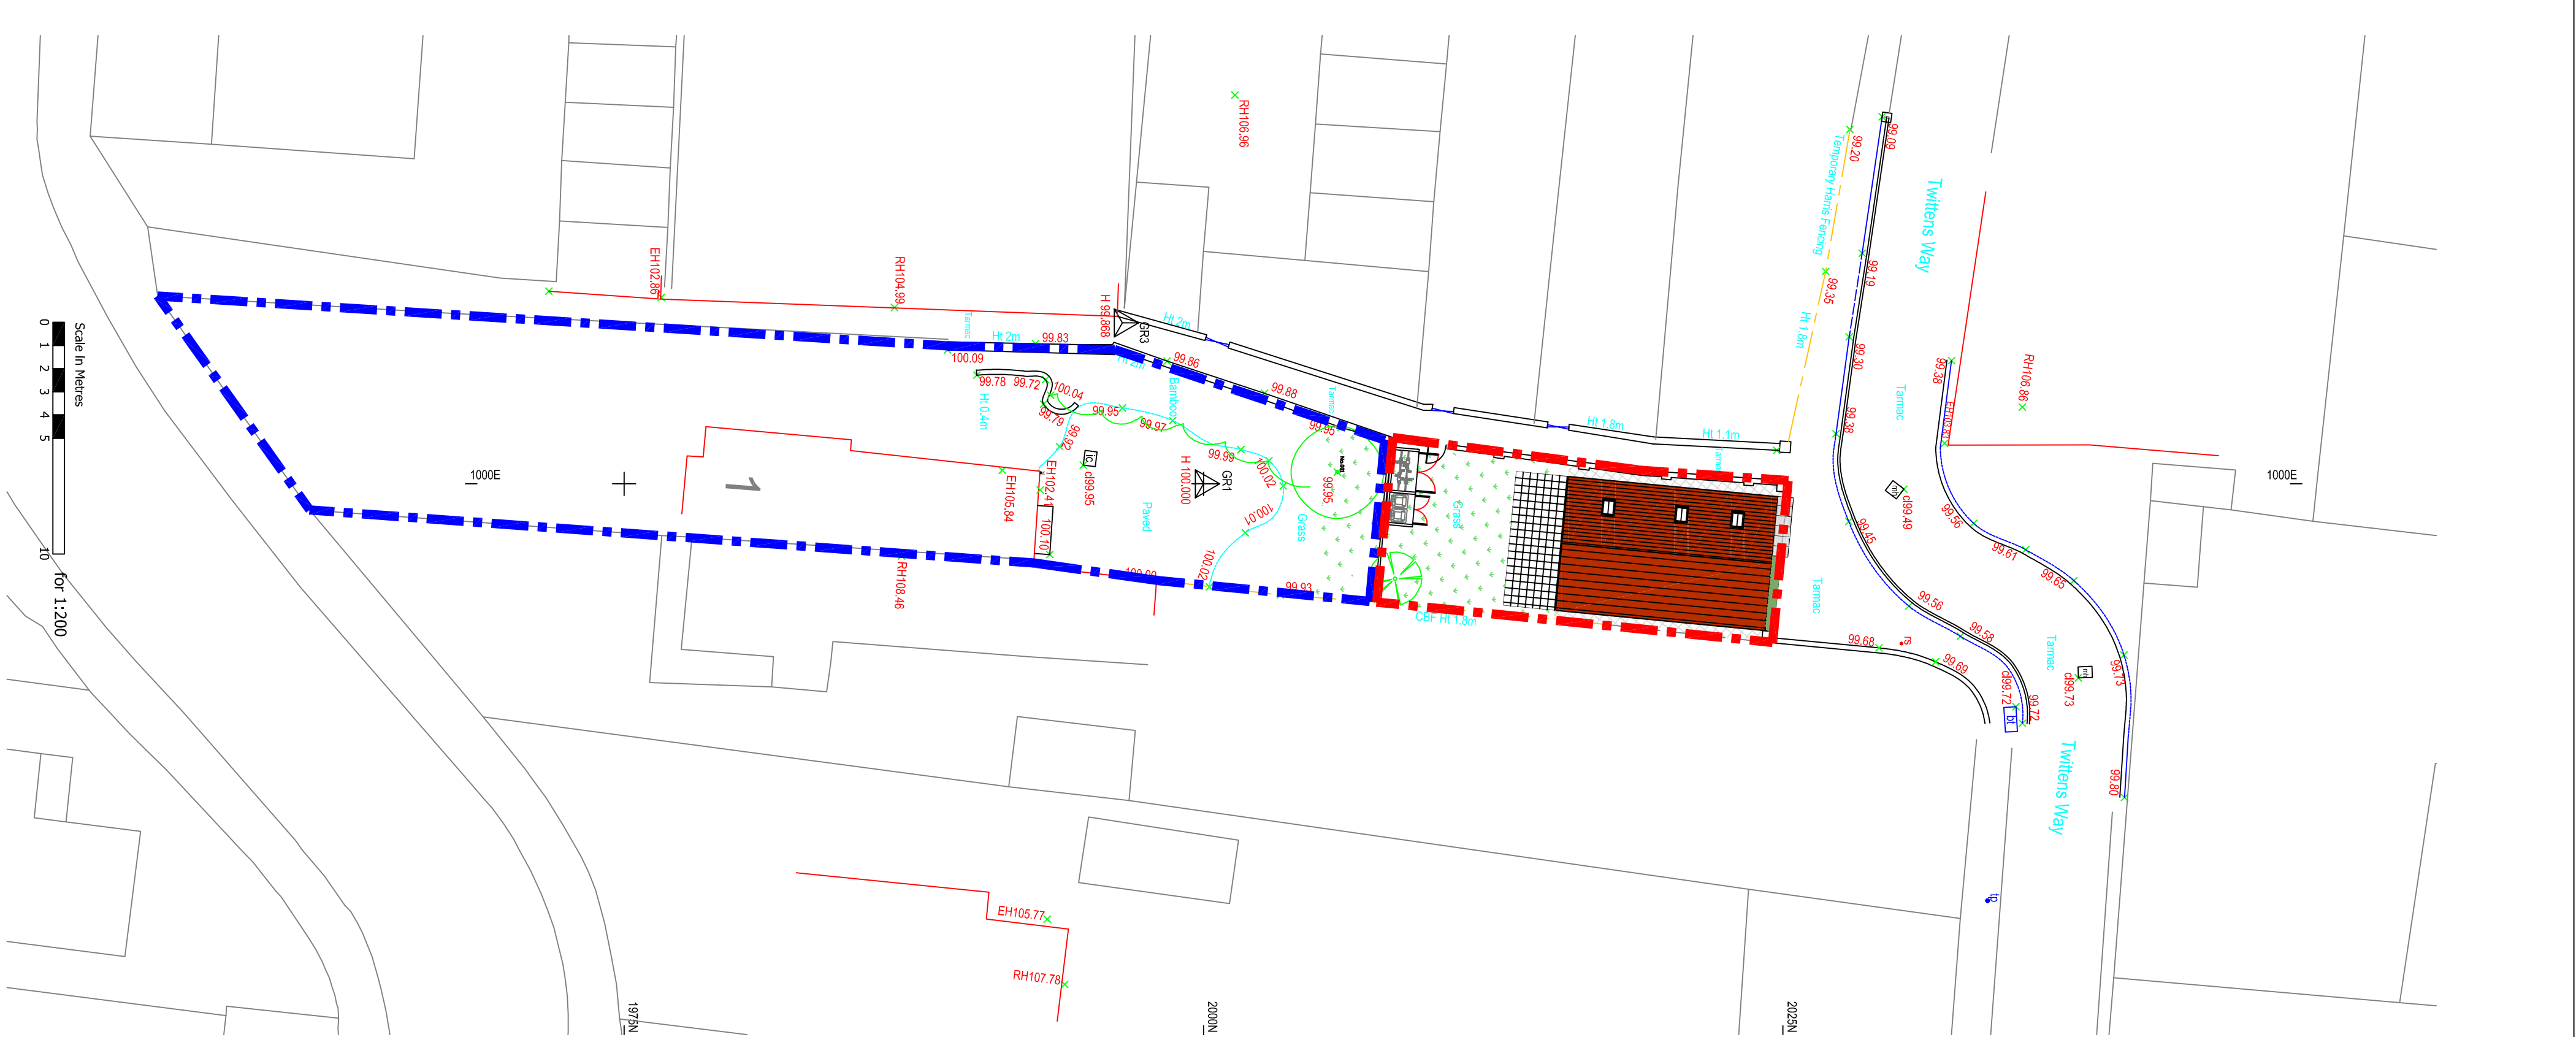

Revision	Description	Date	Drawn

Project :
1 Grove Road
Havant
Hampshire

Drawing Title :
Proposed Development

Drawn By	Date	Checked By	Date	Approved By	Date
CF	01/12/14				

Drawing No.	Revision	Scale
CFA FULL 01		1:100/-250/-500

PLANNING

Chris Flint Associates Ltd
CHARTERED SURVEYORS - PROJECT MANAGERS
DEVELOPMENT CONSULTANTS

2 Emerald Close Waterlooville, Hants PO7 2NZ
tel: 023 92 432484 fax: 023 92 358554
Email: chris@flintassociates.co.uk