


SUPERSEDED

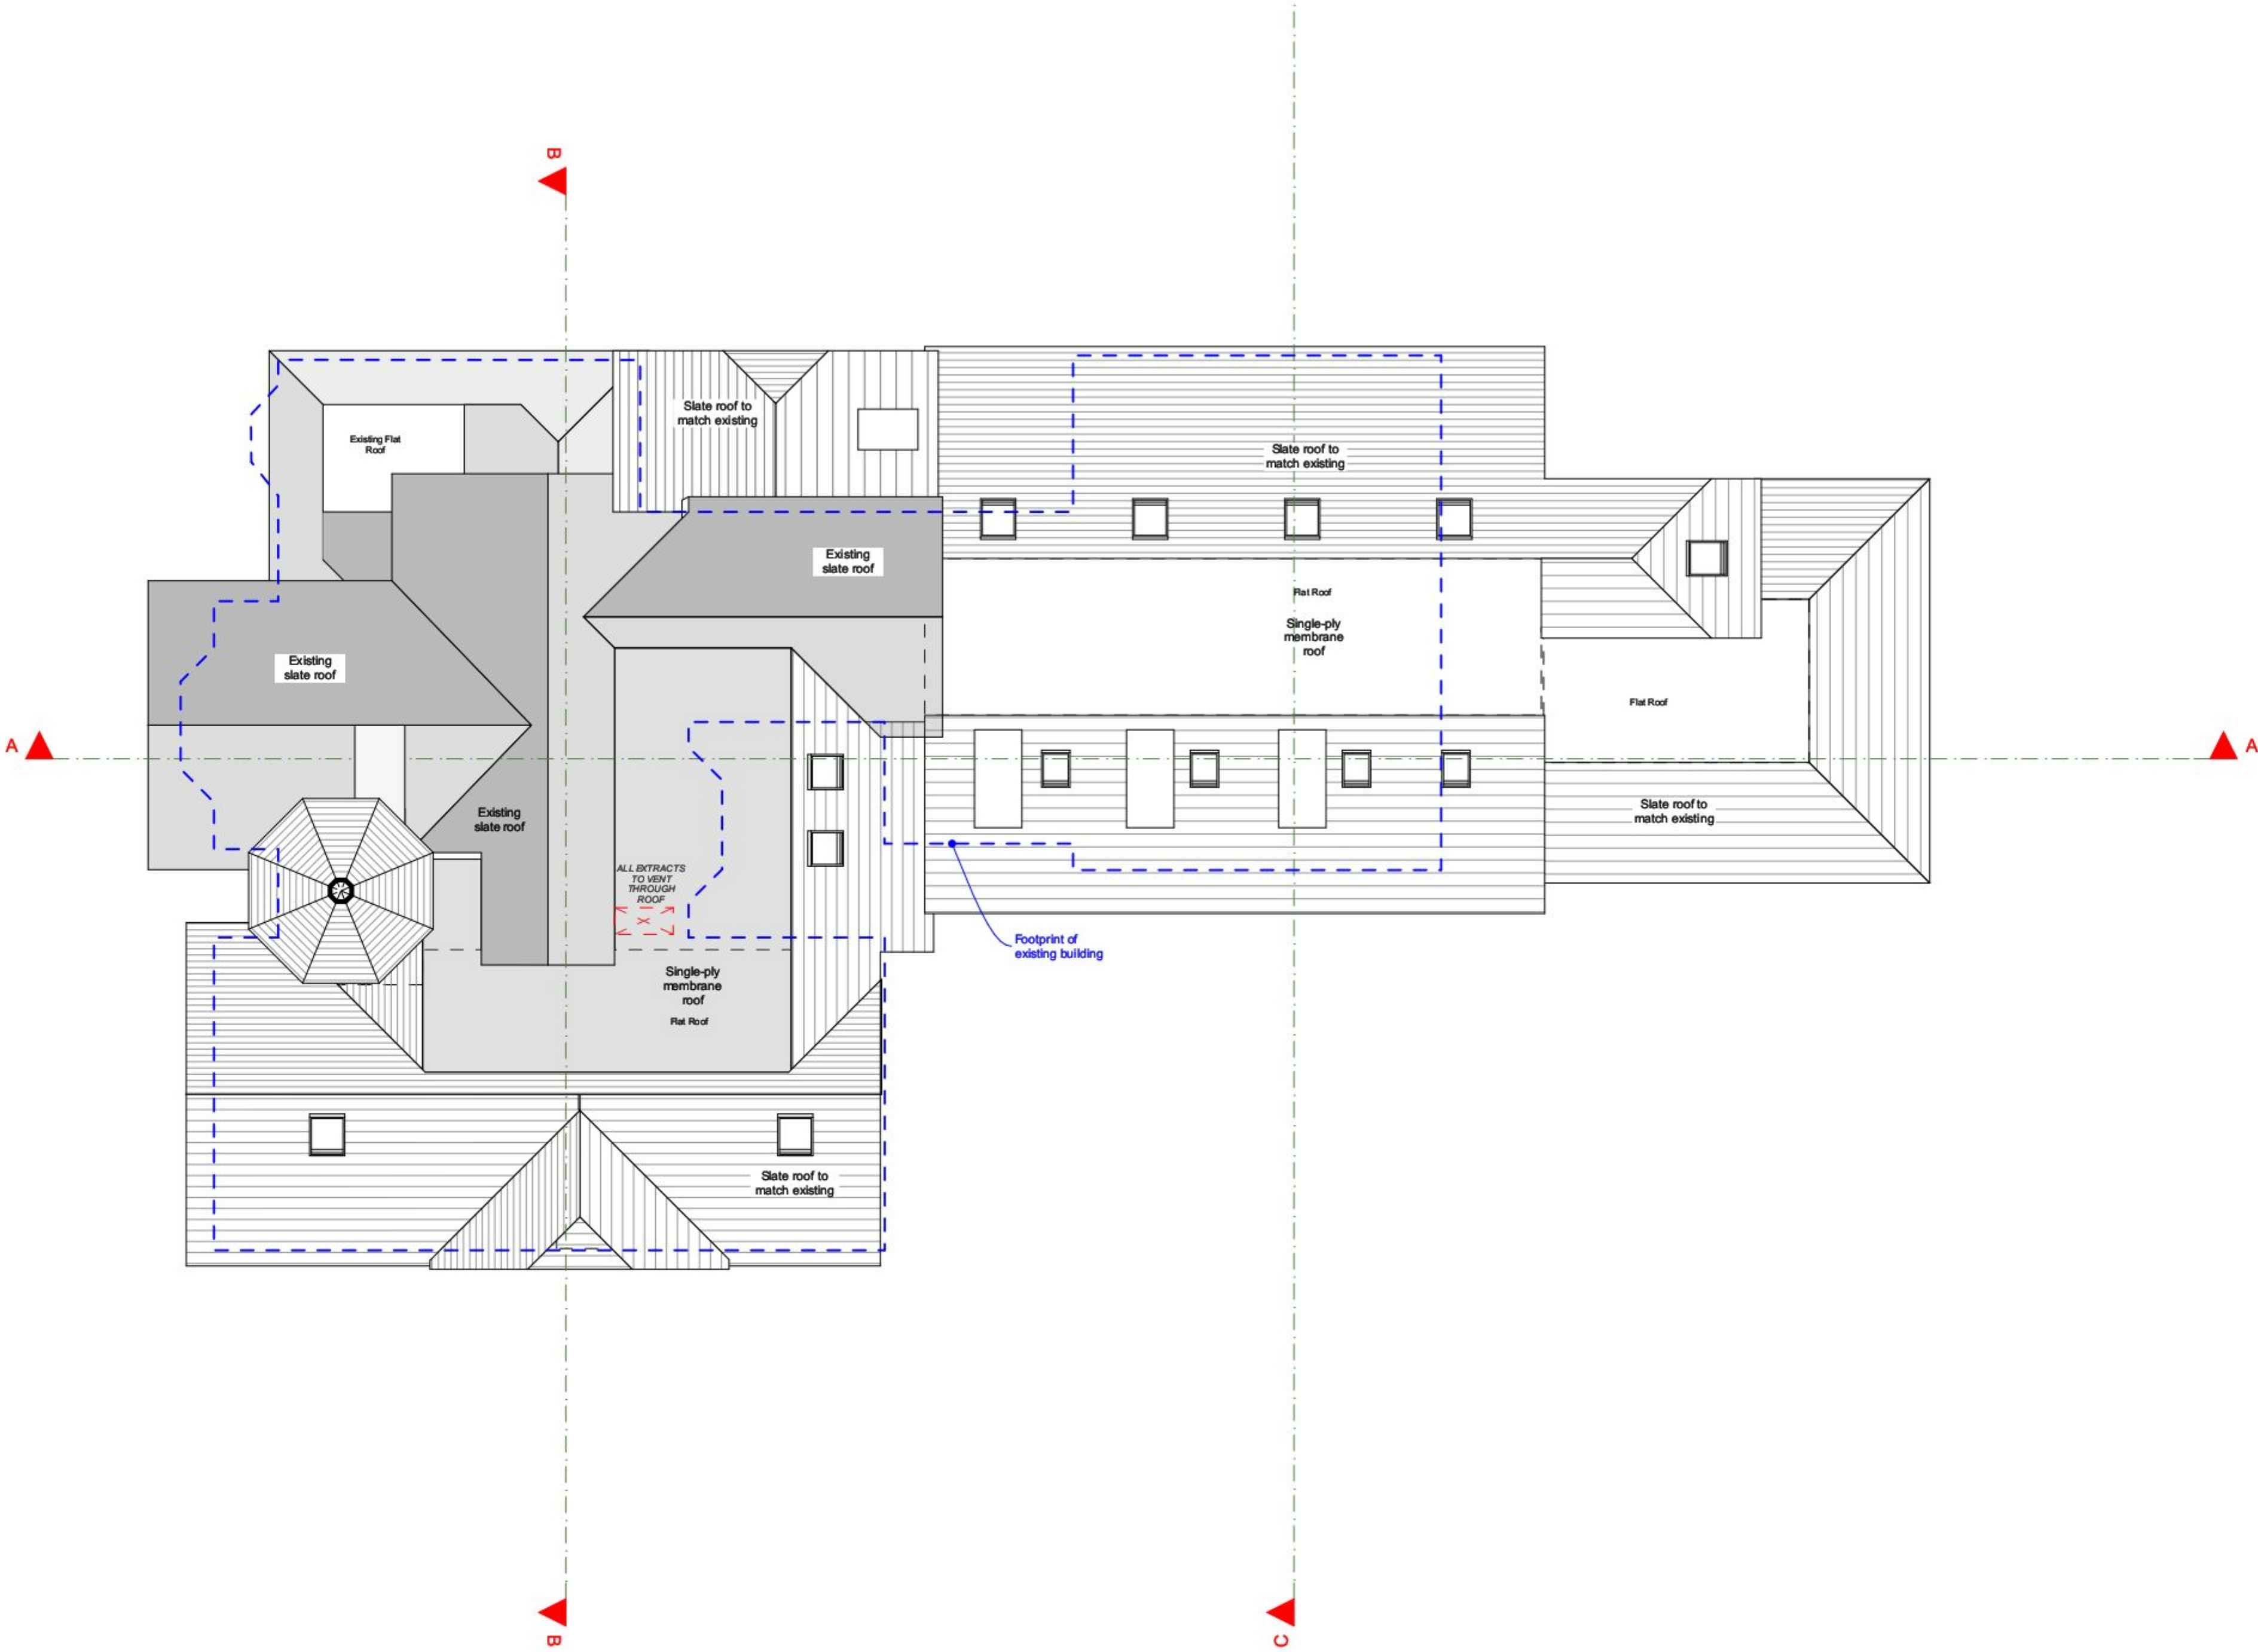

Roof Plan

Proposed

1:100