




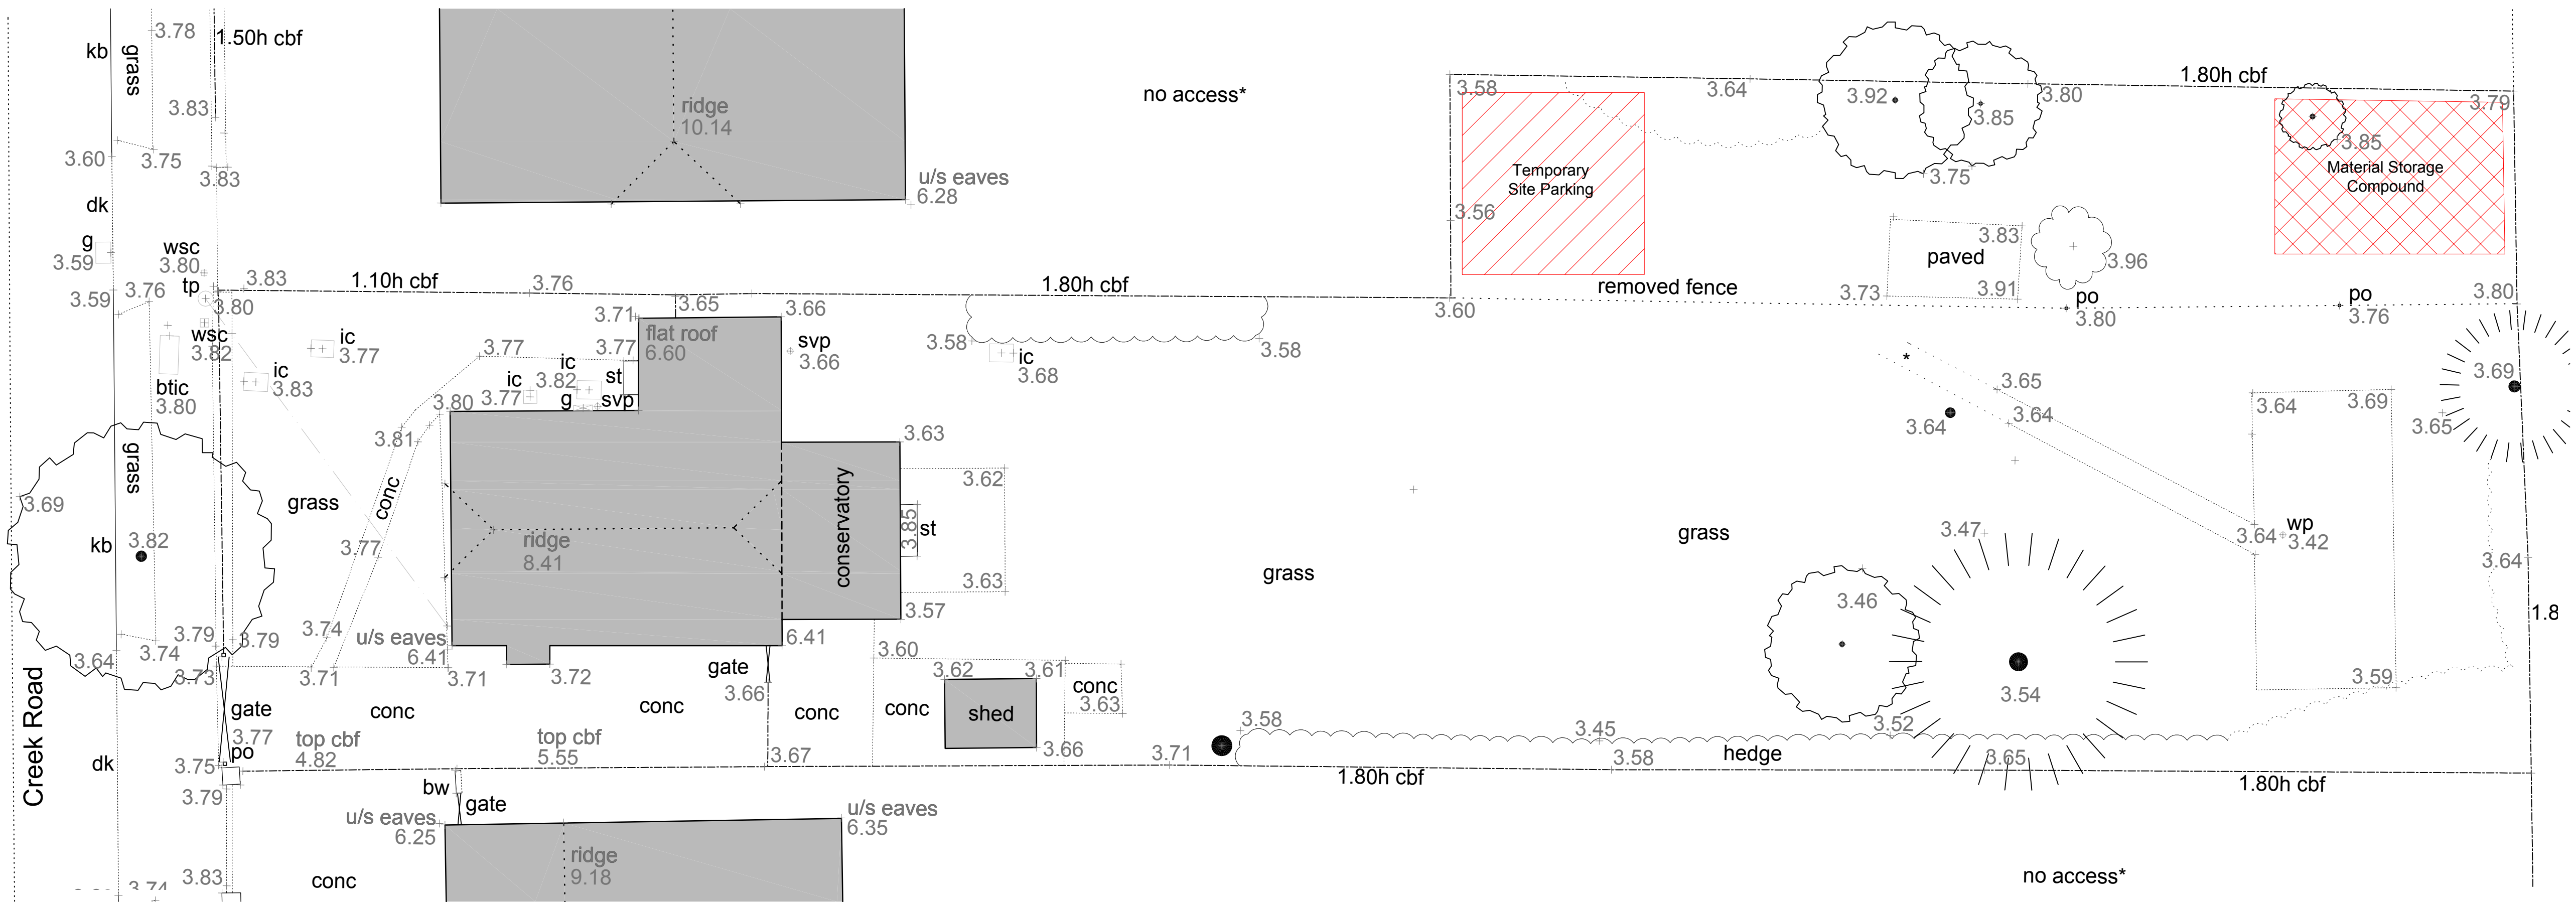

Existing Site Layout

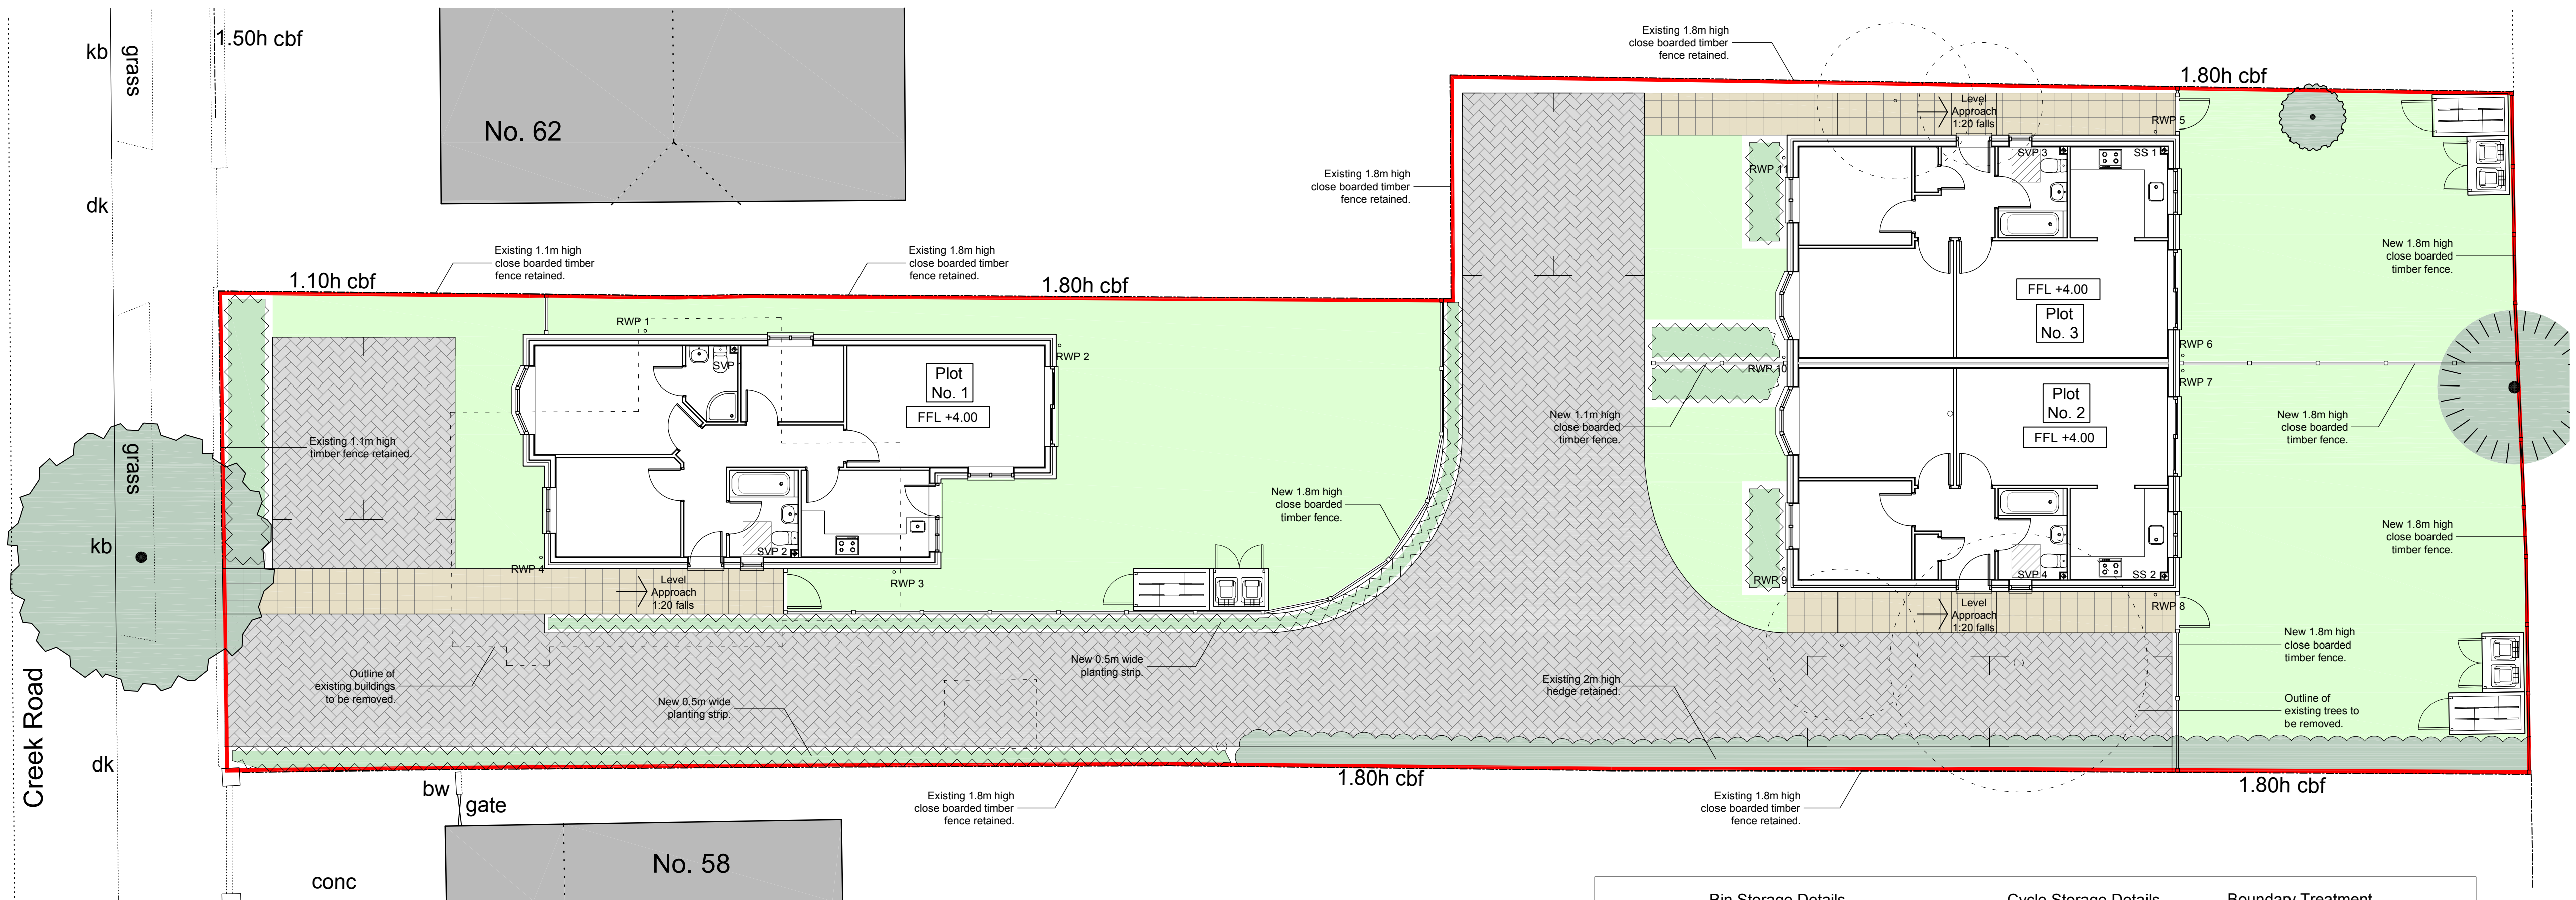


Proposed Site Layout

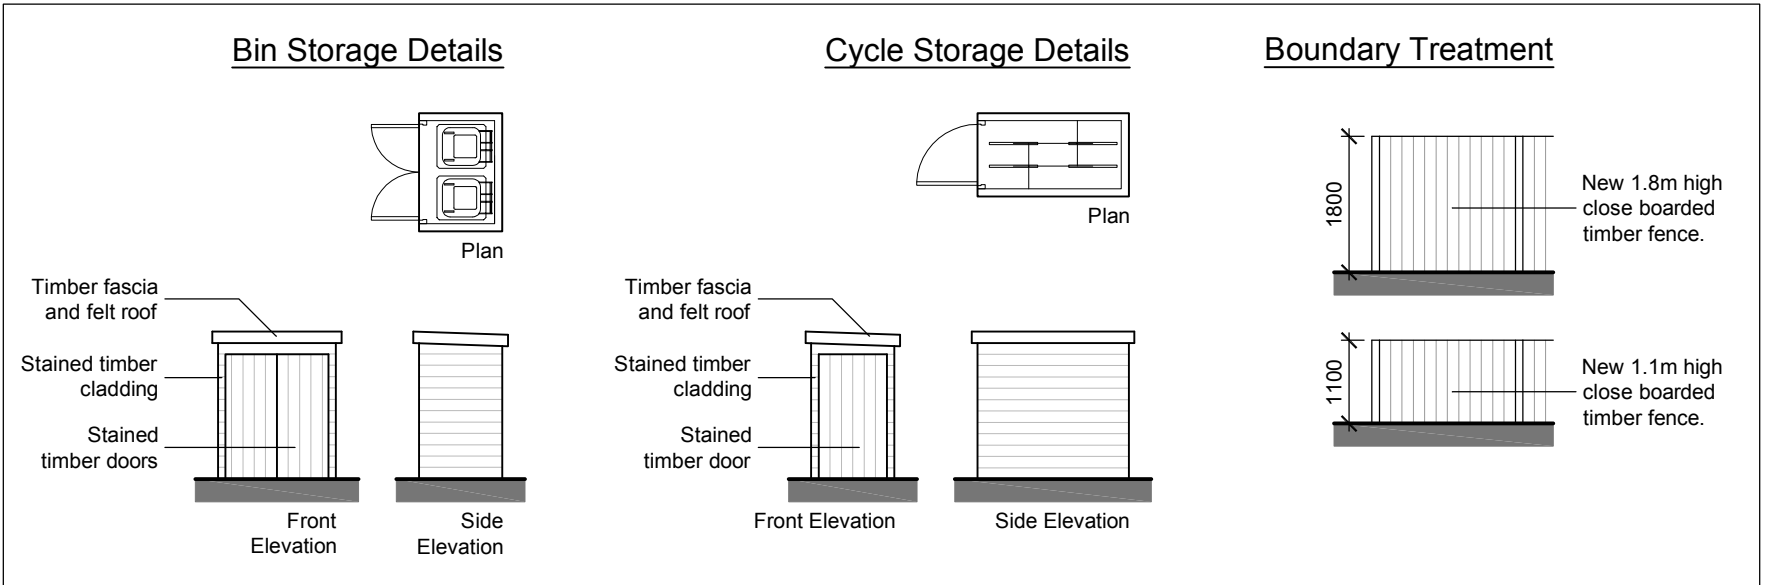

NOTES

GENERAL NOTES:
1. THIS DRAWING IS TO BE READ IN CONJUNCTION WITH THE OTHER RELEVANT CONSULTANTS DRAWINGS.
2. ALL FINISHES ARE TO CONFORM TO THE CURRENT BUILDING REGULATIONS.
3. REFER TO A SEPARATE DOCUMENT FOR THE DESIGNERS RISK ASSESSMENT.
4. ALL WORKS OR MATERIALS INDICATED ON THIS DRAWING ARE TO BE TO THE LATEST RELEVANT BRITISH STANDARDS AND CARRIED OUT IN ACCORDANCE WITH THE BRITISH STANDARDS CODES OF PRACTICE OR RECOGNIZED INSTITUTE OR TRADE ASSOCIATION RECOMMENDATIONS AND PUBLICATIONS.

Key	
Levels	
FFL +4.00	Proposed finished floor levels
+4.00	Proposed site levels
+4.00	Existing site levels
Soft Landscaping	
Proposed planting beds	
Refer to: Douglas Construction Ltd. Outline Planting Scheme.	
Hard Landscaping	
Paving	Marshall's Saxon Paving - Natural
Driveway / Parking Bays	Marshall's Driveline Paving - Charcoal

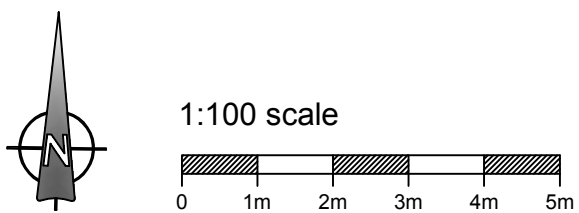

P1	Feb 2015	Discharge planning conditions app.	TH
Revision	Date	Description	Dwn

PLC ARCHITECTS
Brankesmere House
Queens Crescent, Southsea
Portsmouth PO5 3HT
Hampshire England
Tel: (023) 927 55 333
Fax: (023) 927 55 222
E-Mail: admin@plcarchitects.com
Web: www.plcarchitects.com

Client:
Douglas Construction Ltd.

Project:
60 Creek Road
Hayling Island

Drawing Title:
Proposed External Works

Drawn By	Date	Checked By	Date	Approved By	Date
TH	Feb 15				

Drawing No.	Revision:	Scale:
14 - 2068 - 100	P1	1:100 @ A1

PLC ARCHITECTS © COPYRIGHT RESERVED 2013
NOT TO BE SCALED. DIMENSIONS TO BE CHECKED ON SITE
SCALING ONLY FOR LOCAL AUTHORITY PURPOSES