




TOWER: Brickwork Setting Out

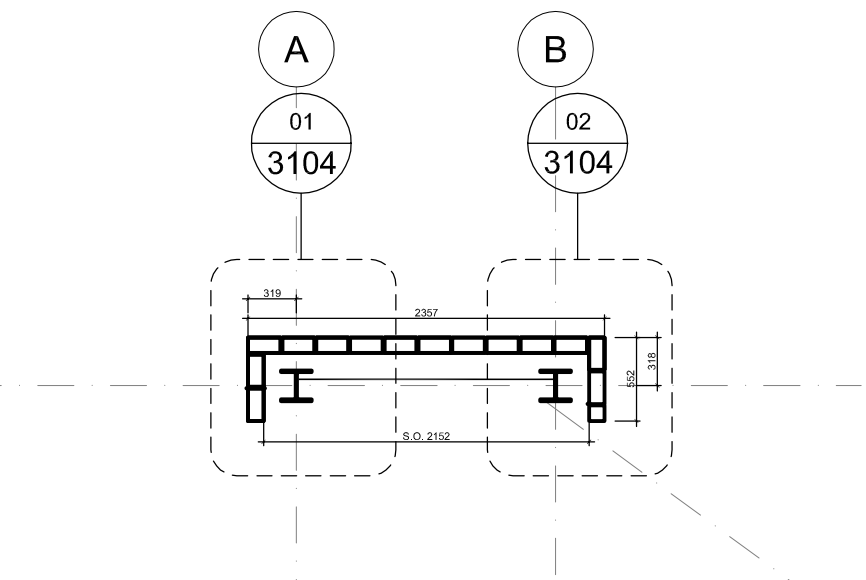


Wall Types - EXTERNAL:

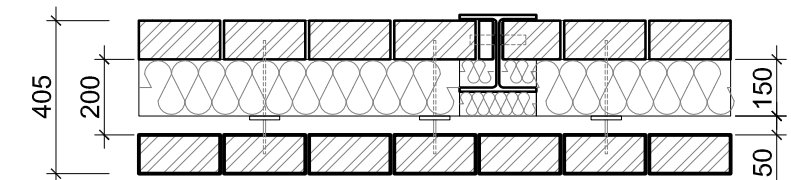


BUILDUP EW01 - Brick & Brick External Cavity Wall - Above Ground
F10:111 103mm Internal Facing Brick - FLB Place
F30:156/157 150mm Rockwool Partial Fill Insulation
50mm Residual Cavity
F10:110 103mm External Facing Brick - FLB First Quality Multi

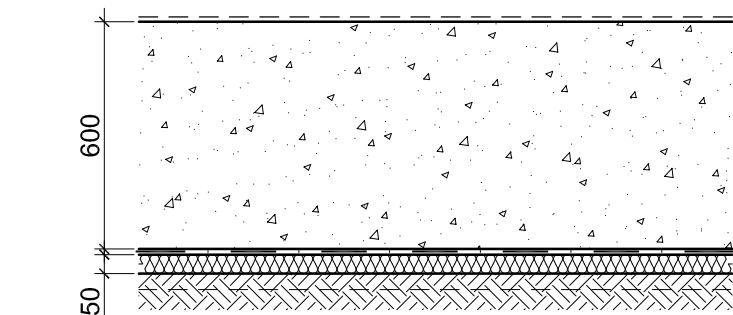

EW02: Brick & Block External Wall - Below Ground
M60:181 Internal Concrete Sealer Paint Finish
600mm wide RC Trench Footing to S.E. requirements
J40:285 Voltex Bentonite Geotextile Waterproofing
P20:101 50mm XPS Insulation

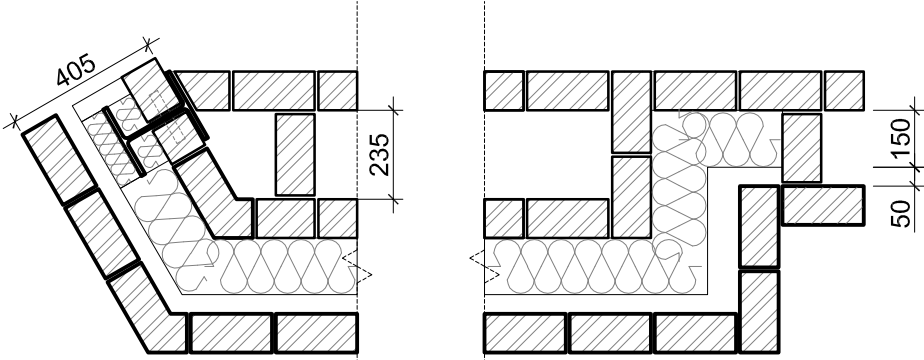


BUILDUP EW03 - Brick & Brick External Cavity Wall - Picture Window
F10:111 103mm Internal Facing Brick
235mm Cavity
F10:111 103mm Internal Facing Brick
F30:156 150mm Insulation
50mm Residual Cavity
F10:110 103mm External Facing Brick

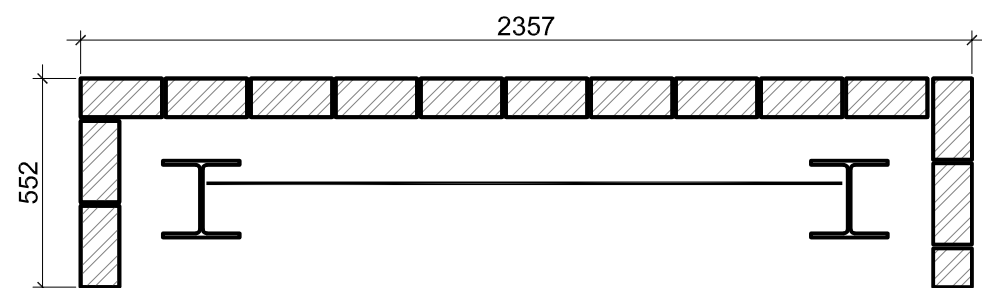

BUILDUP EW04 - Brick & Brick External Cavity Wall - Tower
F10:110 103mm External Facing Brick

Wall Types - INTERNAL:

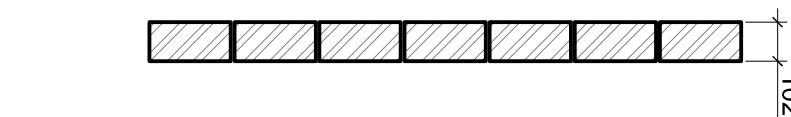


BUILDUP IW01 - Single Brick Internal Wall
M60:171 White Matt Emulsion Masonry Paint
F10:111 103mm Internal Facing Brick
M60:171 White Matt Emulsion Masonry Paint




BUILDUP IW02 - Single Block (on side) Sub-floor Dwarf Wall
F10:355 215mm Medium Density Block on Side
M60:181 Internal Concrete Sealer Paint Finish to both sides


NOTE: Blockwork Dwarf Wall on GL.6 to have K10:120 15mm Soundbloc on dabs to both sides and to full height of subfloor in lieu of Sealer Paint.

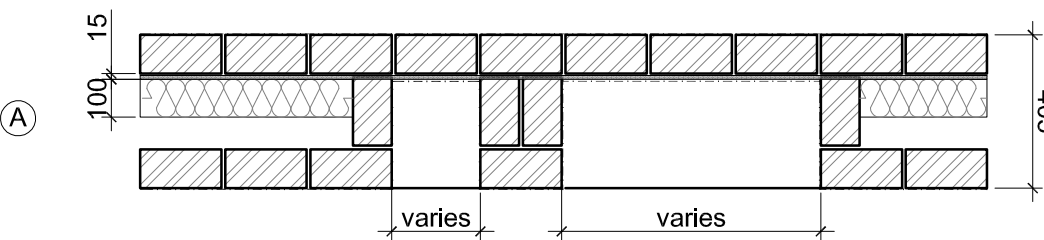

BUILDUP IW03 - Brick&Brick Internal Cavity Wall - Acoustic
F10:111 103mm Internal Facing Brick
K10:120 15mm Soundbloc on dabs
150mm Cavity
F10:111 103mm Internal Facing Brick
M60:171 White Matt Emulsion Masonry Paint

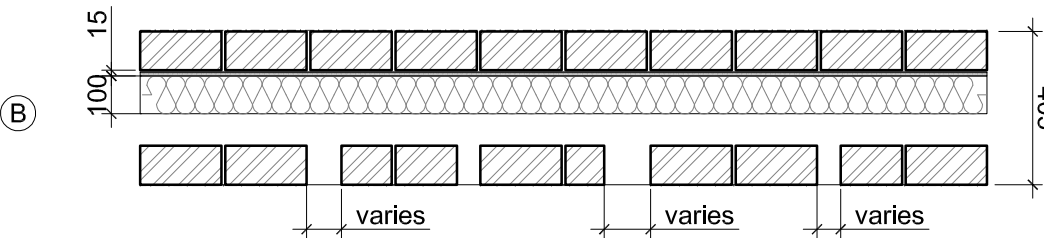


F10:111 103mm Internal Facing Brick
K10:120 15mm Soundbloc on dabs
150mm Cavity with 100mm Isover APR1200 Acoustic Insulation P20:200
F10:111 103mm Internal Facing Brick with Intermittent Hit-and-miss openings
M60:171 White Matt Emulsion Masonry Paint

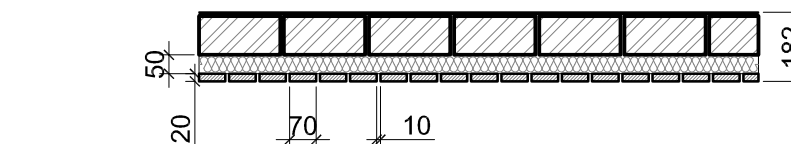

BUILDUP IW04 - Single Brick Wood Clad Wall - Kitchen
F10:111 103mm Internal Facing Brick with tiled internal finish
G20:271 50mm SW Horizontal Battens
P20:200 50mm Isover 1200APR Acoustic Insulation (black faced)
H21:112 European White Oak in 20x70mm Square Edged Board

SUB-FLOOR: Brickwork Setting Out

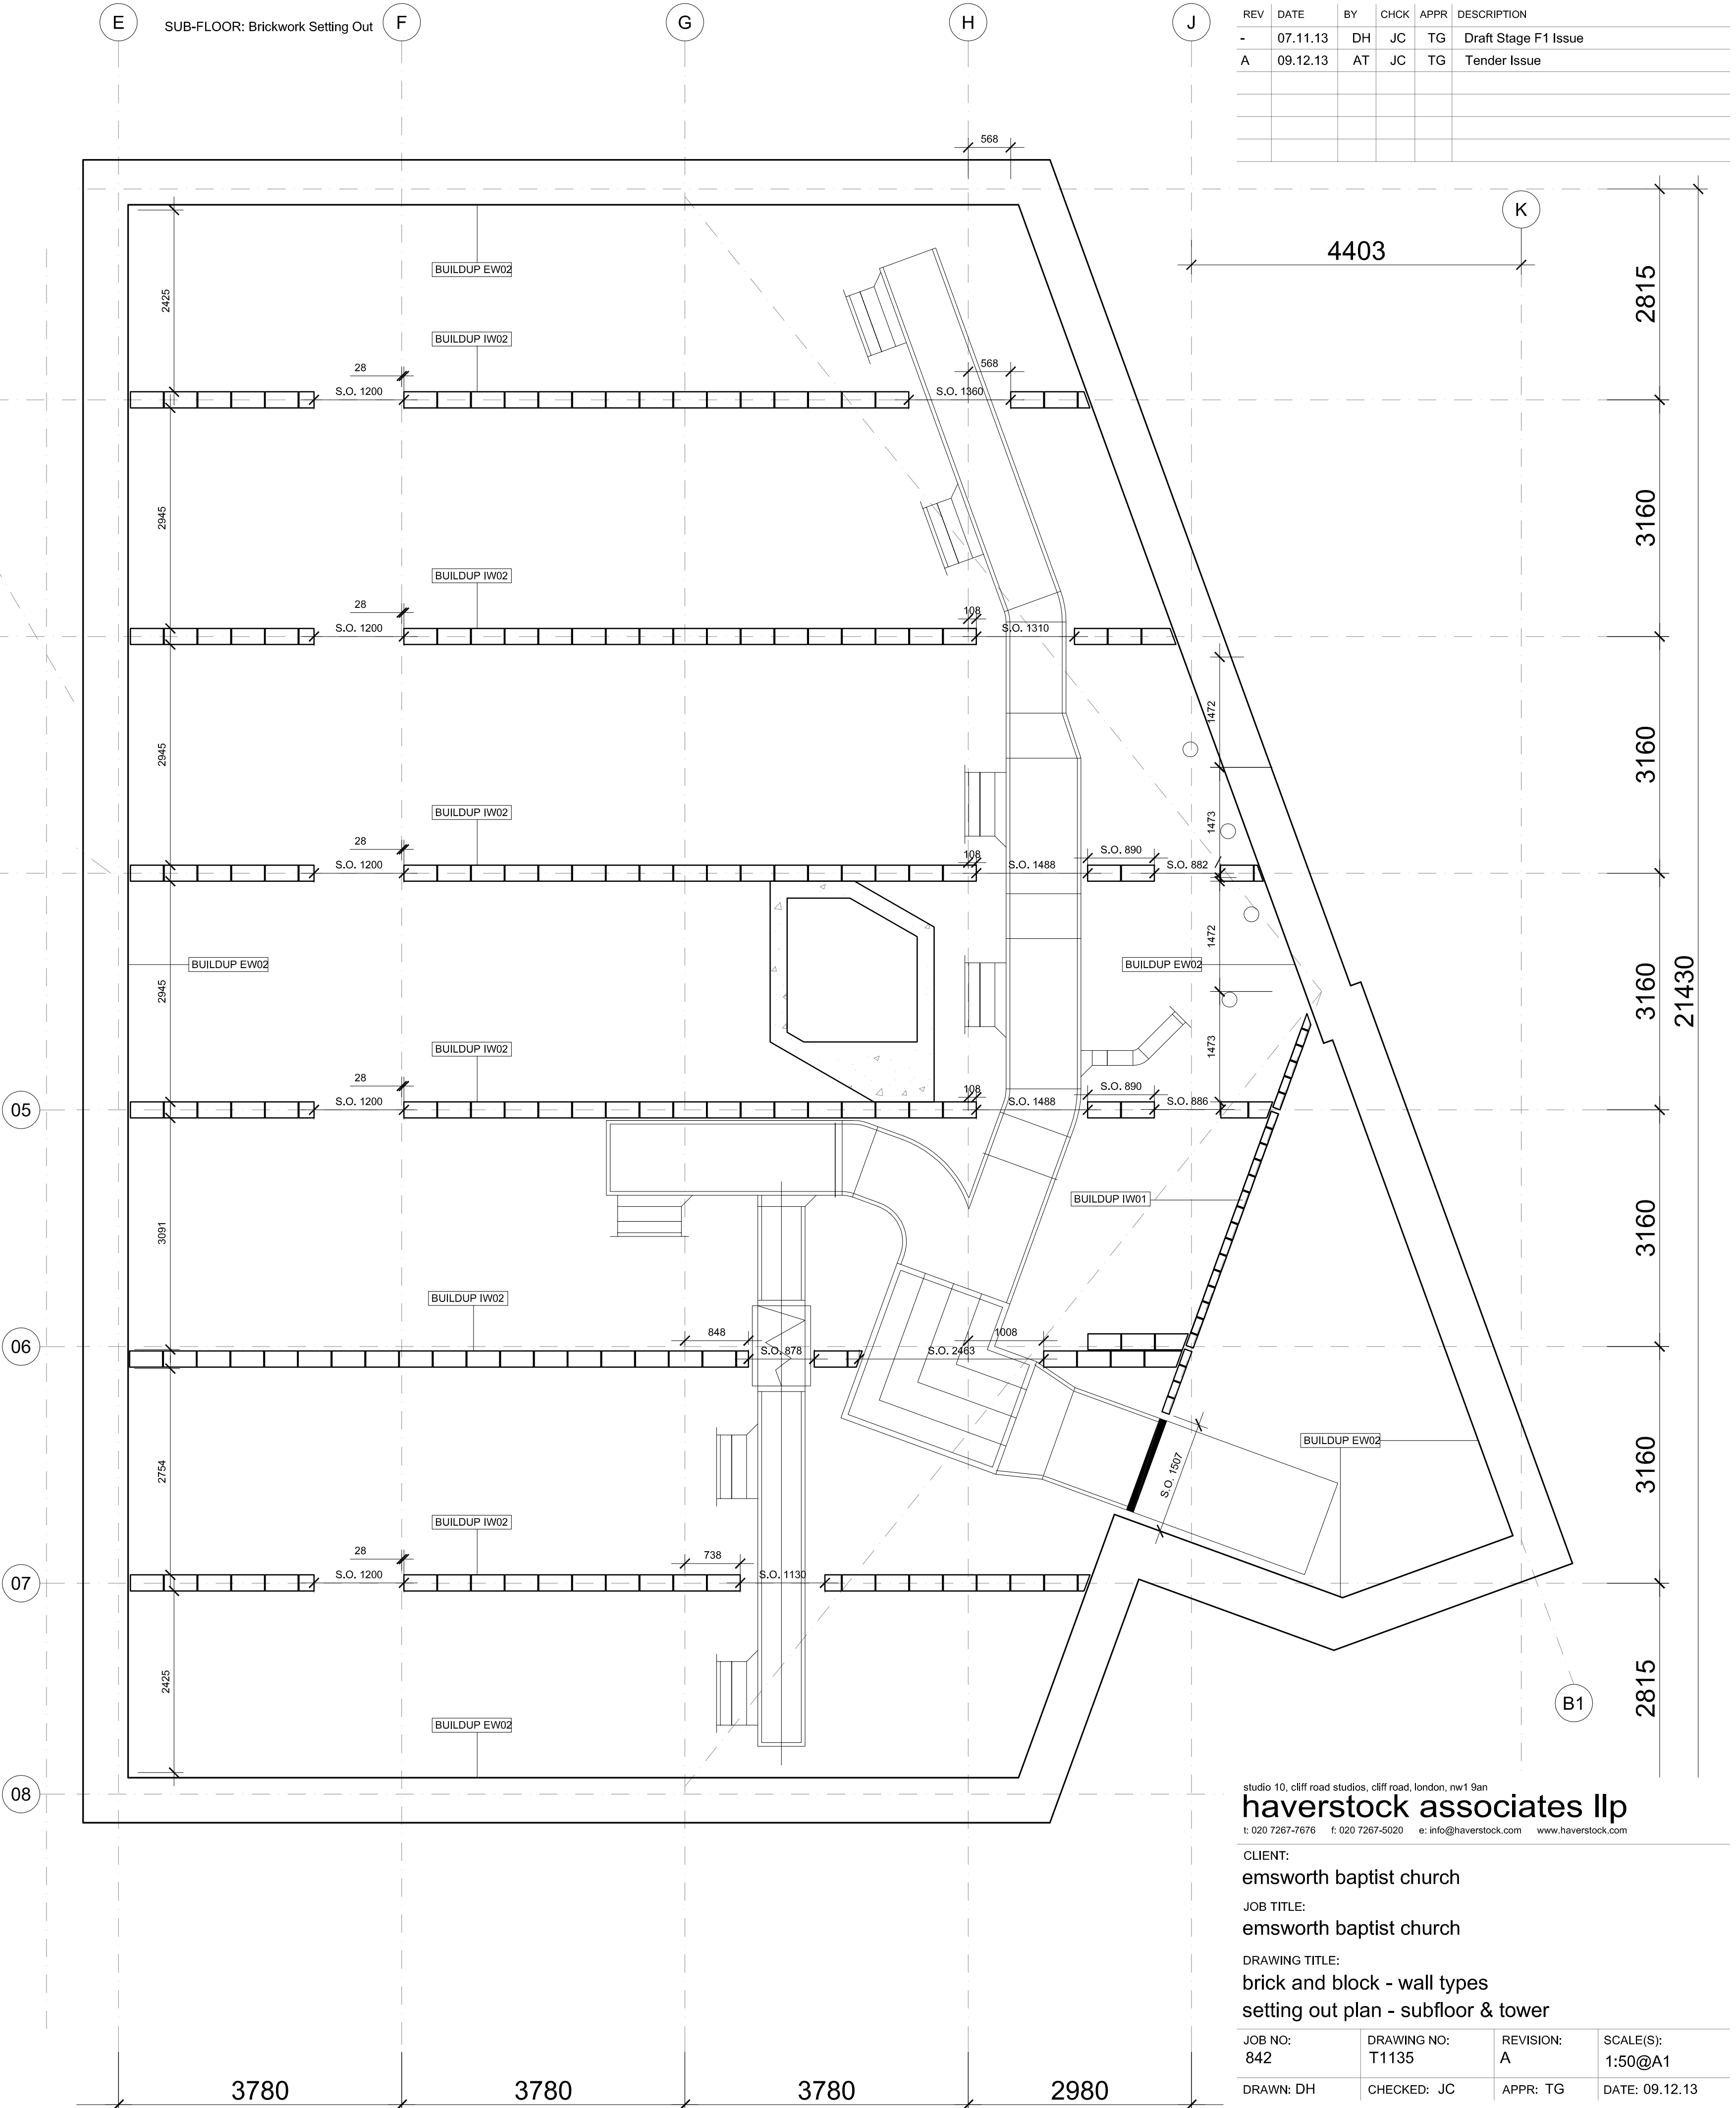

REV	DATE	BY	CHK	APPR	DESCRIPTION
-	07.11.13	DH	JC	TG	Draft Stage F1 Issue
A	09.12.13	AT	JC	TG	Tender Issue

studio 10, cliff road studios, cliff road, london, nw1 9an
haverstock associates llp
t: 020 7267-7676 f: 020 7267-5020 e: info@haverstock.com www.haverstock.com

CLIENT:
emsworth baptist church
JOB TITLE:
emsworth baptist church
DRAWING TITLE:
brick and block - wall types
setting out plan - subfloor & tower

JOB NO: 842	DRAWING NO: T1135	REVISION: A	SCALE(S): 1:50@A1
DRAWN: DH	CHECKED: JC	APPR: TG	DATE: 09.12.13

DRAWING STATUS: TENDER
DO NOT SCALE FROM THIS DRAWING: CHECK ALL DIMENSIONS ON SITE BEFORE ORDERING