




PROPOSED SITE LAYOUT 1:250

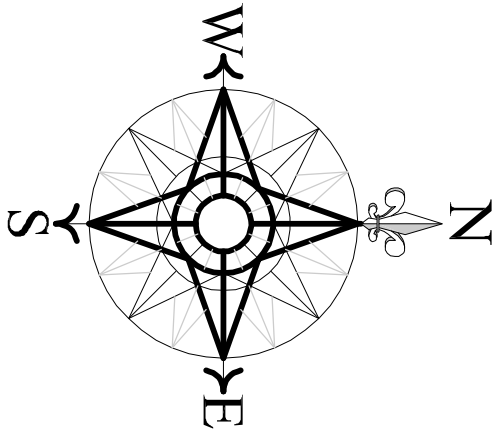

Indicative

rev	date	note
-----	------	------

HAMPSHIRE LAND SURVEYS LTD
Land, Building and Engineering Surveys

WALCON HOUSE
3 COCKERELL CLOSE
EGBENWORTH MEADOW BUSINESS PARK
EGBENWORTH
HAMPSHIRE
PO15 5SR


Tel. 01489 565558
Fax. 01489 565559
Mobile 07721 603330
Email info@hlsid.co.uk
www.hlsid.co.uk

adp architects ltd
architects & urban designers

Tel. 0845 365 1475
Email mail@adp-ltd.co.uk
www.adparchitects.co.uk

Richmond Court, 94 Sully Road, Park Gate, Southampton, SO31 1BA

For Illustrative Purposes Only
Levels & heights based on topographical survey data
and other information interpolated

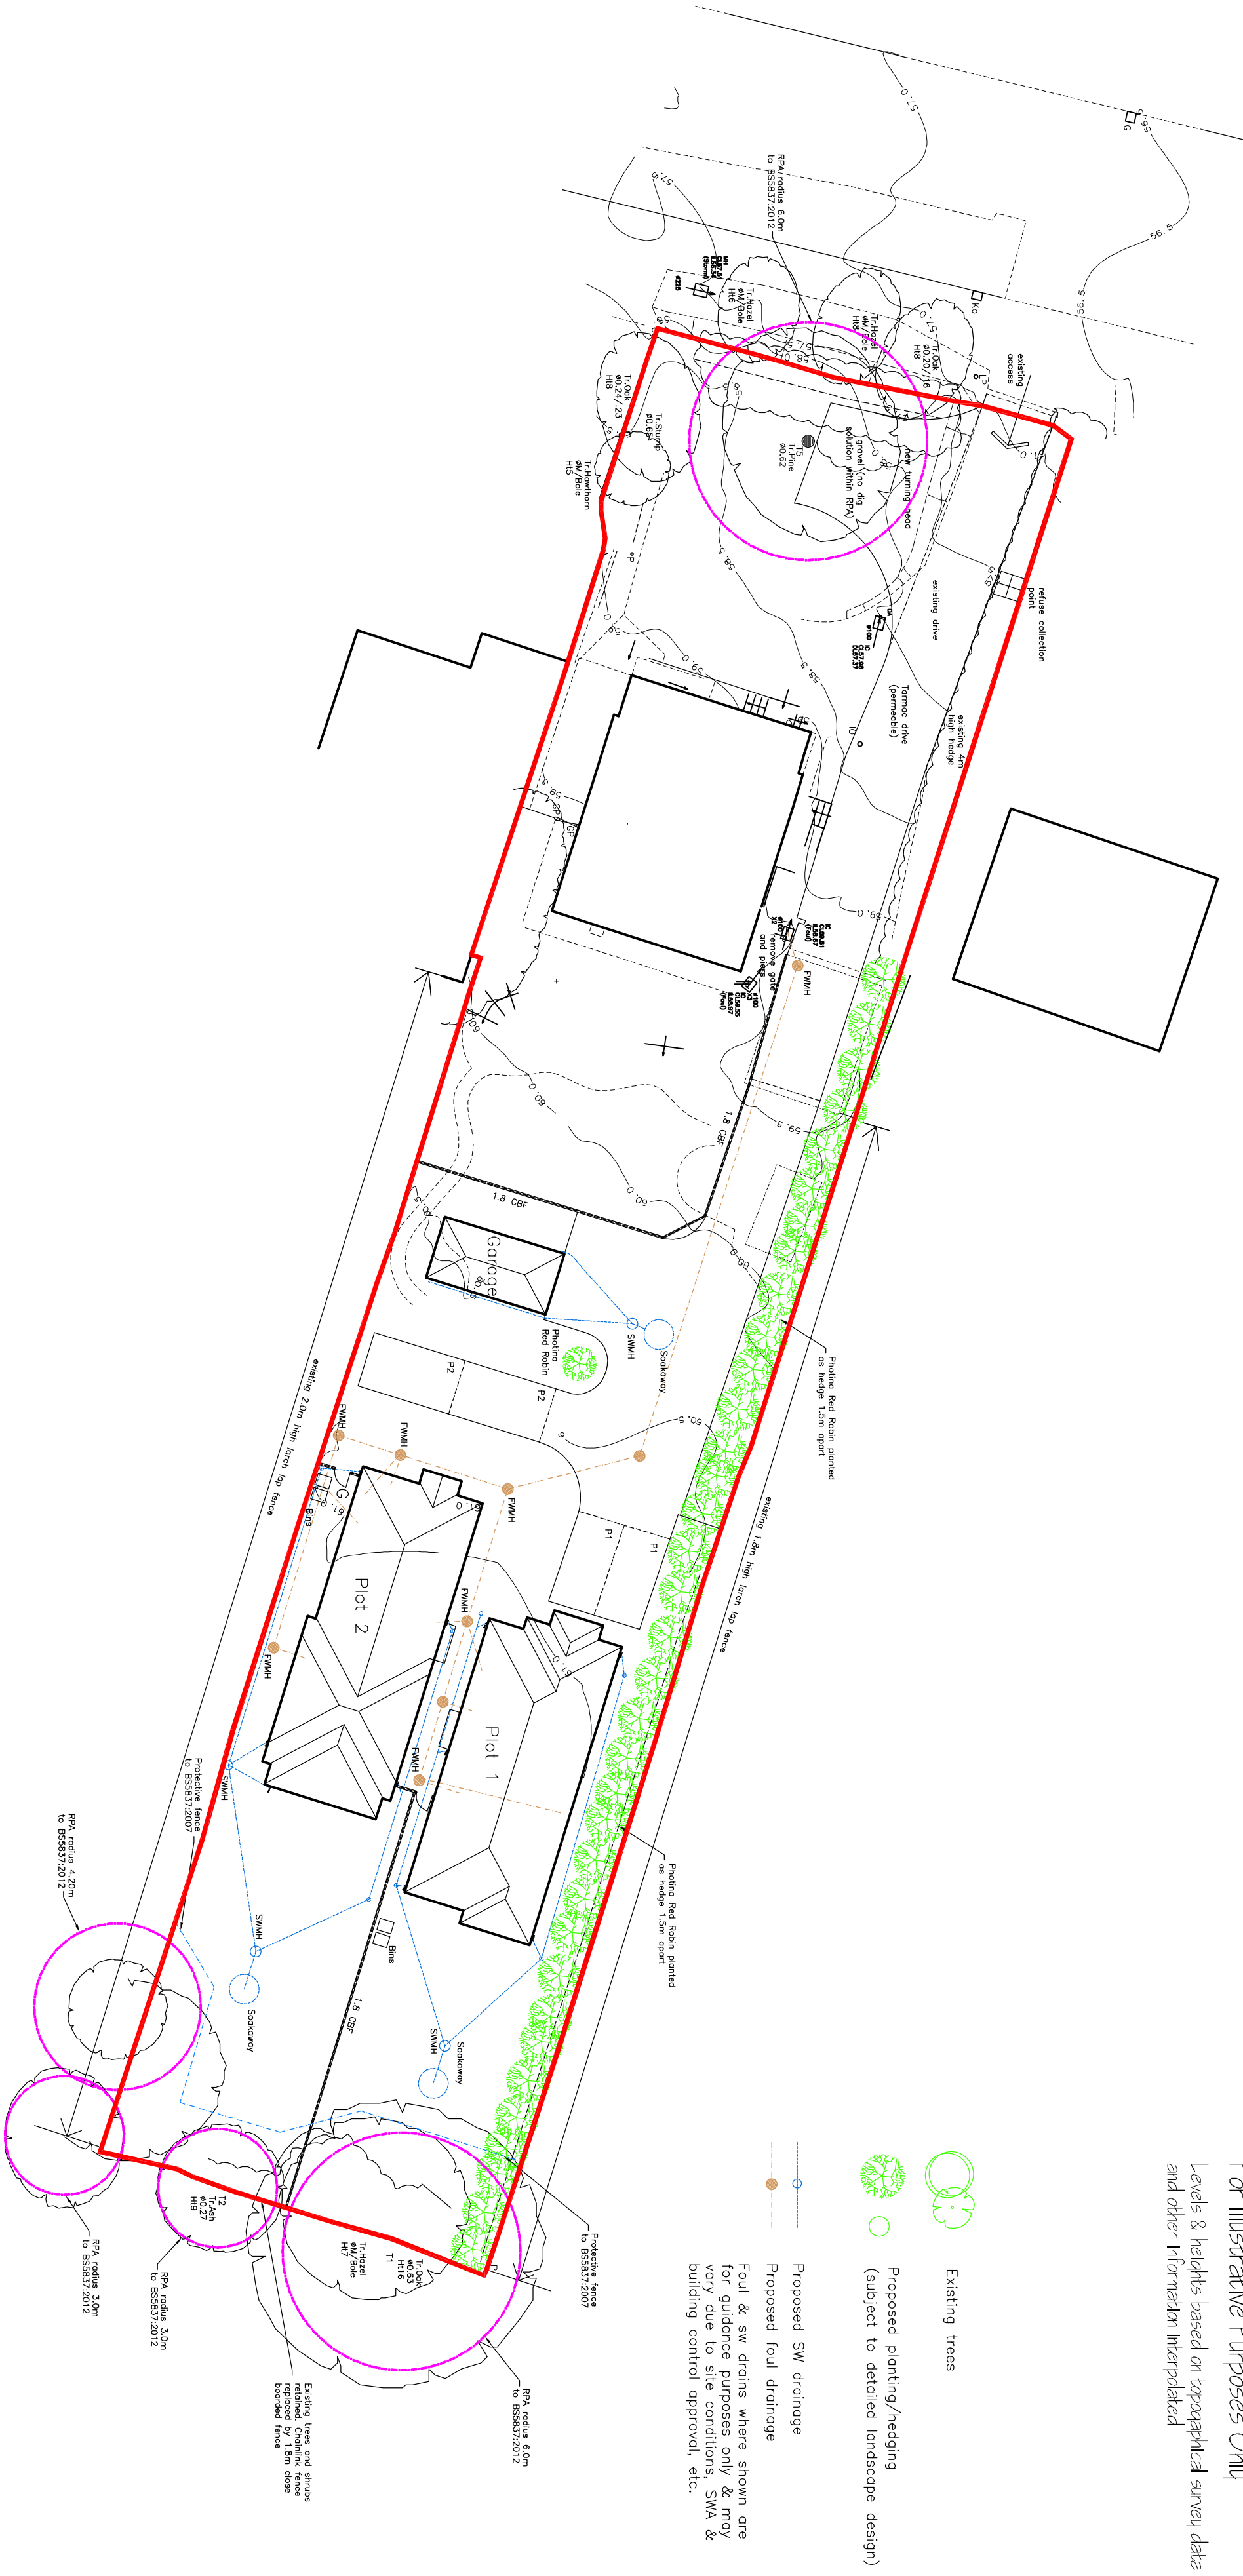

Proposed bungalows α 50 London Road α Cowplain α Driftstone Homes α 1667-01