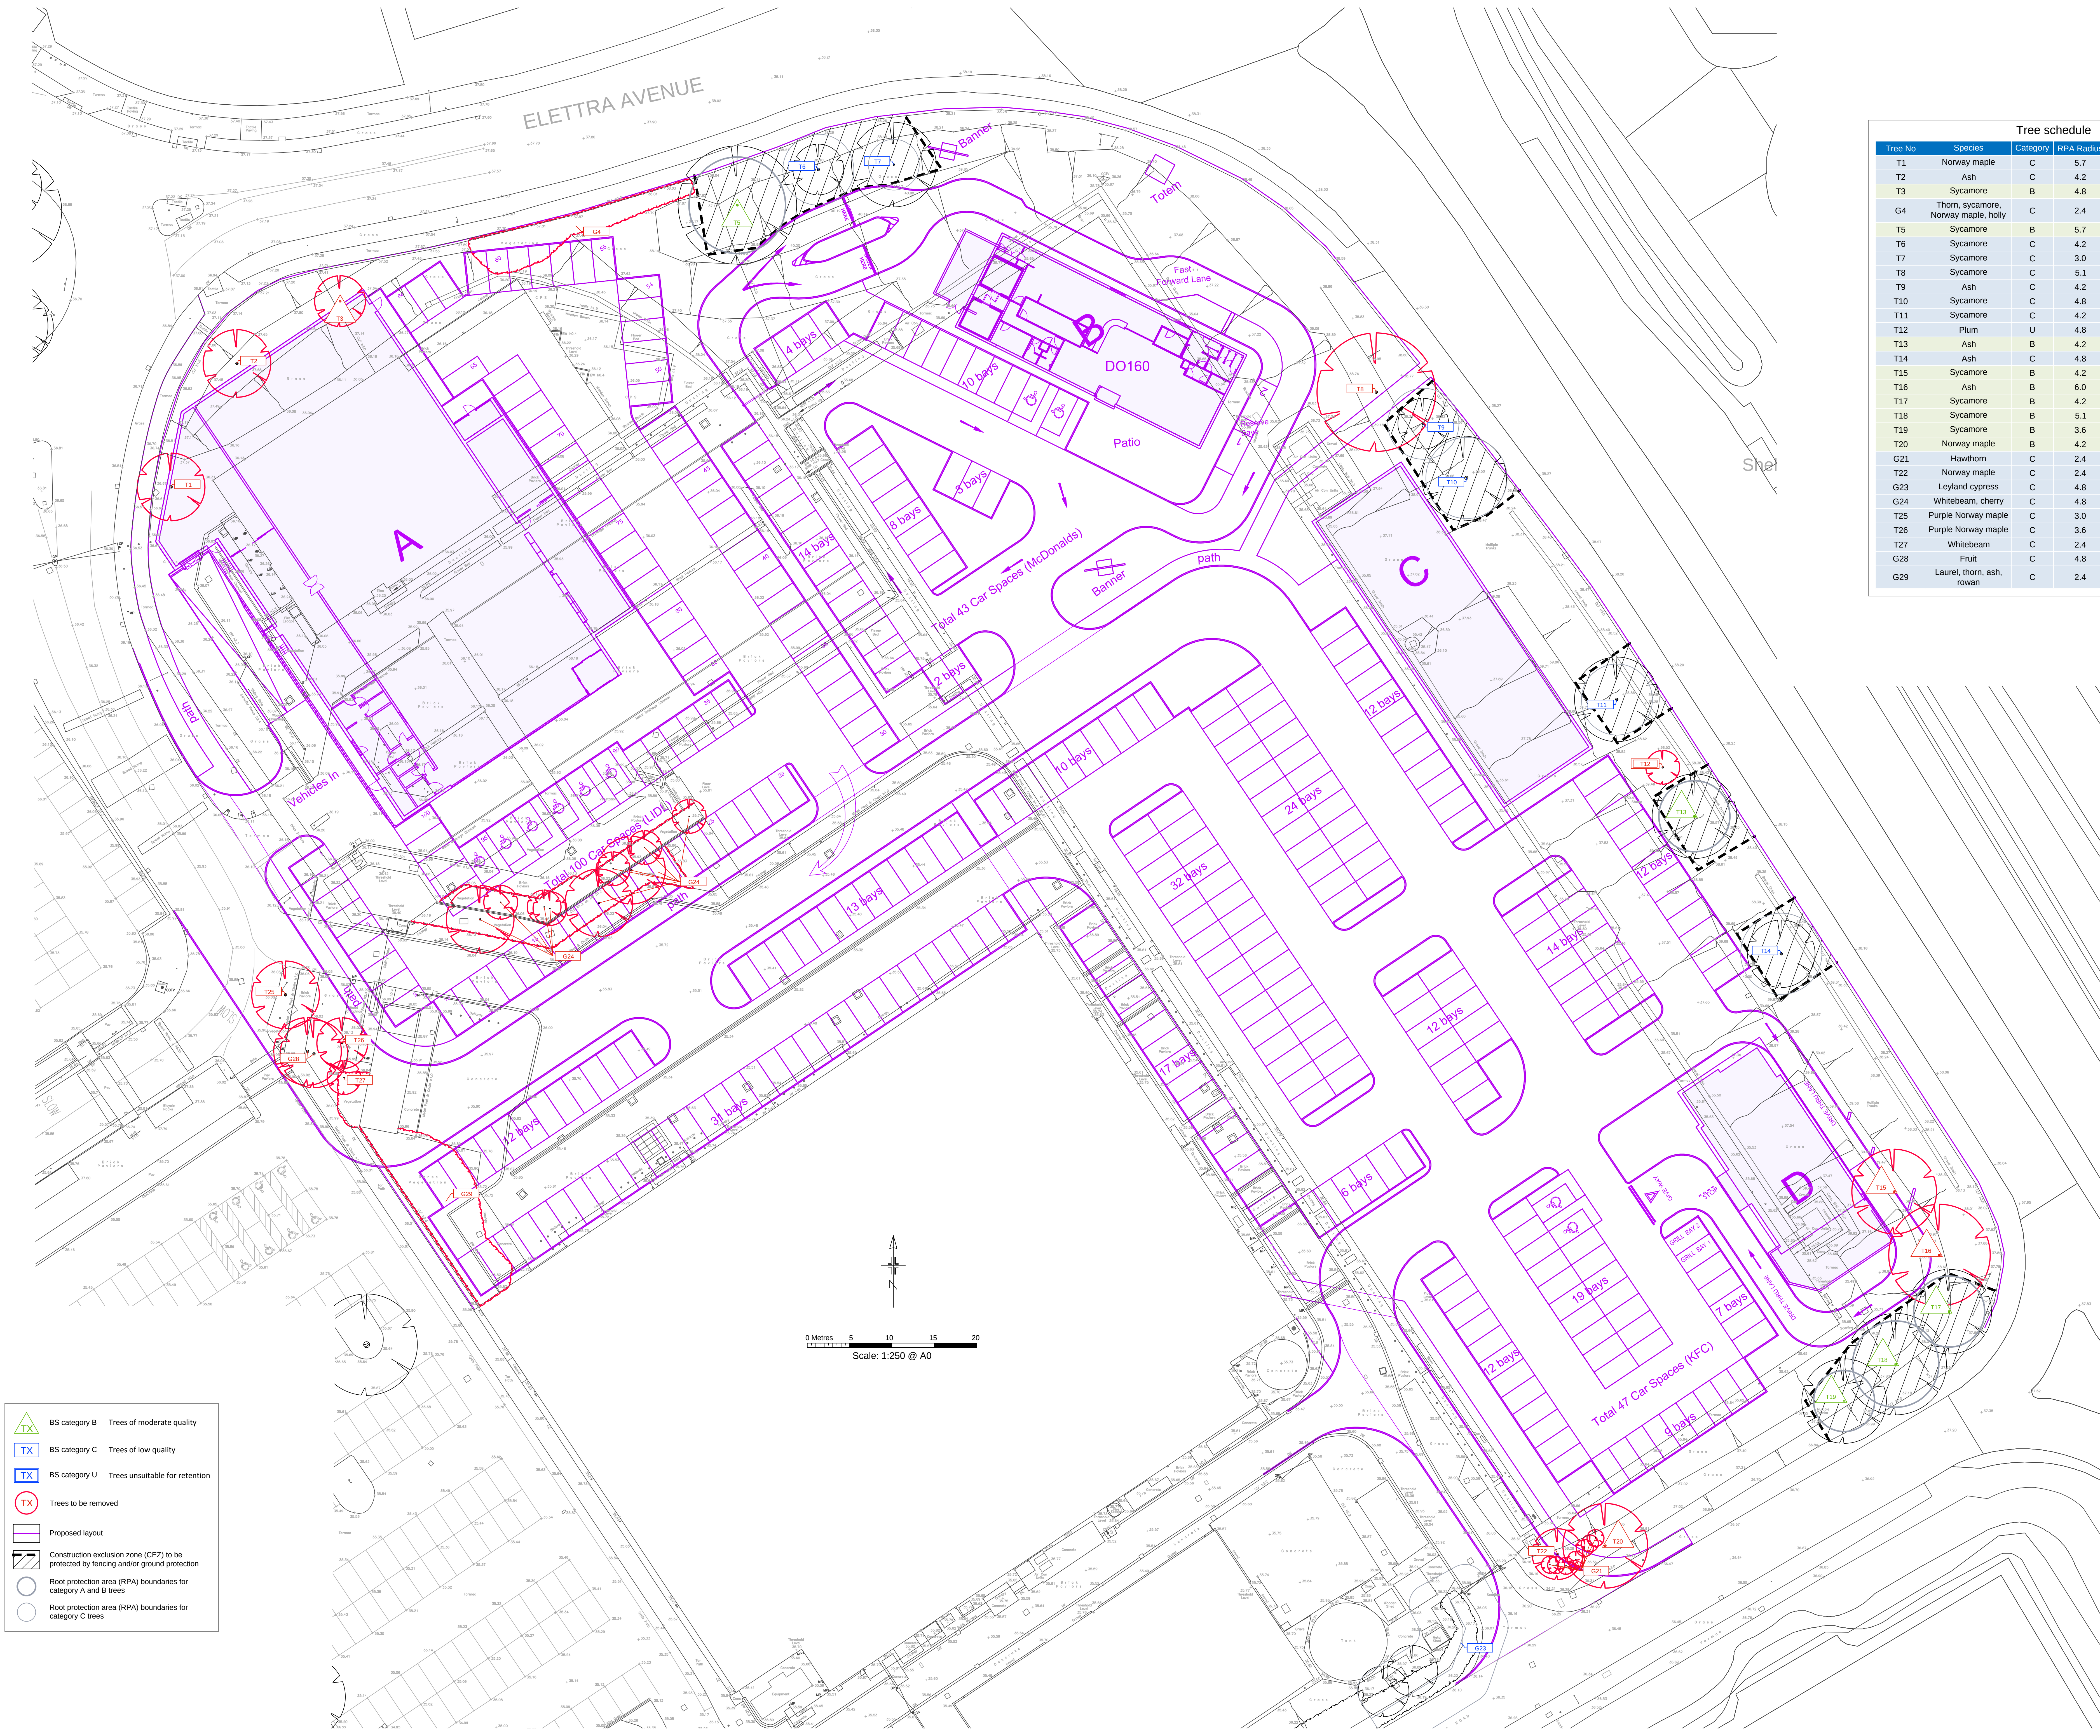




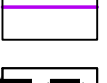
Tree schedule				
Tree No	Species	Category	RPA Radius	Tree Works
T1	Norway maple	C	5.7	Fell
T2	Ash	C	4.2	Fell
T3	Sycamore	B	4.8	Fell
G4	Thorn, sycamore, Norway maple, holly	C	2.4	Fell
T5	Sycamore	B	5.7	-
T6	Sycamore	C	4.2	-
T7	Sycamore	C	3.0	-
T8	Sycamore	C	5.1	Fell
T9	Ash	C	4.2	-
T10	Sycamore	C	4.8	-
T11	Sycamore	C	4.2	-
T12	Plum	U	4.8	Fell for management
T13	Ash	B	4.2	-
T14	Ash	C	4.8	-
T15	Sycamore	B	4.2	Fell
T16	Ash	B	6.0	Fell
T17	Sycamore	B	4.2	-
T18	Sycamore	B	5.1	-
T19	Sycamore	B	3.6	-
T20	Norway maple	B	4.2	Fell
G21	Hawthorn	C	2.4	Fell
T22	Norway maple	C	2.4	Fell
G23	Leyland cypress	C	4.8	-
G24	Whitebeam, cherry	C	4.8	Fell
T25	Purple Norway maple	C	3.0	Fell
T26	Purple Norway maple	C	3.6	Fell
T27	Whitebeam	C	2.4	Fell
G28	Fruit	C	4.8	Fell
G29	Laurel, thorn, ash, rowan	C	2.4	Fell

 BS category B Trees of moderate quality

 BS category C Trees of low quality

 
 BS category U Trees unsuitable for retention

 Trees to be removed

 Proposed layout

 Construction exclusion zone (CEZ) to be protected by fencing and/or ground protection

 Root protection area (RPA) boundaries for category A and B trees

 Root protection area (RPA) boundaries for category C trees