



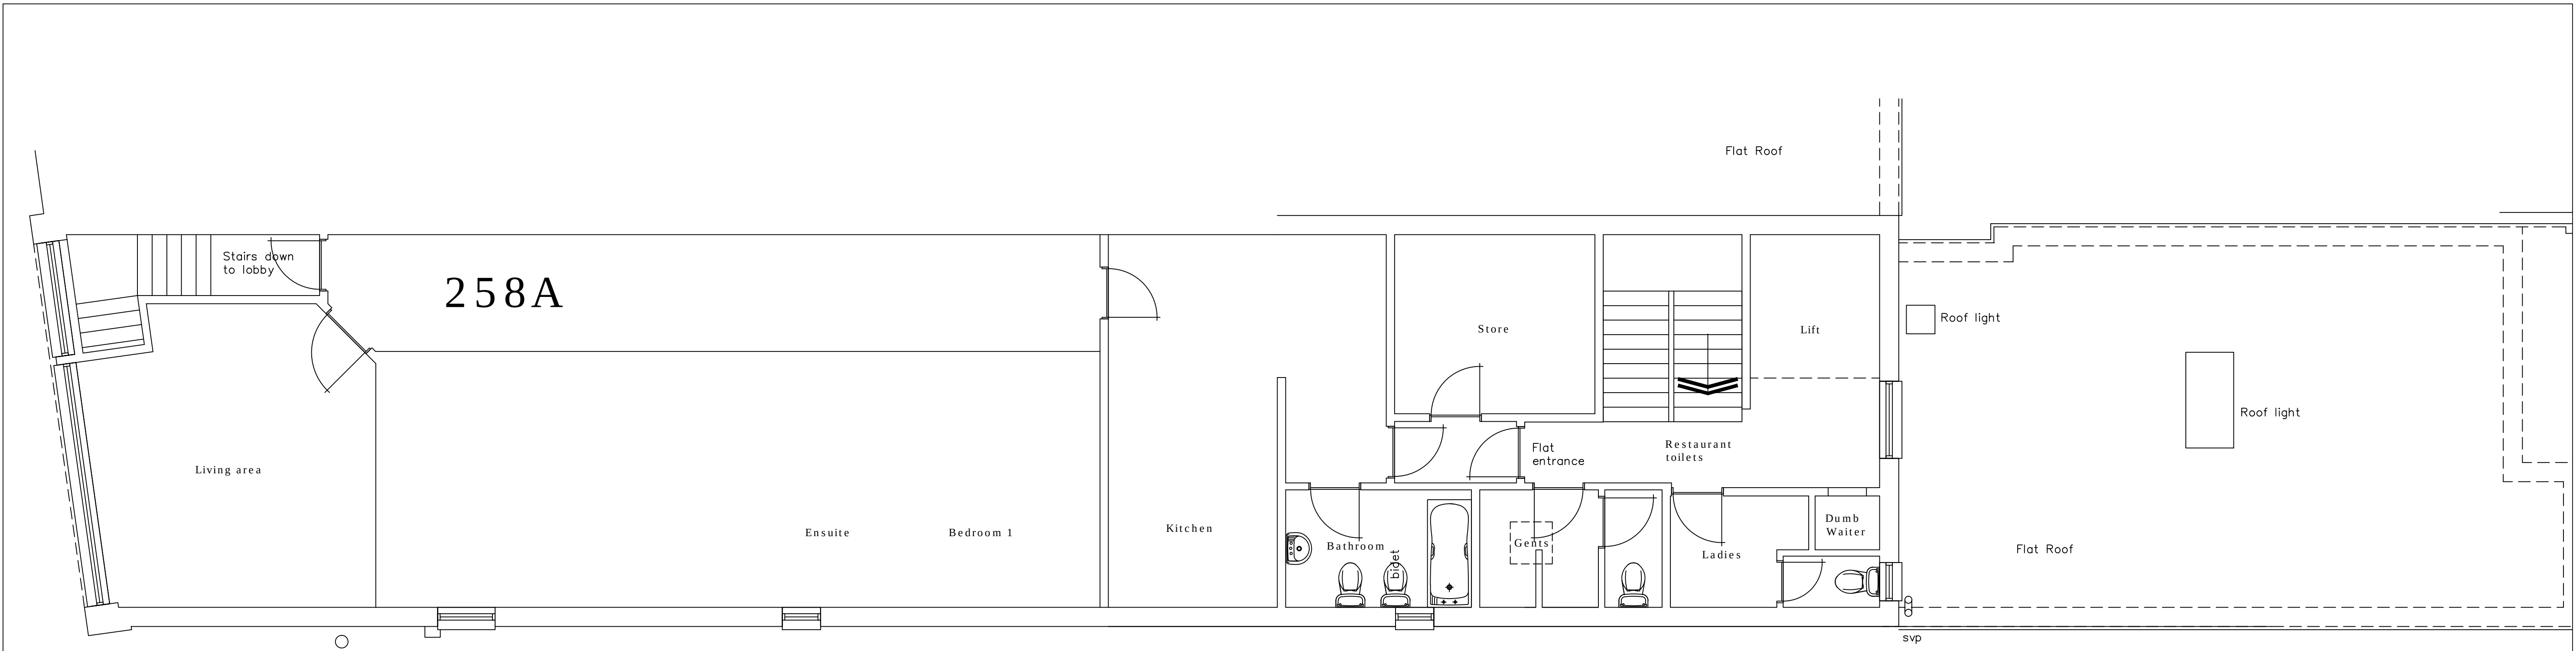

EXISTING FIRST FLOOR LAYOUT
SCALE 1 : 50

Three bedroom flat

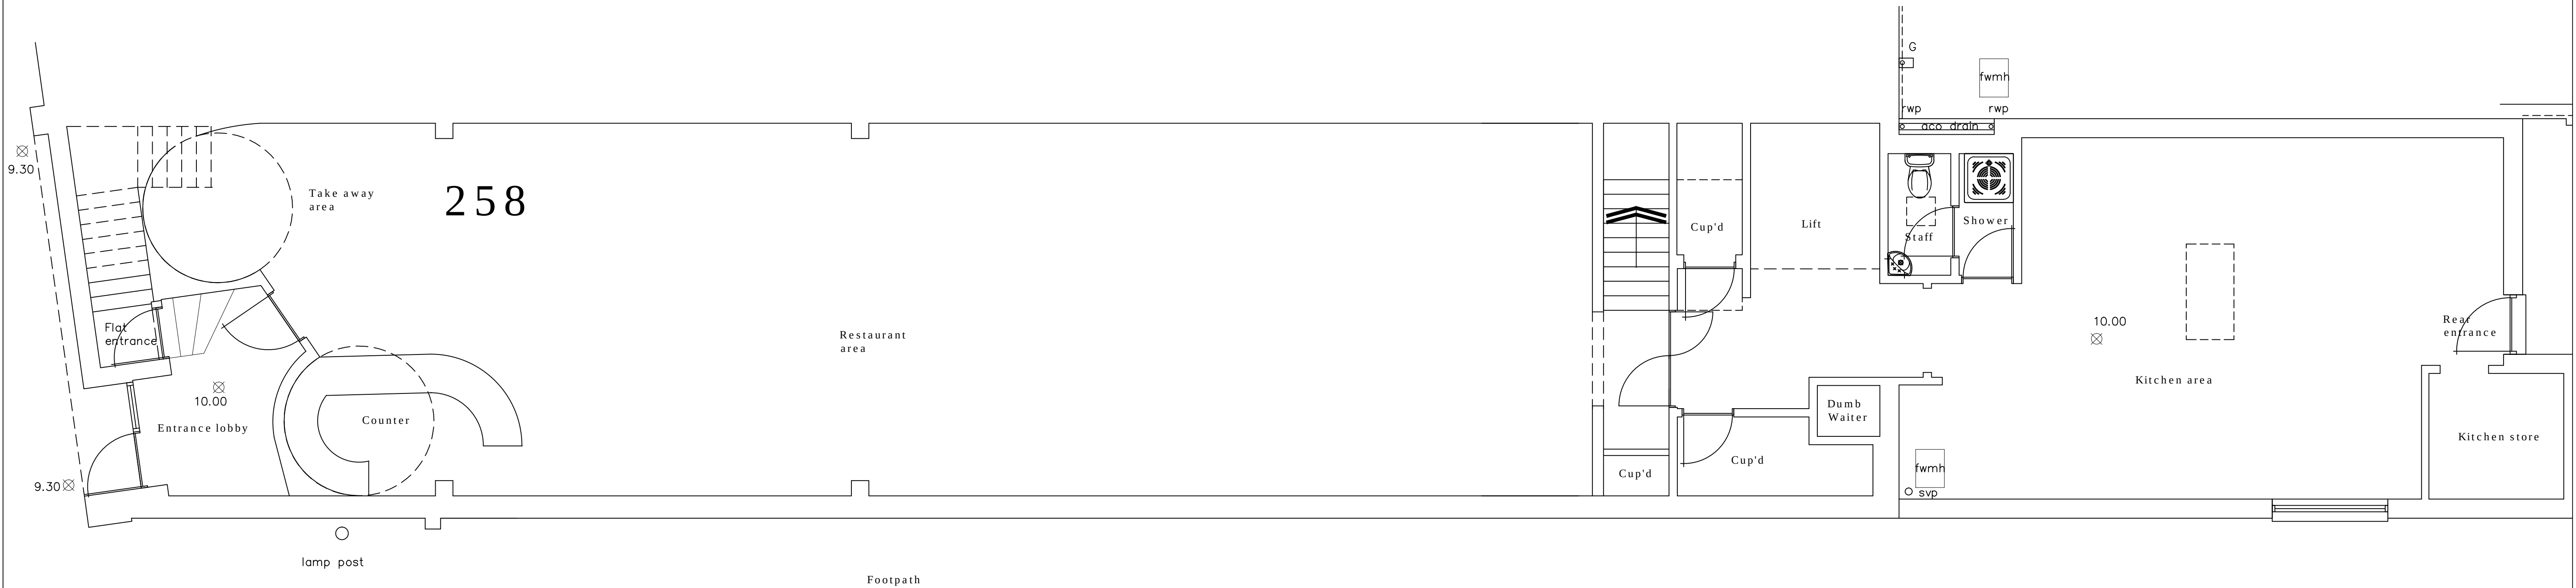

EXISTING GROUND FLOOR LAYOUT
SCALE 1 : 50

Restaurant

NOTES: The design and construction of this project shall be in accordance with the current Building Regulations & NHBC Standards. These notes & drawings have been prepared solely for the purpose of Planning & Building Regulation approval. Do not scale from this drawing unless for Planning purposes. All dimensions to be checked on-site and any alterations to be approved by the Architect and/or client prior to any work commencing. Ordnance Survey Licence No: 100047591 This drawing to be copyright and to be read in conjunction with all other drawings	AMENDMENTS: Rev A : Flat roof added to 260 London Road—18/12/14	KEY: Scale in Metres 1:50 </
--	---	---