

TREES	
A	Ash
AL	Alder
AP	Apple
B	Beech
C	Cedar
CH	Copper Beech
CP	Cherry
CY	Cypress
EL	Elm
EU	Eucalyptus
FM	Field Maple
FR	Fruit
HZ	Hazel
HC	Horse Chestnut
HO	Holm Oak
HW	Hawthorn
HY	Holly
IBT	Indian Bean Tree
LB	Laburnum
LM	Lime
LO	Locust Tree
LR	Laurel
M	Maple
MC	Magnolia
OK	Oak
P	Pine
PA	Palm
PL	Plane
PM	Plum
PO	Poplar
PP	Pissardi Plum
PR	Pear
R	Redwood
RD	Red Oak
RH	Rhododendron
RO	Rowan
SB	Silver Birch
SC	Sweet Chestnut
SP	Scots Pine
SU	Spruce
SY	Sycamore
U	Undetermined
W	Willow
WN	Walnut
Y	Yew
Species / Dia / Spread (max) / Ht e.g. OK / 0.6 / 8 / 15	

KEY	
BT	British Telecom
BOL	Bollard
CB	Control Box
CL	Cover Level
CTV	Cable Television
EL	Electric
EP	Electricity Pole
FH	Fire Hydrant
GSV	Gas Stop Valve
HT	Height
HVC	High Voltage Cable
IC	Inspection Cover
IL	Invert Level
LP	Lamp Post
MH	Man-Hole
MR	Marker
MW	Monitoring Well
O/H	Overhead
G	Road Gully
PB	Post Box
PC	Pram Crossing
RNP	Road Name Plate
RS	Road Sign
S/A	Soakaway
ST	Stay / Strut
SV	Stop Valve (Unidentified)
TB	Telephone Box
TC	Telecom
TH	Trial Hole
TL	Traffic Light
TP	Telegraph Pole
UTL	Unable to Lift
VP	Vent pipe
WM	Water Meter
WSV	Water Stop Valve

FENCES	
BWF	Barbed Wire Fence
CBF	Closed Board Fence
CP	Concrete Post
CPF	Chestnut Paling Fence
CWF	Chicken Wire Fence
IRF	Iron Railing Fence
PKF	Picket Fence
PRF	Post & Rail Fence
PWF	Post & Wire Fence
SCF	Security Fence
SP	Steel Post
WMF	Wire Mesh Fence
WPF	Wood Panel Fence

106325mN

106300mN

106275mN

106250mN

106225mN

469125mE

469125mE

469150mE

469150mE

469175mE

469175mE


106350mN

106325mN

106300mN

106275mN

106250mN

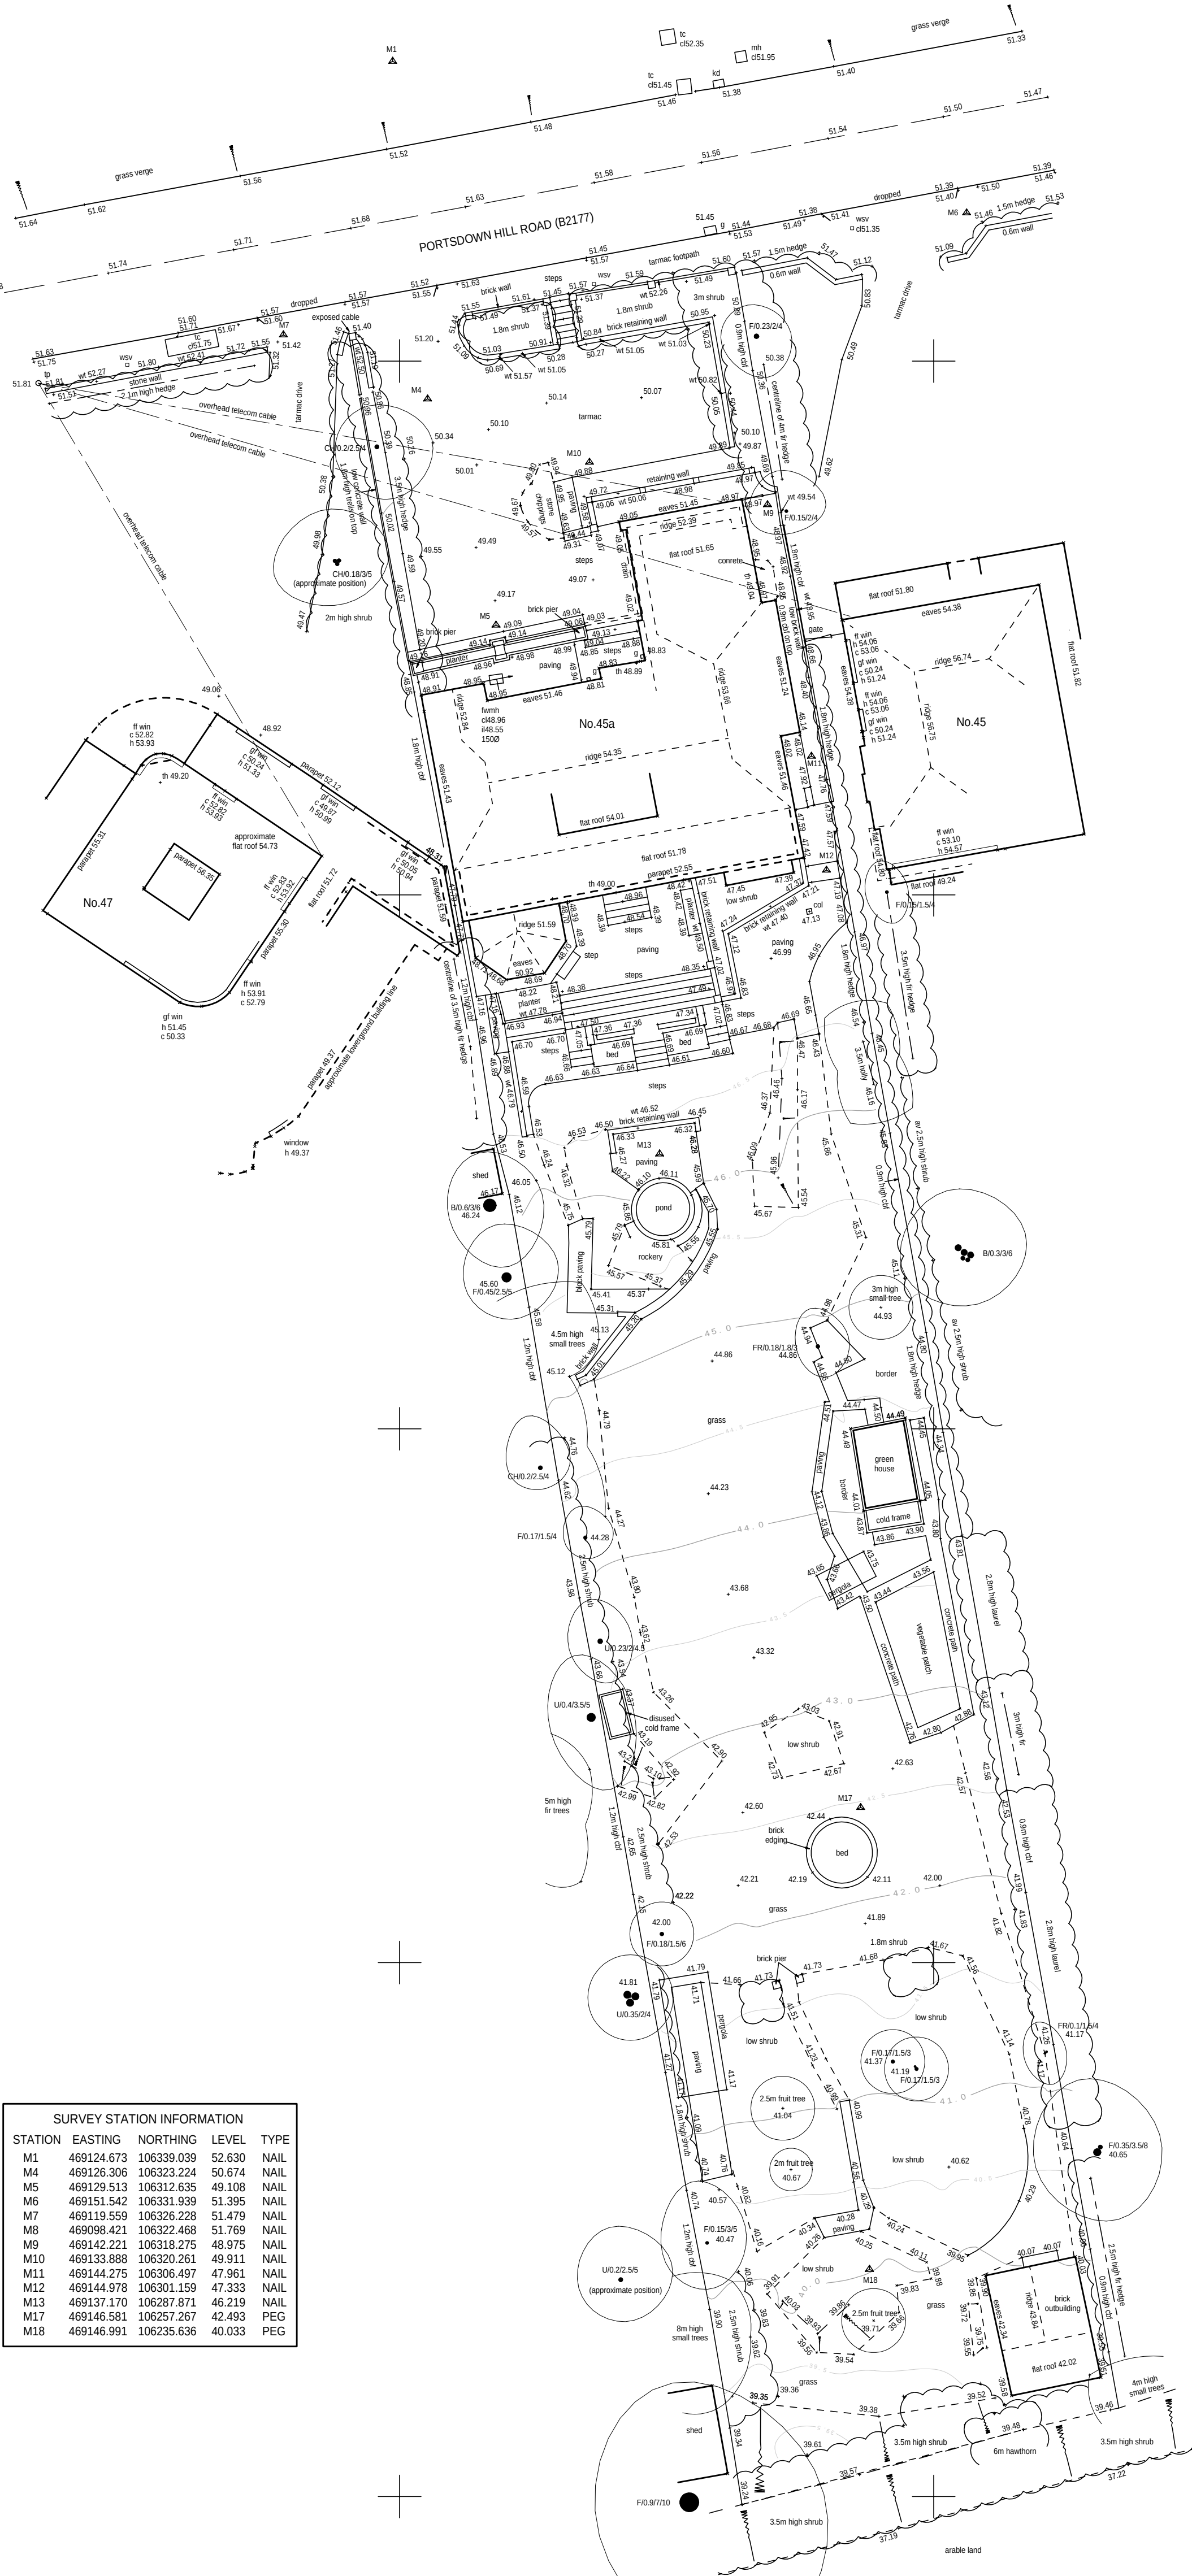

SURVEY STATION INFORMATION				
STATION	EASTING	NORTHING	LEVEL	TYPE
M1	469124.673	106339.039	52.630	NAIL
M4	469126.306	106323.224	50.674	NAIL
M5	469129.513	106312.635	49.108	NAIL
M6	469151.542	106331.939	51.395	NAIL
M7	469119.559	106326.228	51.479	NAIL
M8	469098.421	106322.468	51.769	NAIL
M9	469142.221	106318.275	48.975	NAIL
M10	469133.888	106320.261	49.911	NAIL
M11	469144.275	106306.497	47.961	NAIL
M12	469144.978	106301.159	47.333	NAIL
M13	469137.170	106287.871	46.219	NAIL
M17	469146.581	106257.267	42.493	PEG
M18	469146.991	106235.636	40.033	PEG

NOTES:
The survey has been related to OS national grid coordinates determined from National GPS Network using OSTN02.
Levels are based on OS datum determined from National GPS Network using OSGM02. Please note that GPS level values may differ to other level data based on OSBM's such as Water Authority sewer records and caution should be exercised when comparing data.
The position and height of adjacent buildings have been obtained using higher level reflectorless measurement and may not take account of single storey extensions or conservatories below the line of sight.
No assumptions should be made regarding the interconnection of manholes. Drainage details have been obtained from surface inspection and should be verified if of critical importance.

Geomatic Surveyors		siteline Unit E, Woodside 34 Parham Drive Eastleigh SO50 4NU t: 023 8081 1081 f: 023 8081 1012 w: siteline.co.uk
JIANZ HONG DENG	Client	
No.45a PORTSDOWN HILL ROAD HAVANT	Contract	
SITE SURVEY	Title	
836PD01	Drawing No.	
APRIL 2015	Date	
1:200 (A1)	Scale	
MU	Surveyor	