




PROPOSED PLANS

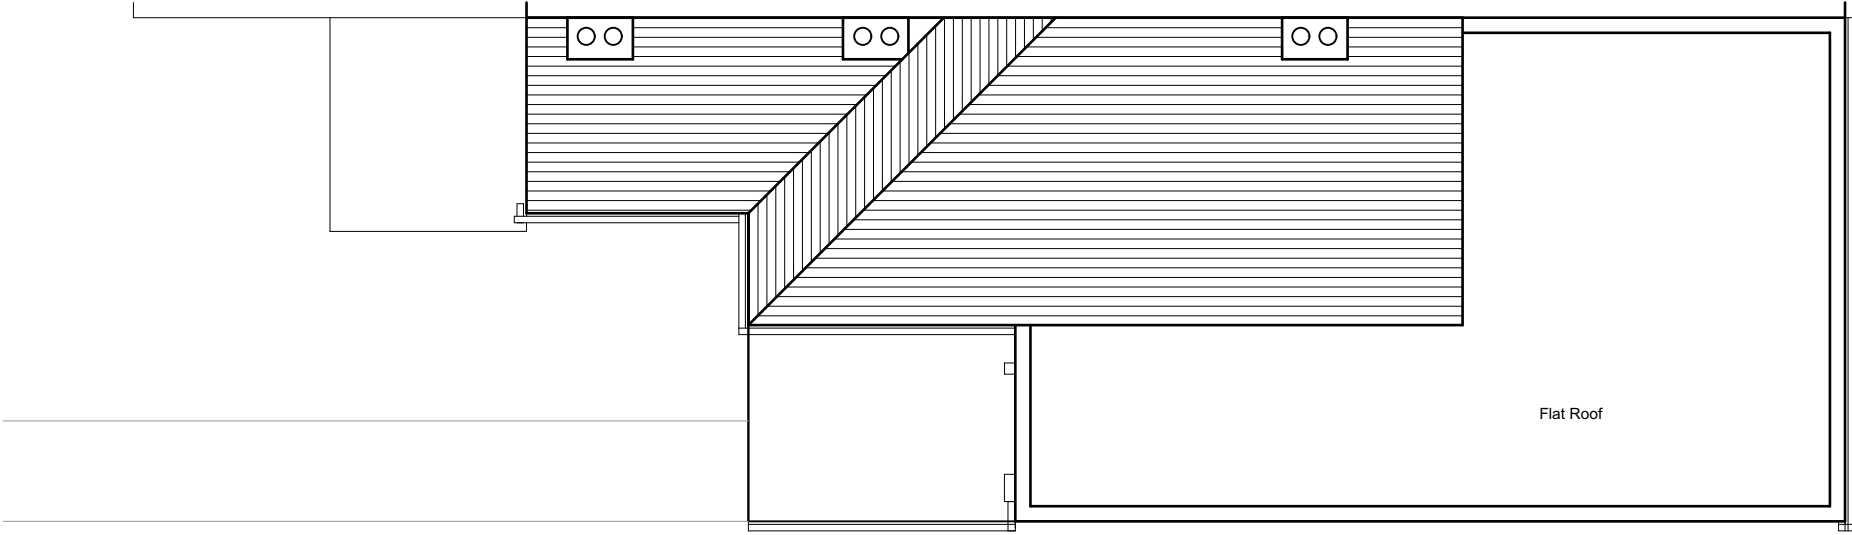

Roof Plan (unchanged)

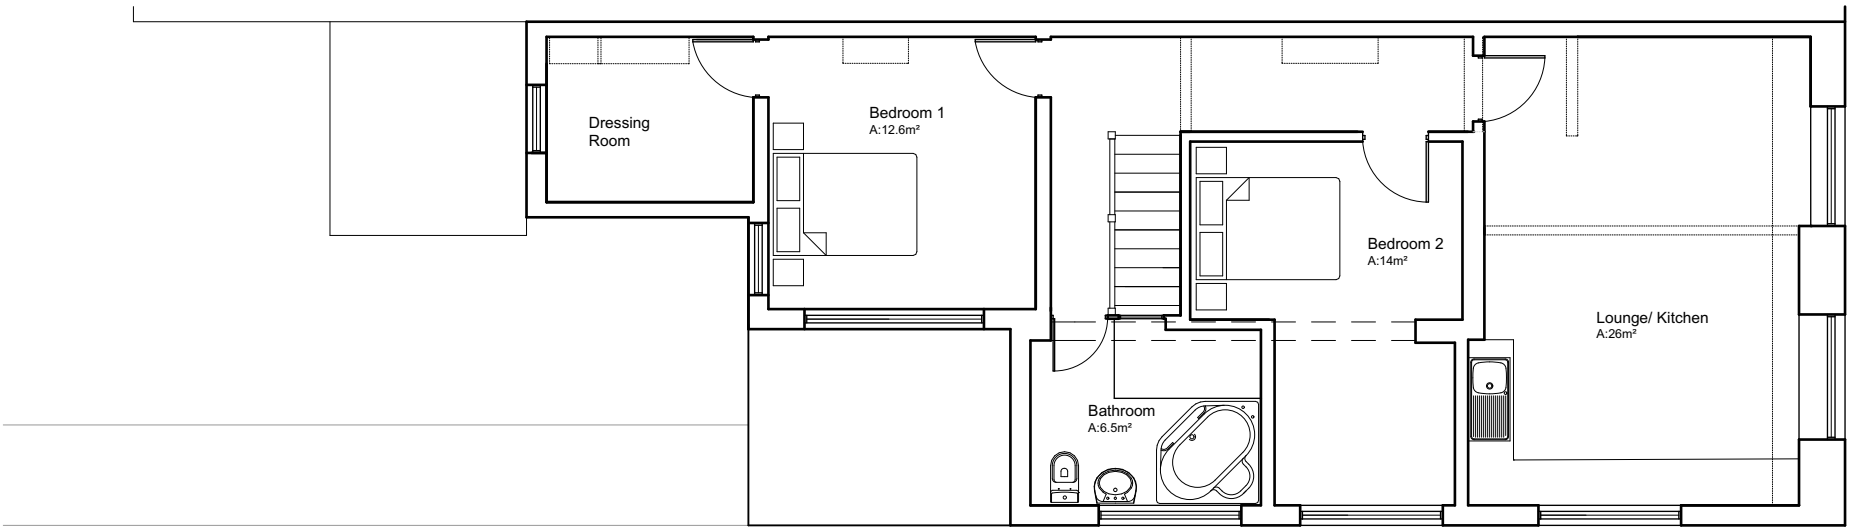

Proposed First Floor Plan

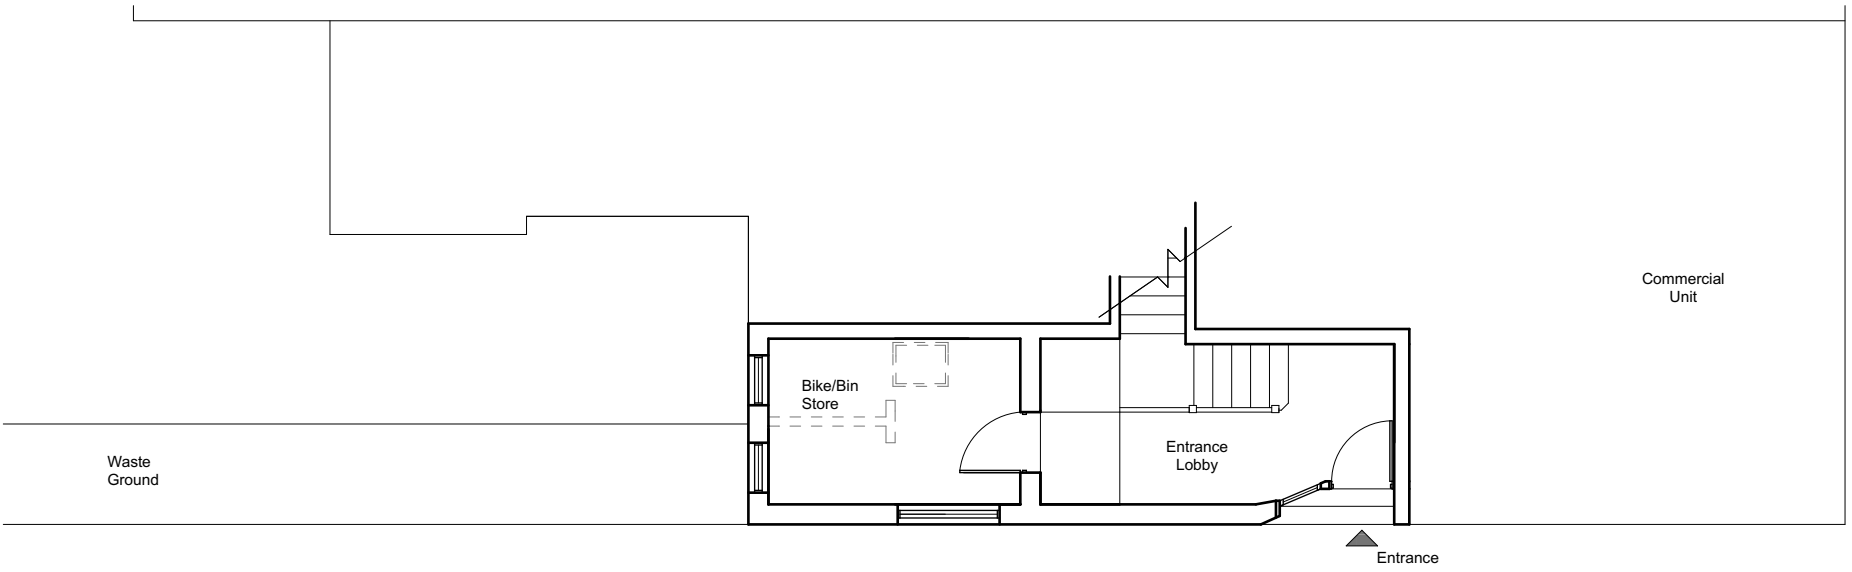

Proposed Ground Floor Plan

