




© Penoyre & Prasad LLP
Do not scale from this drawing.
Dimensions are to be verified on site prior to construction.
Ordnance Survey Data reproduced by permission of Ordnance Survey® on behalf of Her Majesty's Stationery Office. © Crown Copyright. All rights reserved.

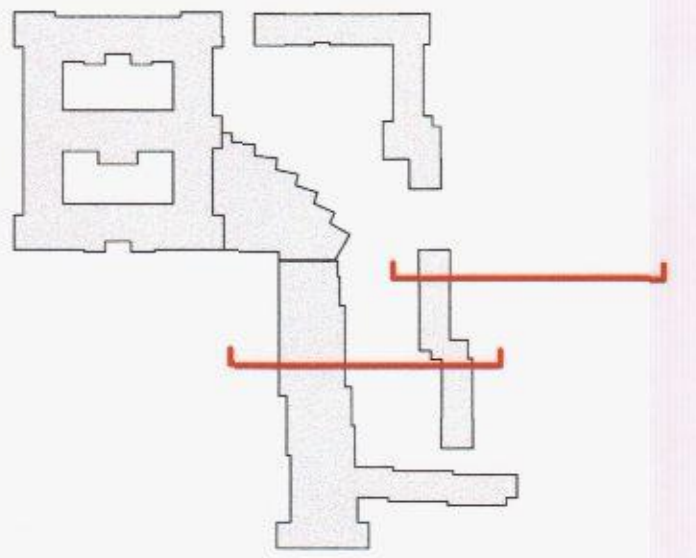


401 EXTRACARE

Extracare Cross Section through entrance

SUPPORTED LIVING

Exclusion Zone min 8m

1:100

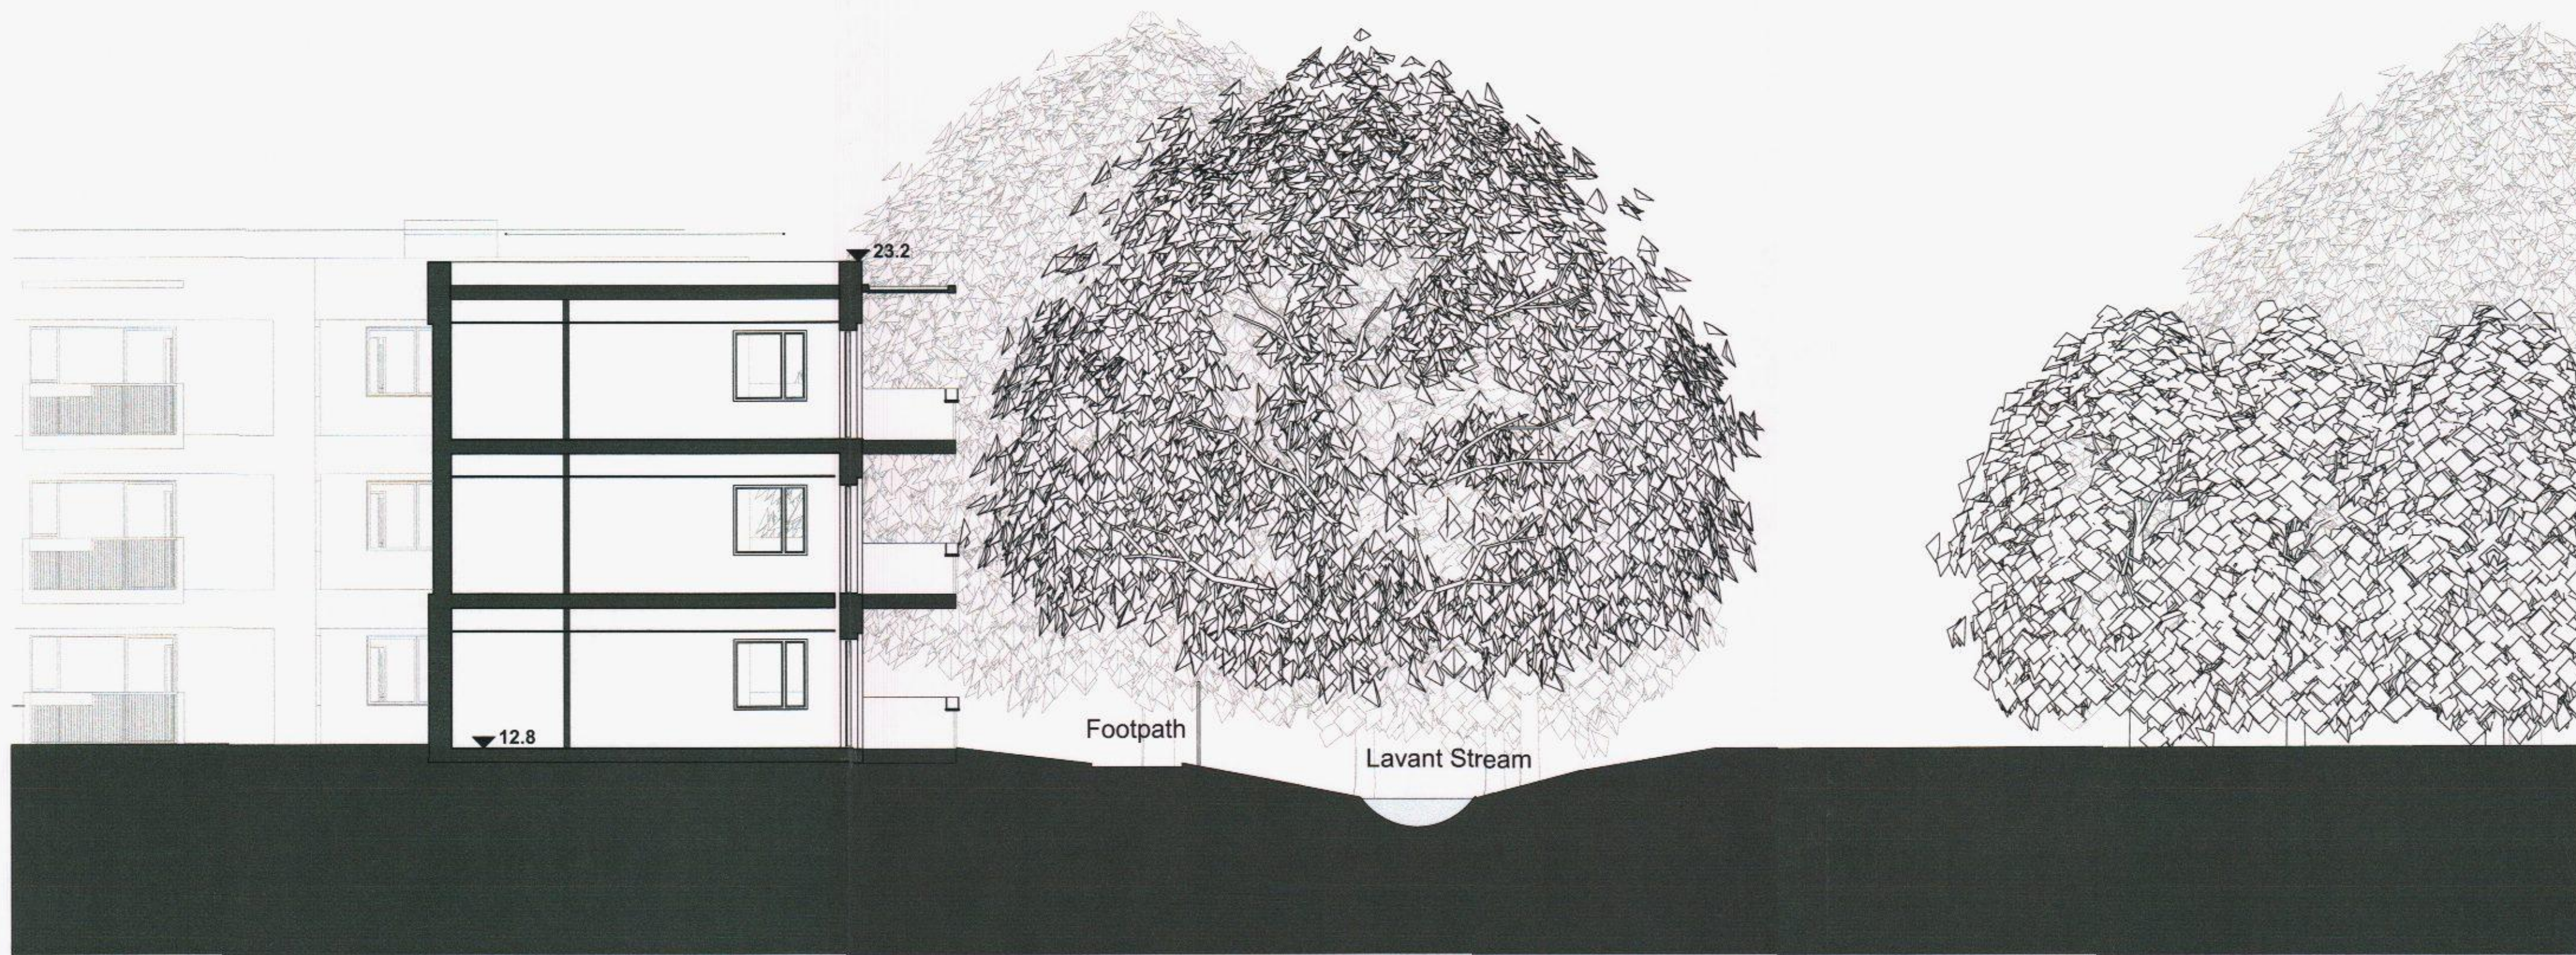

407 Supported Living and East Boundary 2 Section

1:100

C	28/04/15	VW/RS	Planning
B	11/03/15	VW/RS	Planning
A	05/03/15	VW/RS	Information
Rev	Date	Prep/Check	Description

Penoyre & Prasad

HAVANT BOROUGH COUNCIL
- 6 MAY 2015
RECEIVED

HLS
Hampshire Living Space

28-42 Banner Street
London EC1Y 8QE
020 7250 3477
penoyrepsad.com

Client
Hampshire LivingSpace

Project
Oak Park Health & Wellbeing Campus

Drawing Title
Extracare Cross Section through entrance

Drawing Status
Planning

Date
05.03.2015
Scale
1:100 @ A1 / 1:200 @ A3
Drawing Number
598-PL-401
Revision
C