



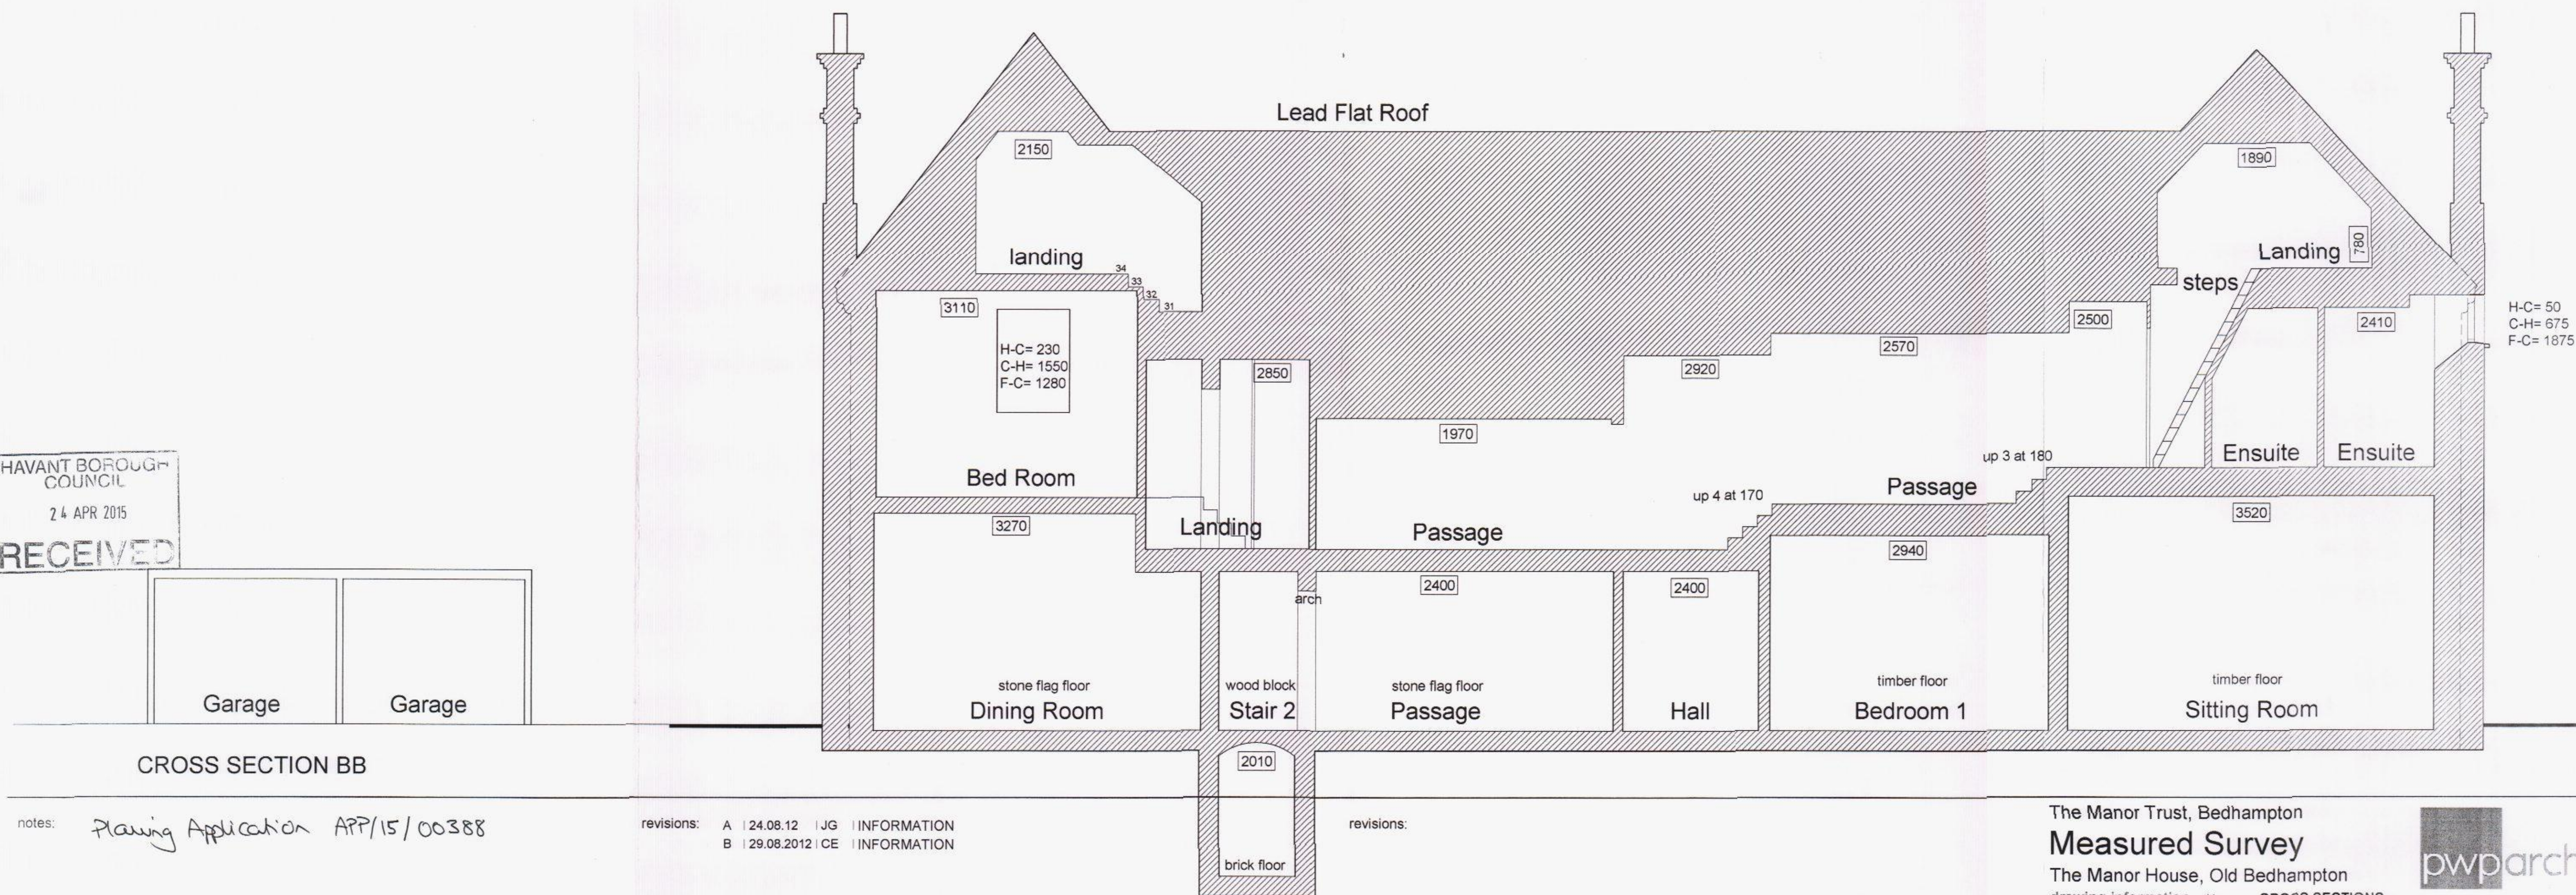

notes: Planning Application APP/15/00388

revisions: A | 24.08.12 | JG | INFORMATION
B | 29.08.2012 | CE | INFORMATION

revisions:

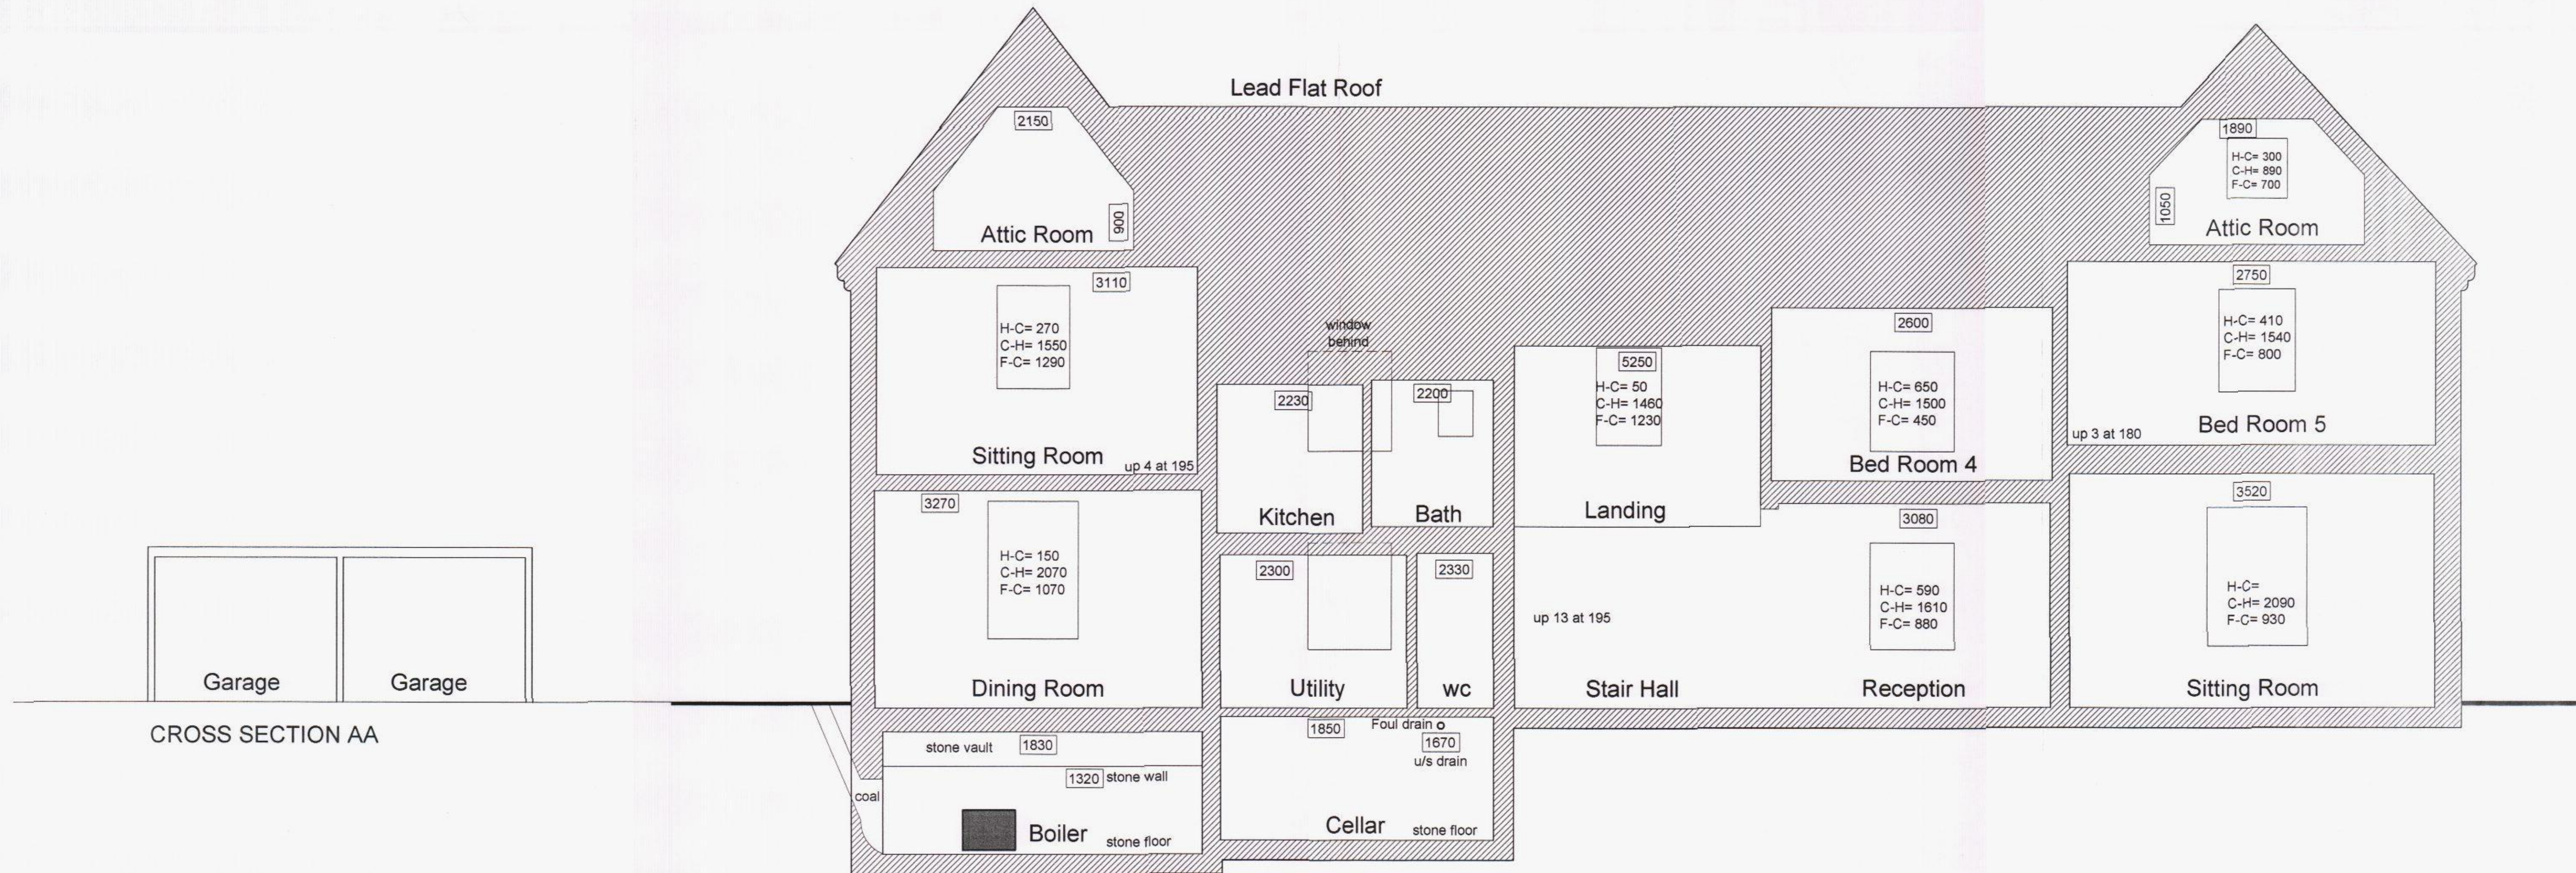

NOTE: The contractor is responsible for checking all site dimensions and levels. These should be checked prior to the ordering of any components and before the commencement of the works. All discrepancies should be brought to the attention of the Contract Administrator

The Manor Trust, Bedhampton
Measured Survey
The Manor House, Old Bedhampton

pwparchitects
PWP Architects Ltd, 61 South Street, Havant, Hampshire PO9 1BZ
t: 02392 462464 f: 02392 481152
e: design@pwp-architects.com
w: www.pwp-architects.com

CROSS SECTIONS
AA & BB
status: INFORMATION
date: AUGUST 2012
scale: 1:50 A1
drawn: JG
chk'd: JS

job: 4953 dwg: 1005 rev: B