


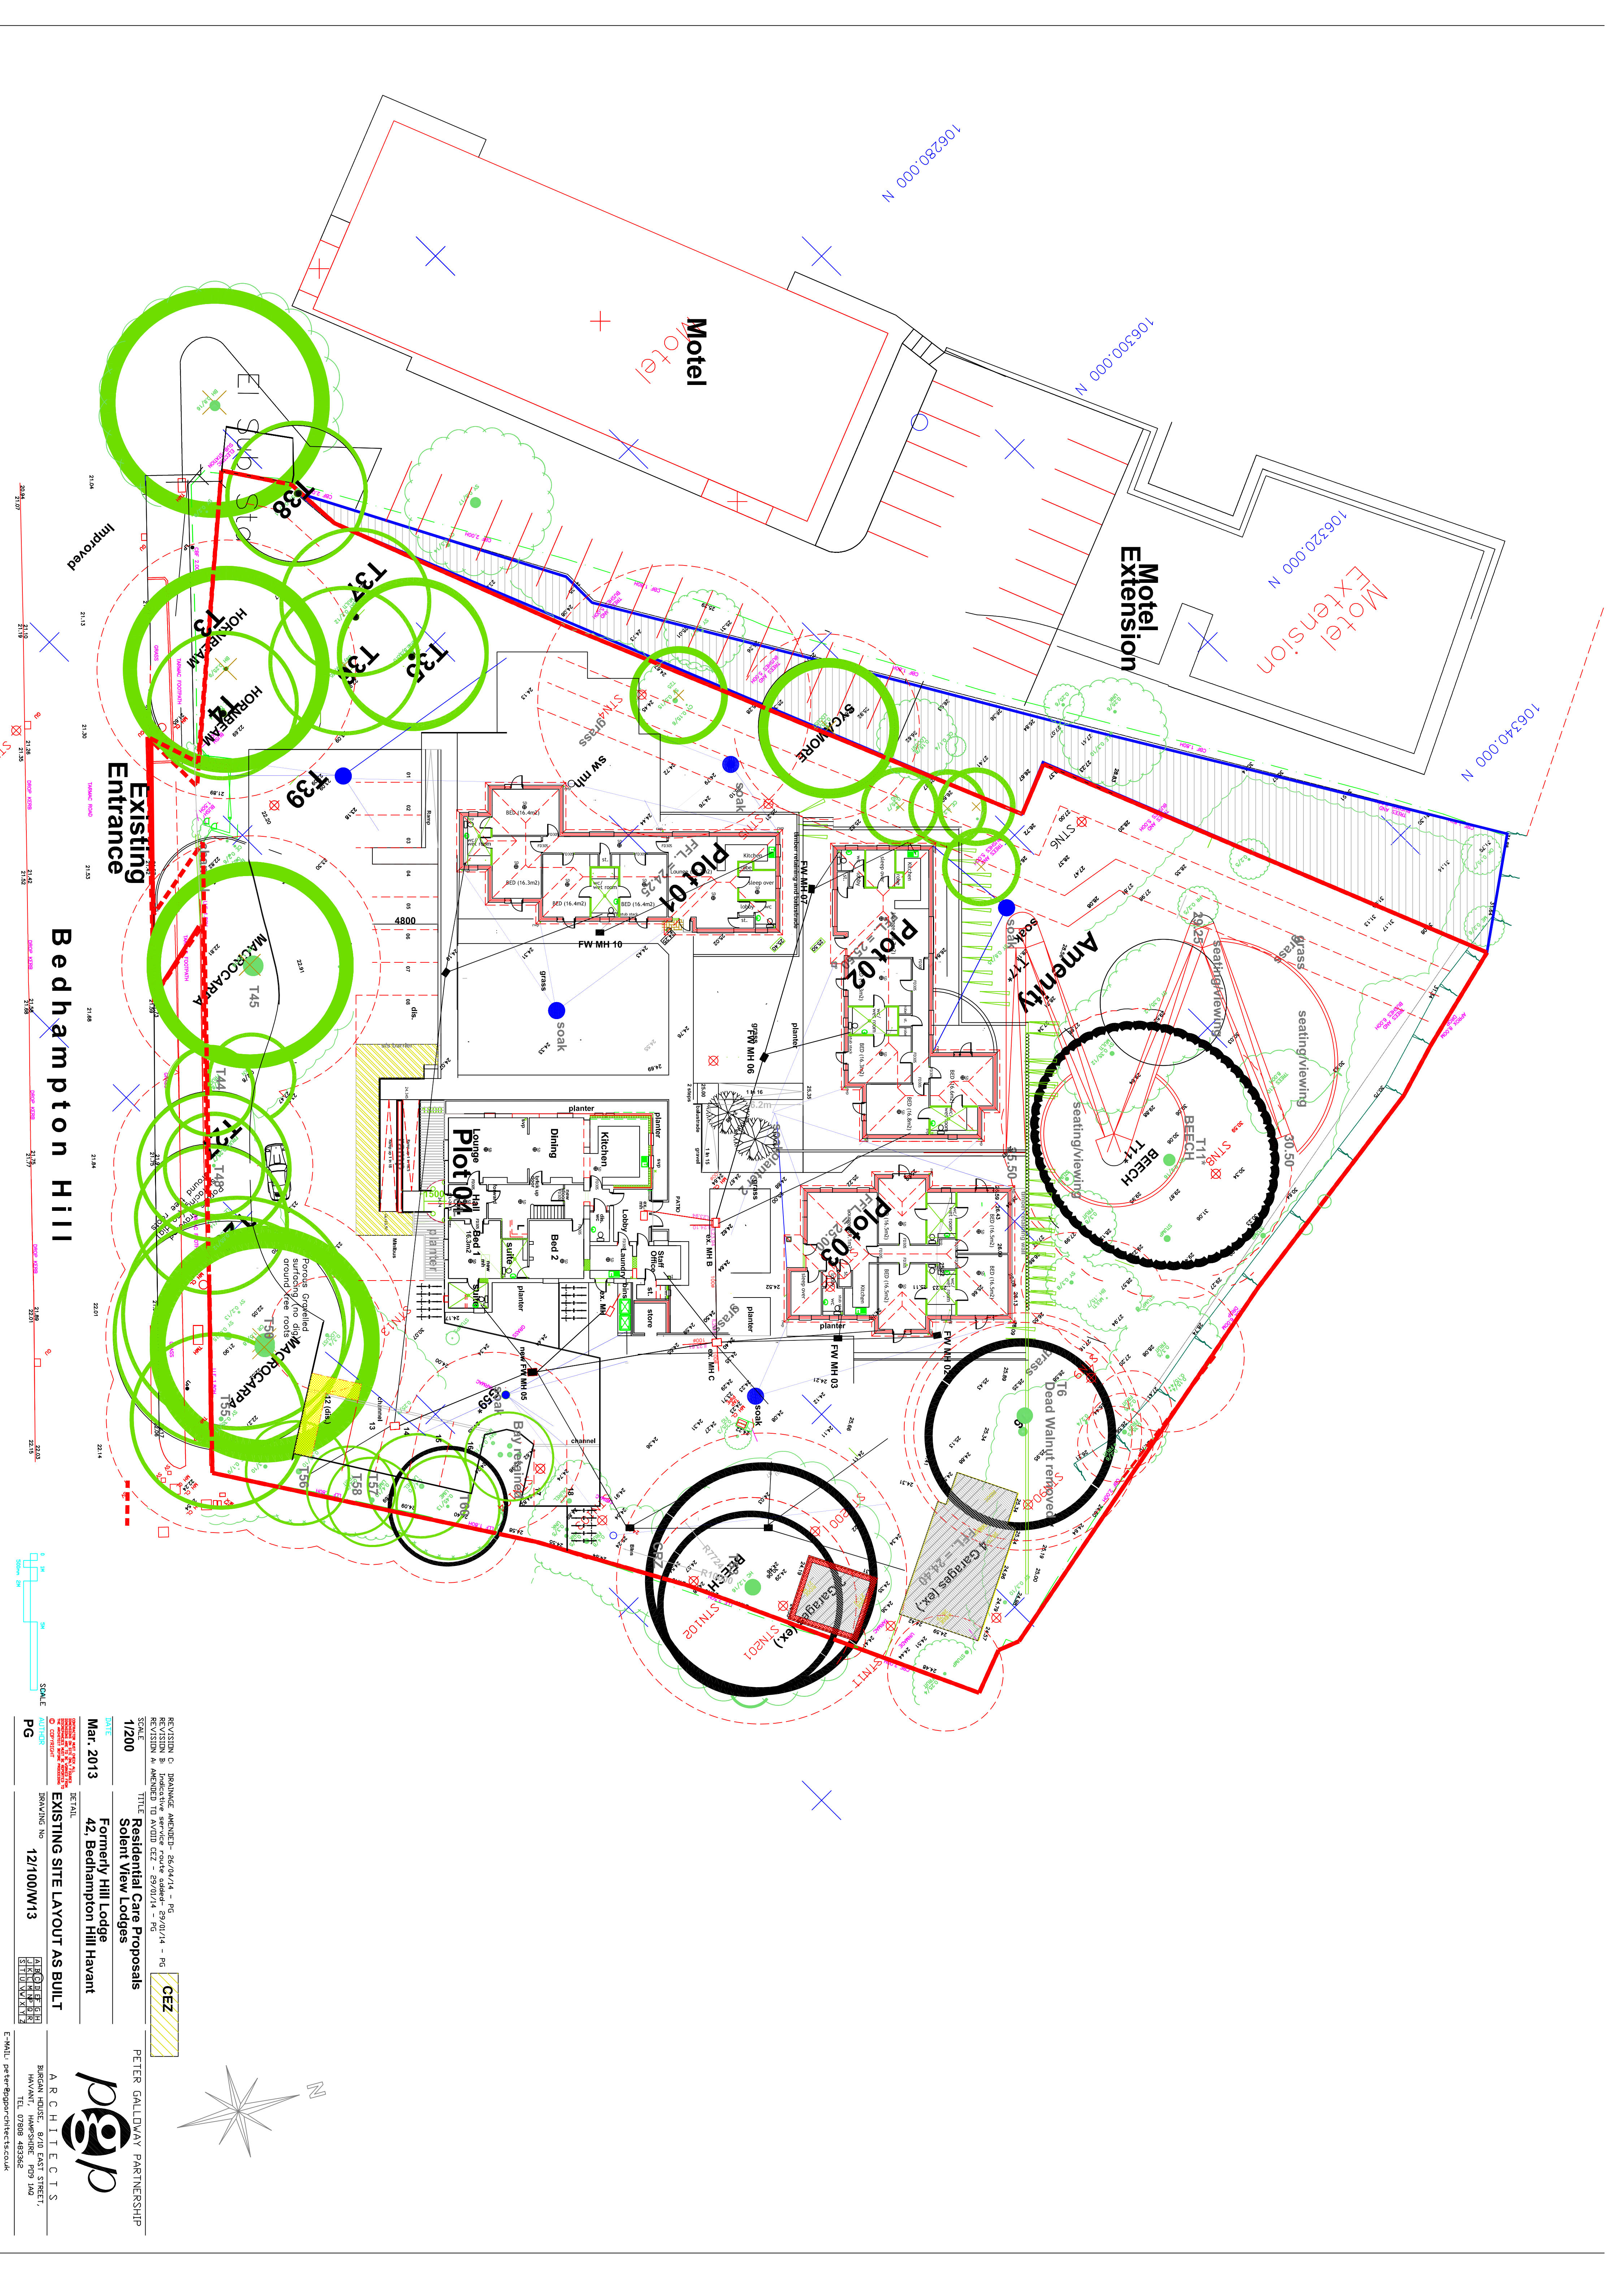

REVISION C. DRAINAGE AMENDED - 26/04/14 - PG		CEZ
REVISION B. DRAINAGE AMENDED - 29/01/14 - PG		
REVISION A. AMENDED TO AVOID CEZ - 29/01/14 - PG		
SCALE	TITLE	
1/200	Residential Car Proposals Solent View Lodges	
DATE	Formerly Hill Lodge 42, Bedhampton Hill Havant	
Mar. 2013		
AUTHOR	BRAYING NO	
PG	EXISTING SITE LAYOUT AS BUILT	
12/100/W13		
PETER GALLUPWAY PARTNERSHIP		
ARCHITECTS		
BUDGEN HOUSE, 8/10 EAST STREET, HAVANT, HAMPSHIRE PO9 1AD		
TEL 07808 483362		
E-MAIL peter@petergallupway.co.uk		