


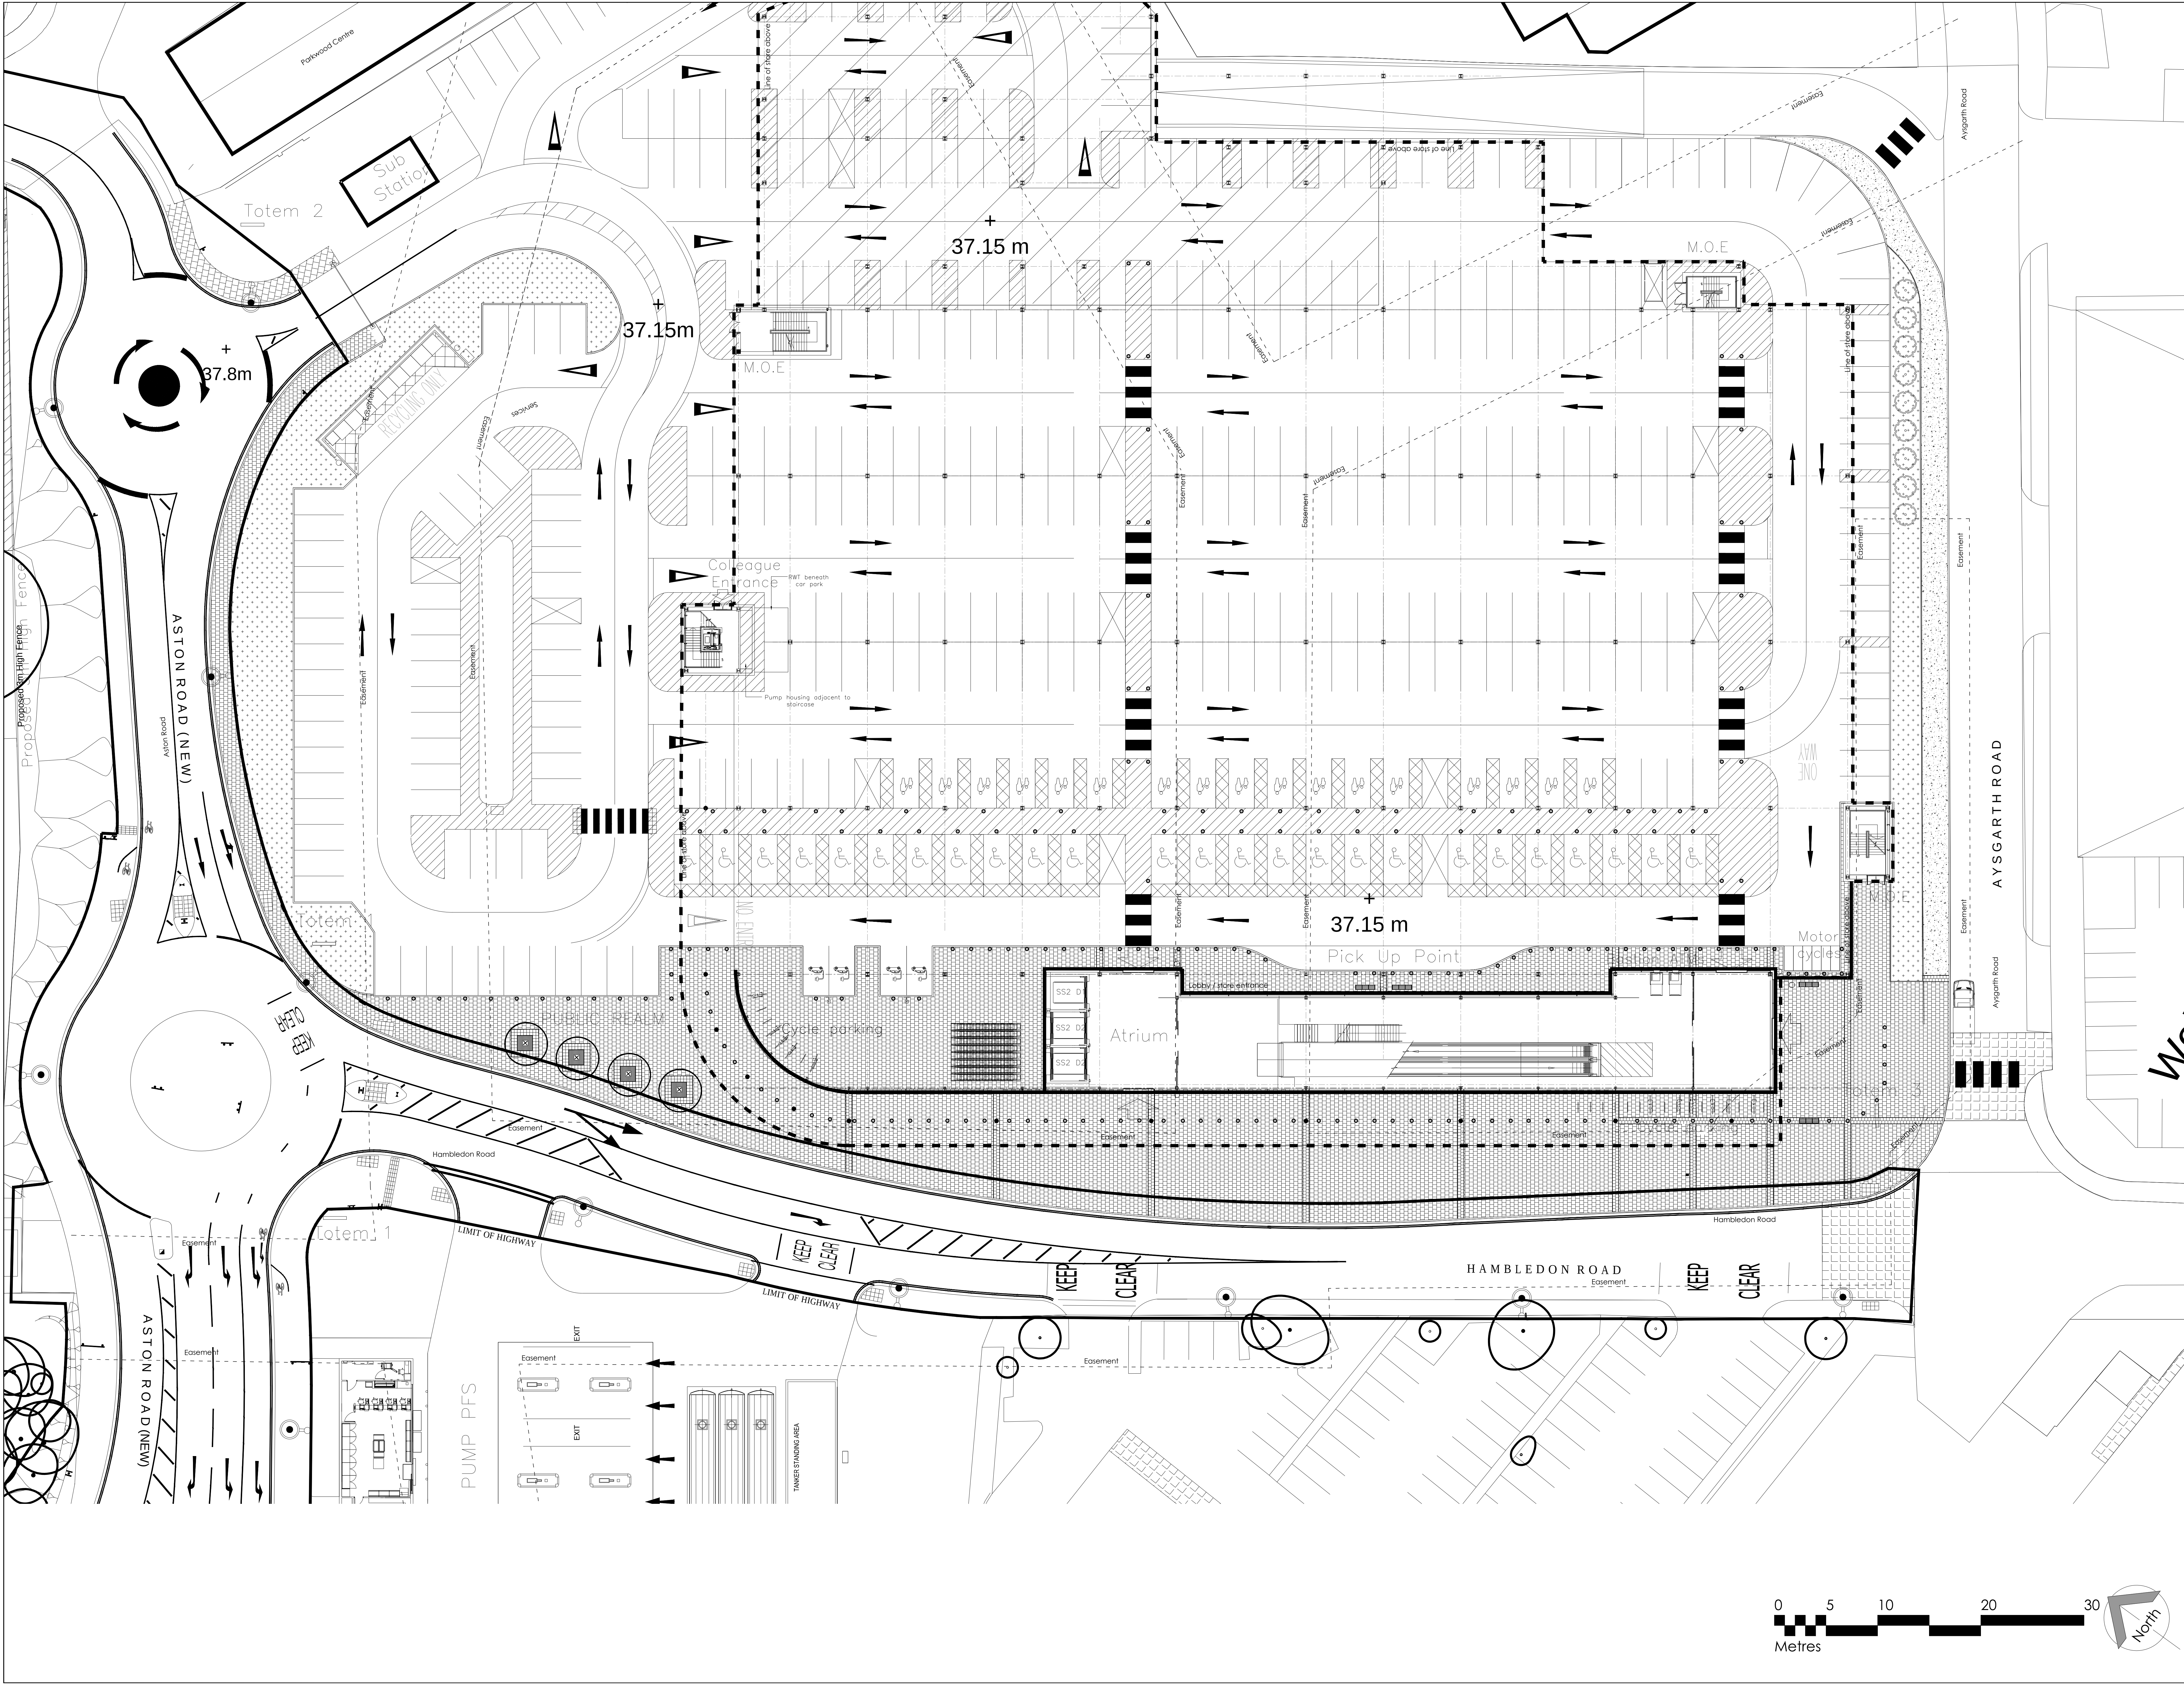

Legend

- Paving:**
Marshalls Perfecta: 400x400mm; natural colour or similar approved; laid in staggered parallel rows
- Feature paving bands:**
Marshalls Pallas: colour Anthracite Basalt: 300x300mm or similar approved; laid in double staggered rows
- Tree Grilles:**
1475x1475mm; Furnitures Portman or similar approved; surrounded by double staggered rows of Pallas paving (size & colour as above)
- Benches:**
Woodhouse Geo: with arms 1800mm long or similar approved
- Bollards:**
to Architects specification
- Bit-Mac footpath:**
to Engineer's specification
- Soft landscape bed:**
see detailed soft landscape proposals drawing

FOR PLANNING

arthur amos associates
landscape architecture

urban design regeneration arboriculture
planning environmental assessment ecology

Paul Hearn, Egan Business Centre, Hambleton Road, Waterlooville, West Sussex PO16 8AU
t: 01903 645 166 e: paul@arthuramos.co.uk www.arthuramos.co.uk

client: **Sainsbury's**

project: New Store
Hambleton Road, Waterlooville

drawing title: **Detailed Hard Landscape Proposals
Public Realm - Store Front**

drawing no: **7798-22** revision: **D** scale: 1:200 @ A0
drawn by: **DB** checked by: **JM** date: 25/07/2012

NOTE: Responsibility for any errors or omissions is accepted by the client. All construction information should be taken from signed dimensions only.

THIS DRAWING IS NOT FOR CONSTRUCTION

