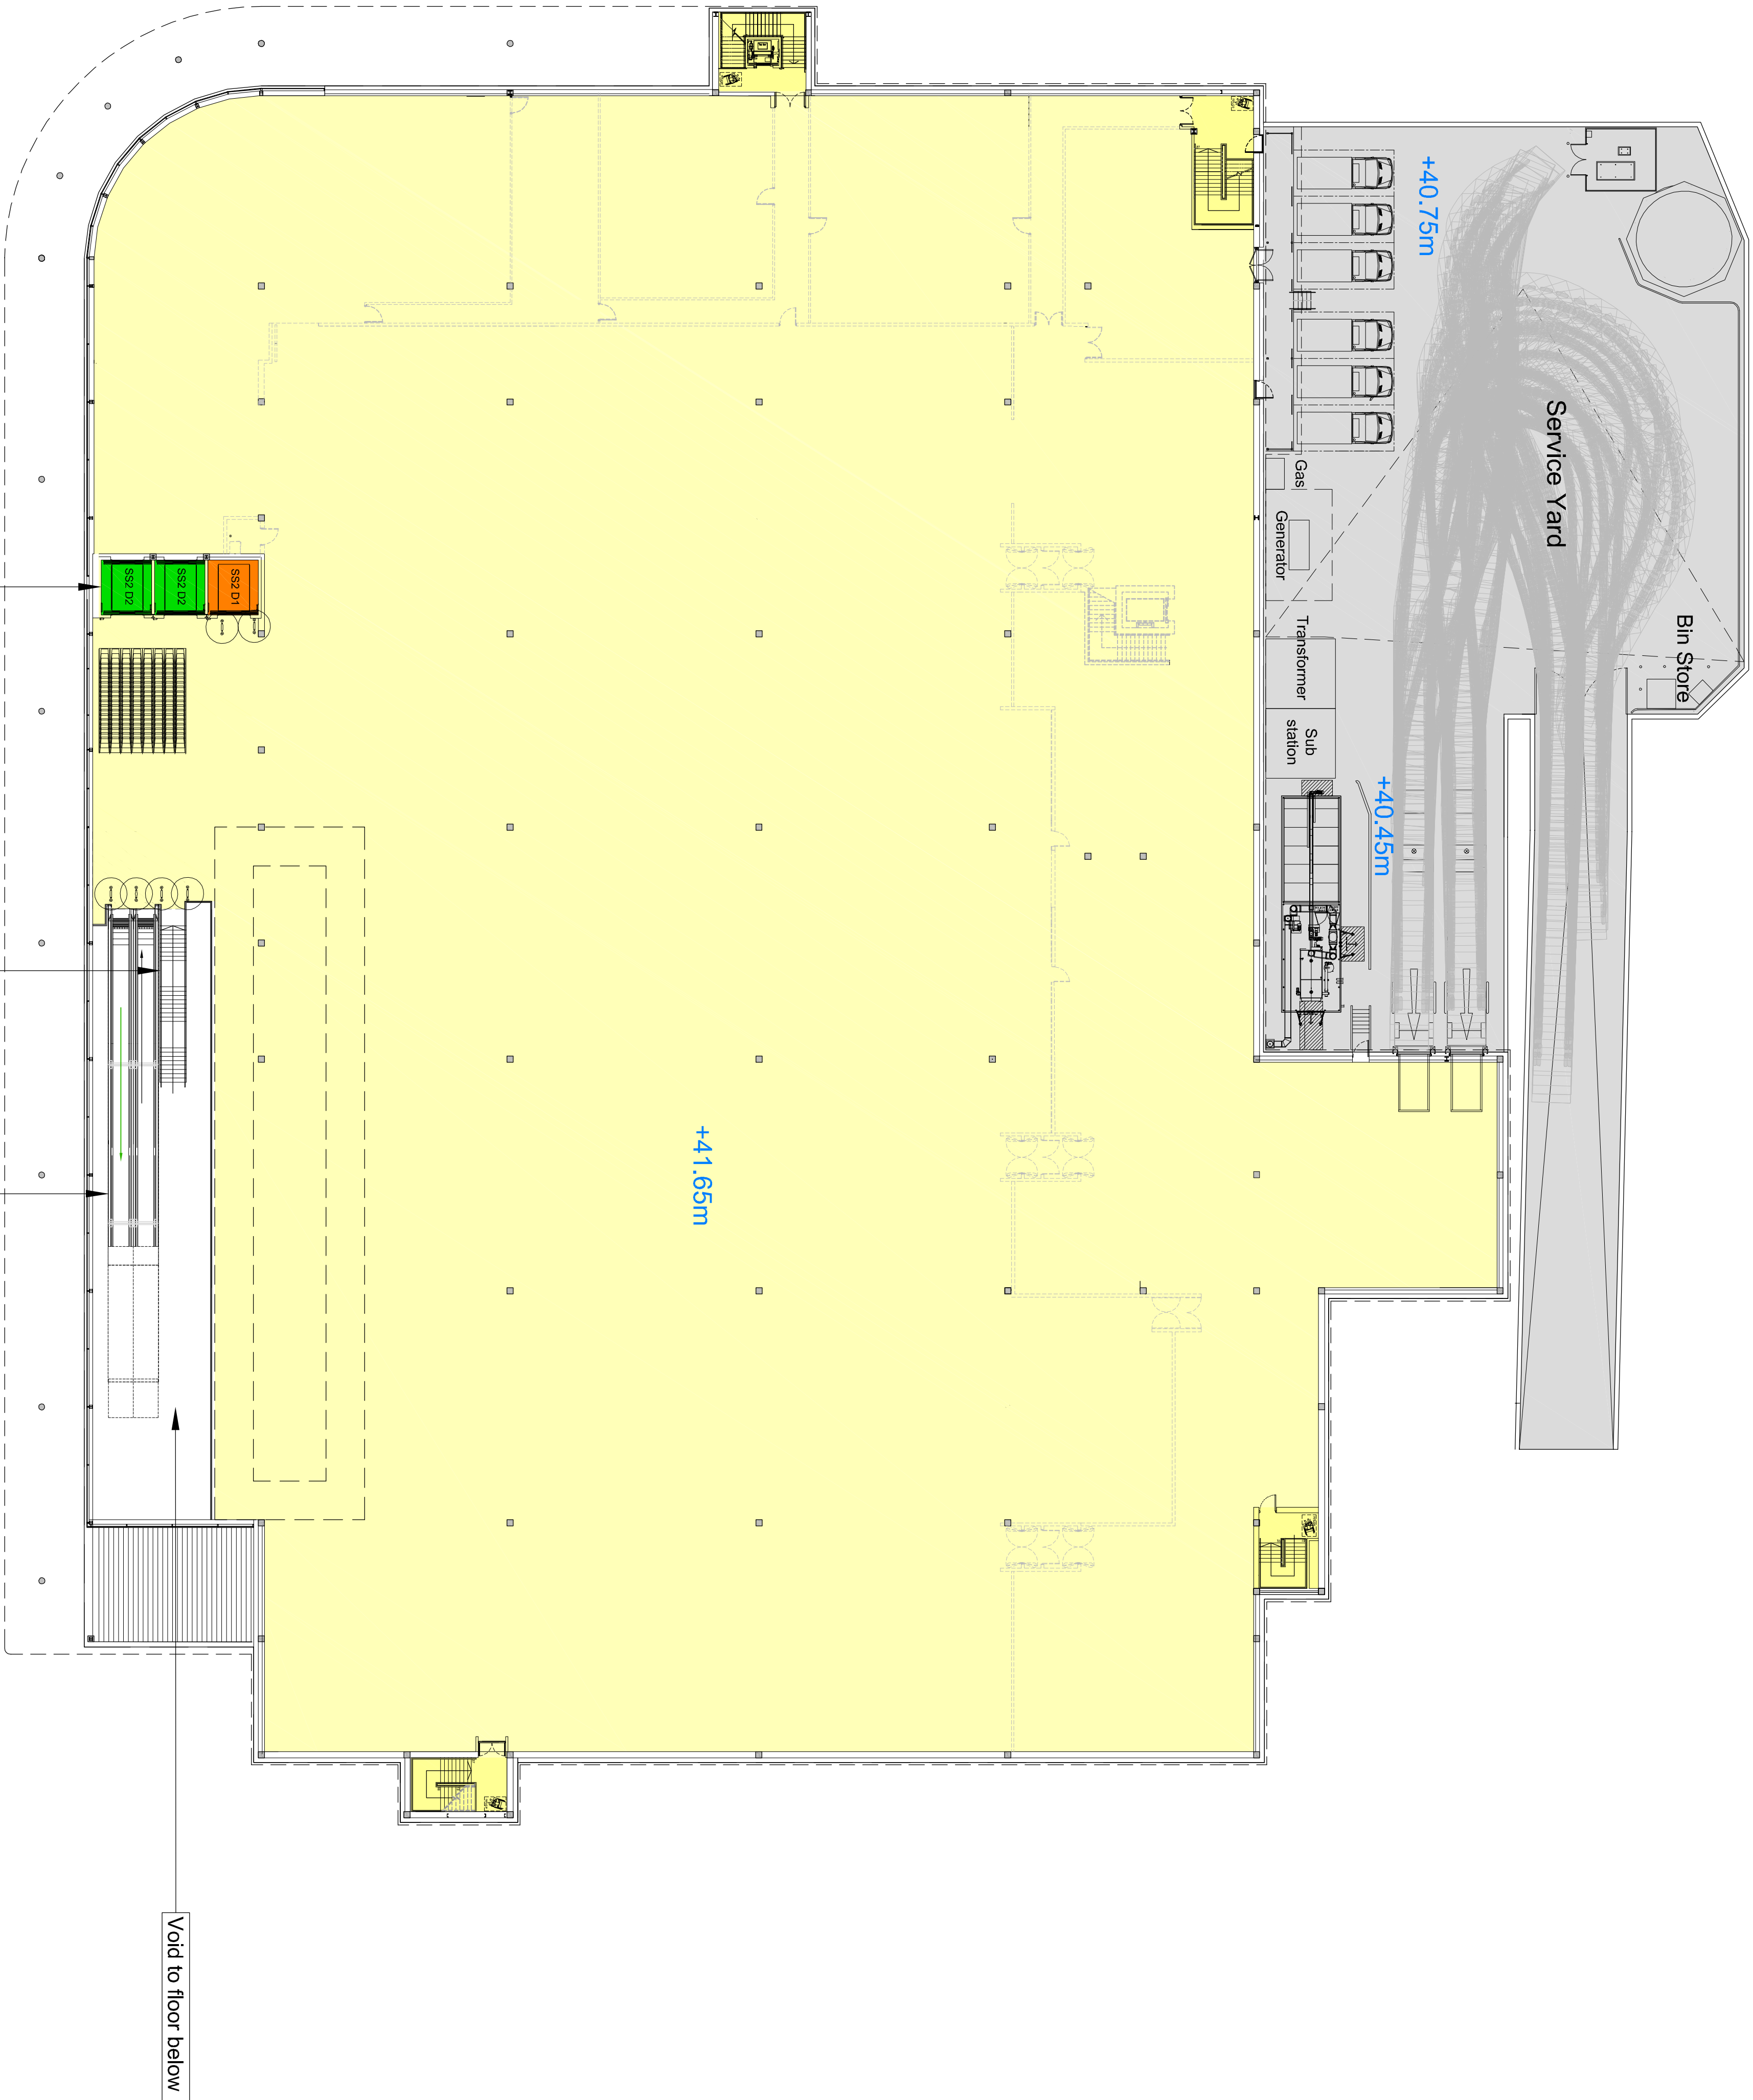


PLANNING

All drawings and plans are subject to planning approval. All dimensions are to be checked on site.
WATERLOOVILLE

A		Datum extended, lifts, colleague core, M.E.S.	
REV	DESCRIPTION	DATE	BY
1	Issued for planning	06/10/10	ADB

CLIENT

Sainsbury's

PROJECT

Hambleton Road
Waterlooville
Hampshire, PO7 7UA

DRAWING

Proposed Store Plan



DATE	October 2010	DRAWN	ADB
SCALE	1:250 @ A1	CHECKED	

CHQ.08.8455 - PL105 A