


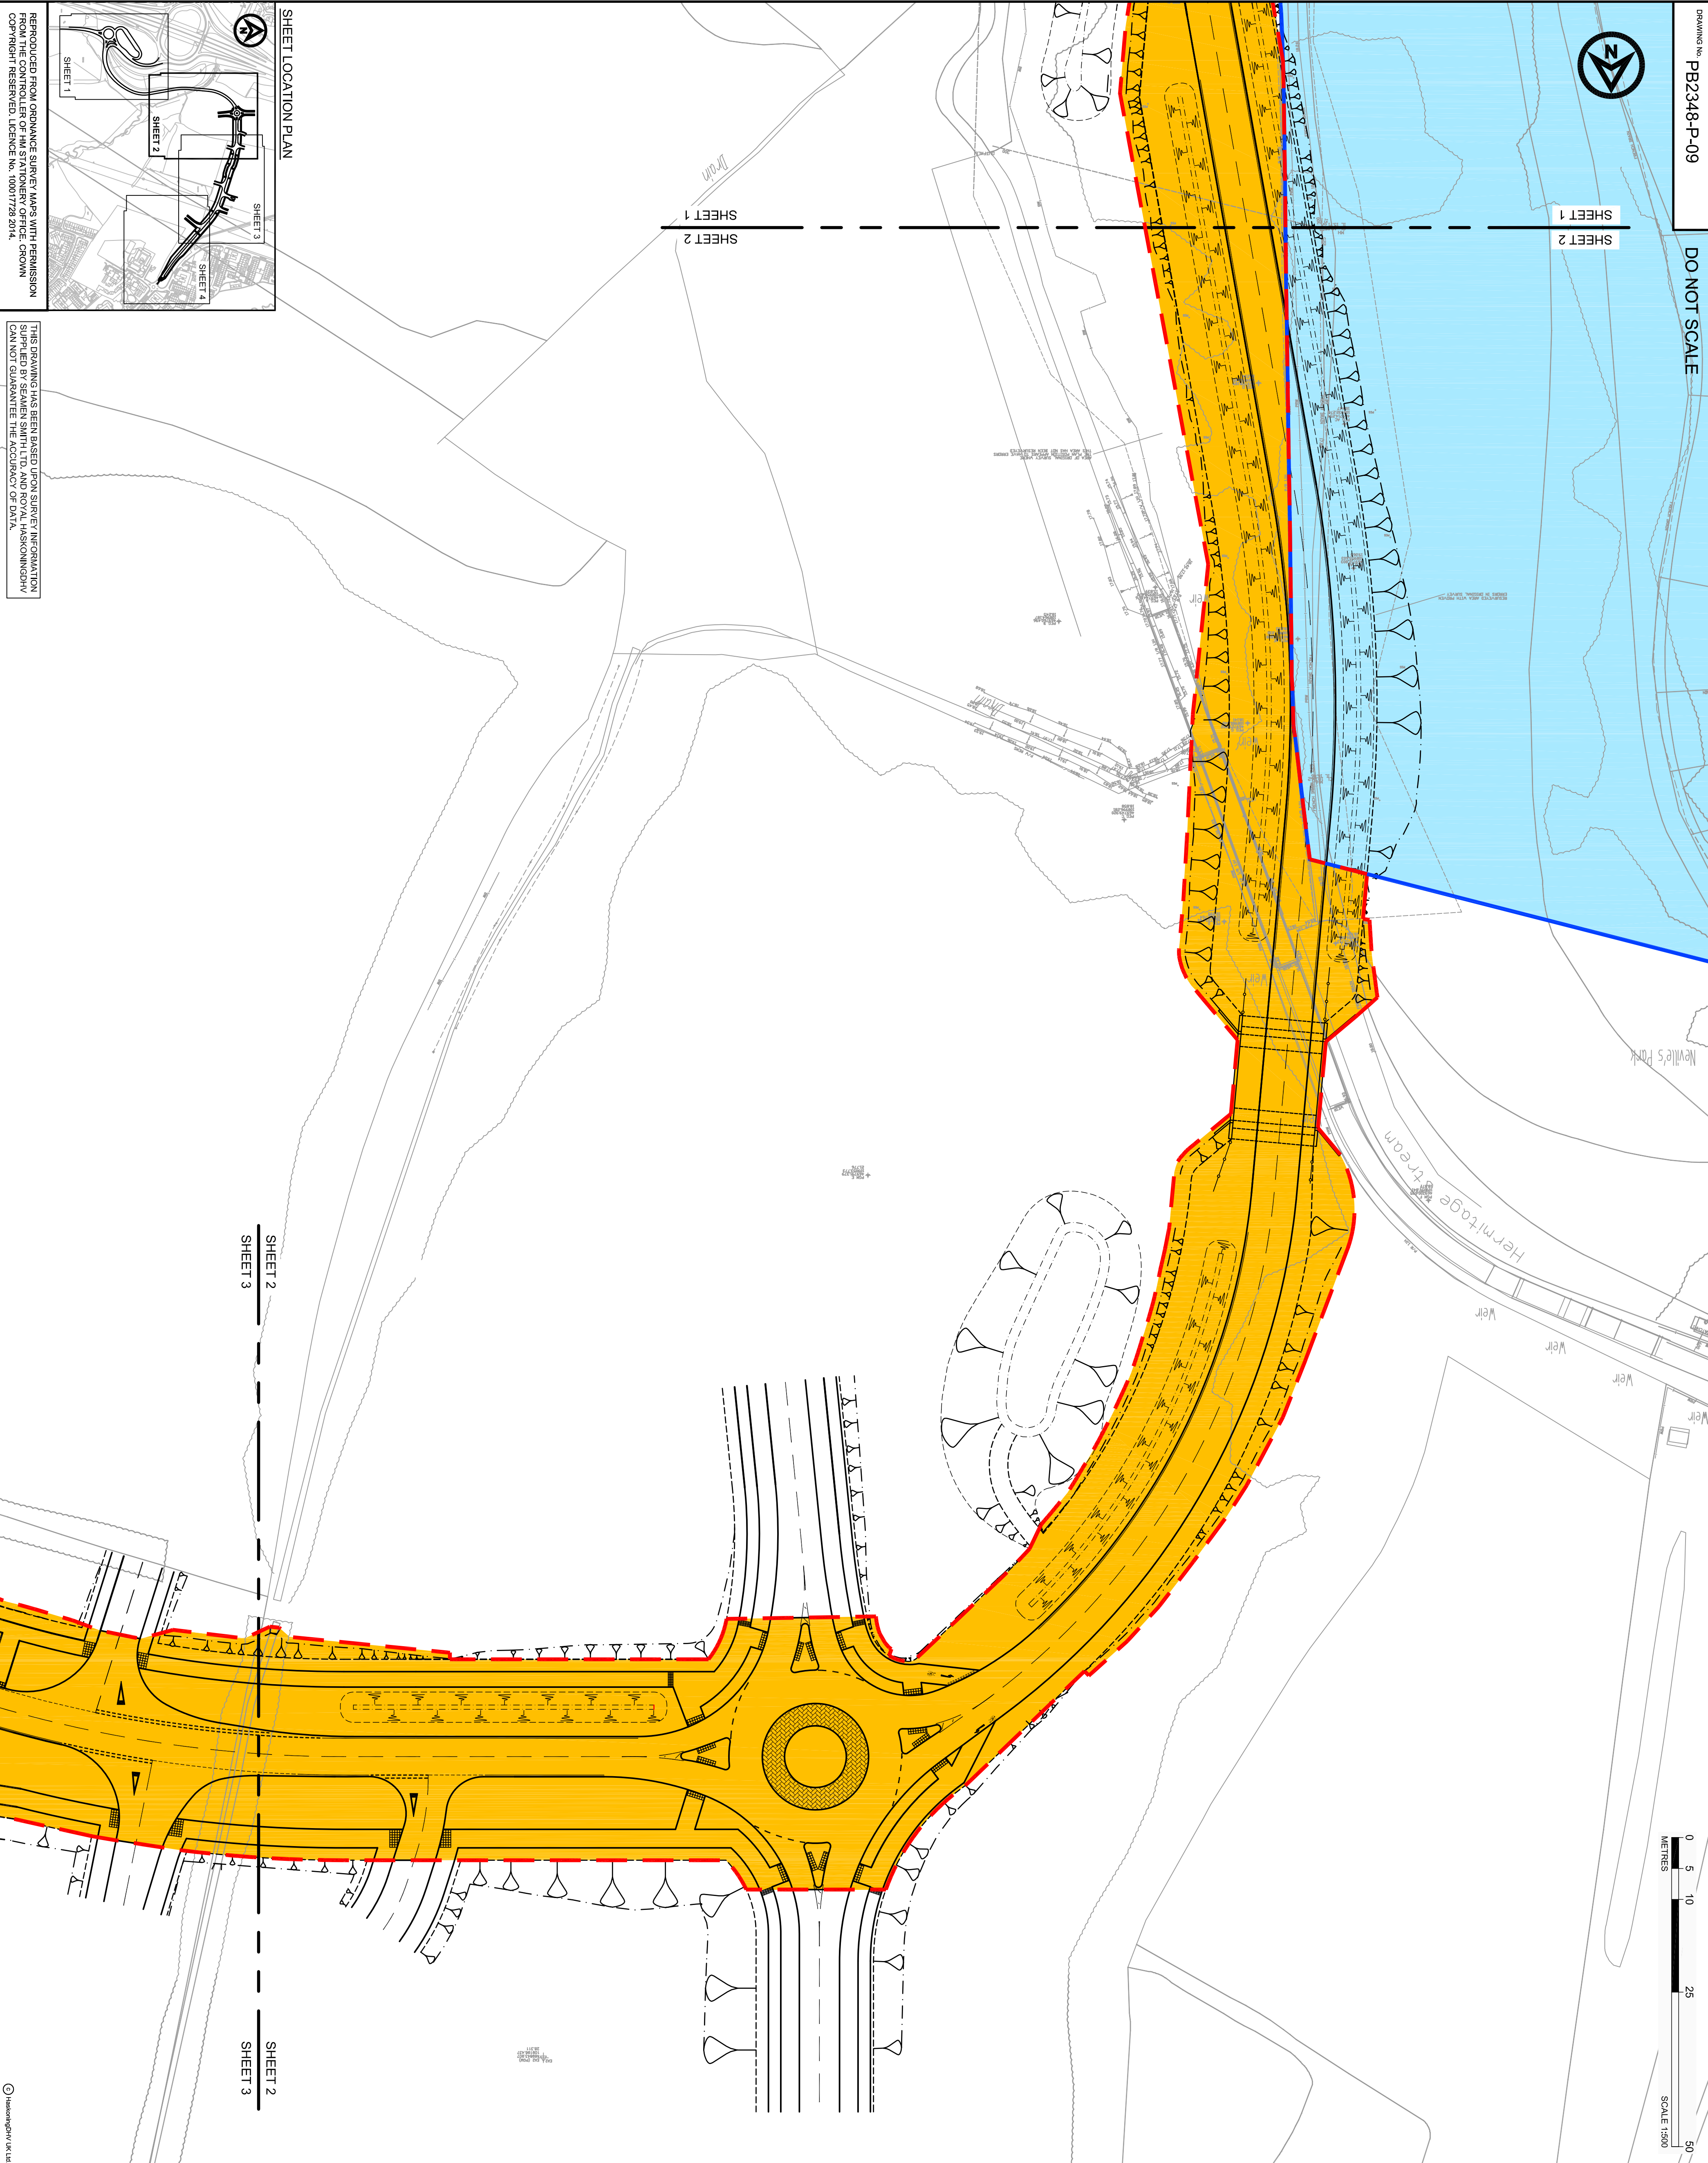

SHEET 2

SHEET 1



NOTES

1. Do not scale from this drawing. All dimensions are in metres unless noted otherwise.
2. All levels are in metres relative to ordnance datum newlyn unless noted otherwise.

KEY

- | | |
|---|---|
|  | NEW S28 ADAPTABLE HIGHWAY AREA WITH NEW HIGHWAY BOUNDARY |
|  | NEW S276 ADAPTABLE HIGHWAY AREA WITH NEW HIGHWAY BOUNDARY |
|  | EXISTING ADAPTABLE HIGHWAY WITH BOUNDARY |

D1	27.2.15	First Issue	NKS	SRT	SRT
REV	DATE	DESCRIPTION	BY	CHK	APP

REVISIONS					



PROJECT
DUNSBURY HILL FARM

LAND PLAN
SHEET 2 OF 4



Blays House, Wick Road
Englefield Green, Egham
Surrey, TW20 0HJ
Tel +44(0)1332 569566
www.royalhasconingdny.com

DRAWN	CHECKED	APPROVED
NKS	SRT	SRT
DATE	SCALE AT	AUTOCAD REF.
MAR '15	1:500	P82348-P-09.DWG
DRAWING NO.	REVISION	