



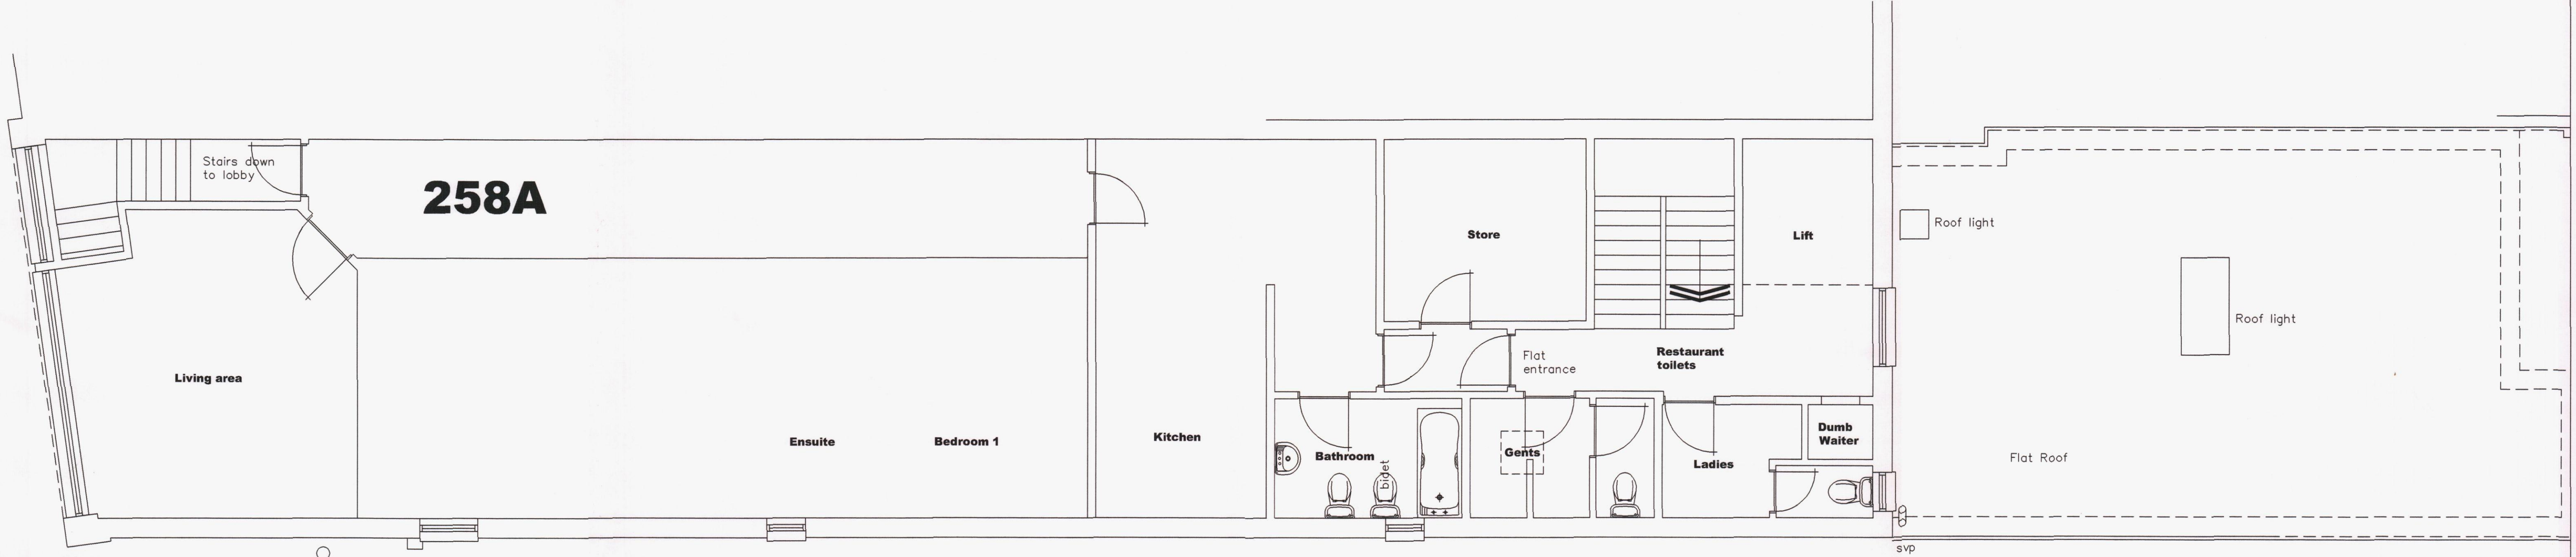

EXISTING FIRST FLOOR LAYOUT
SCALE 1 : 50

Three bedroom flat

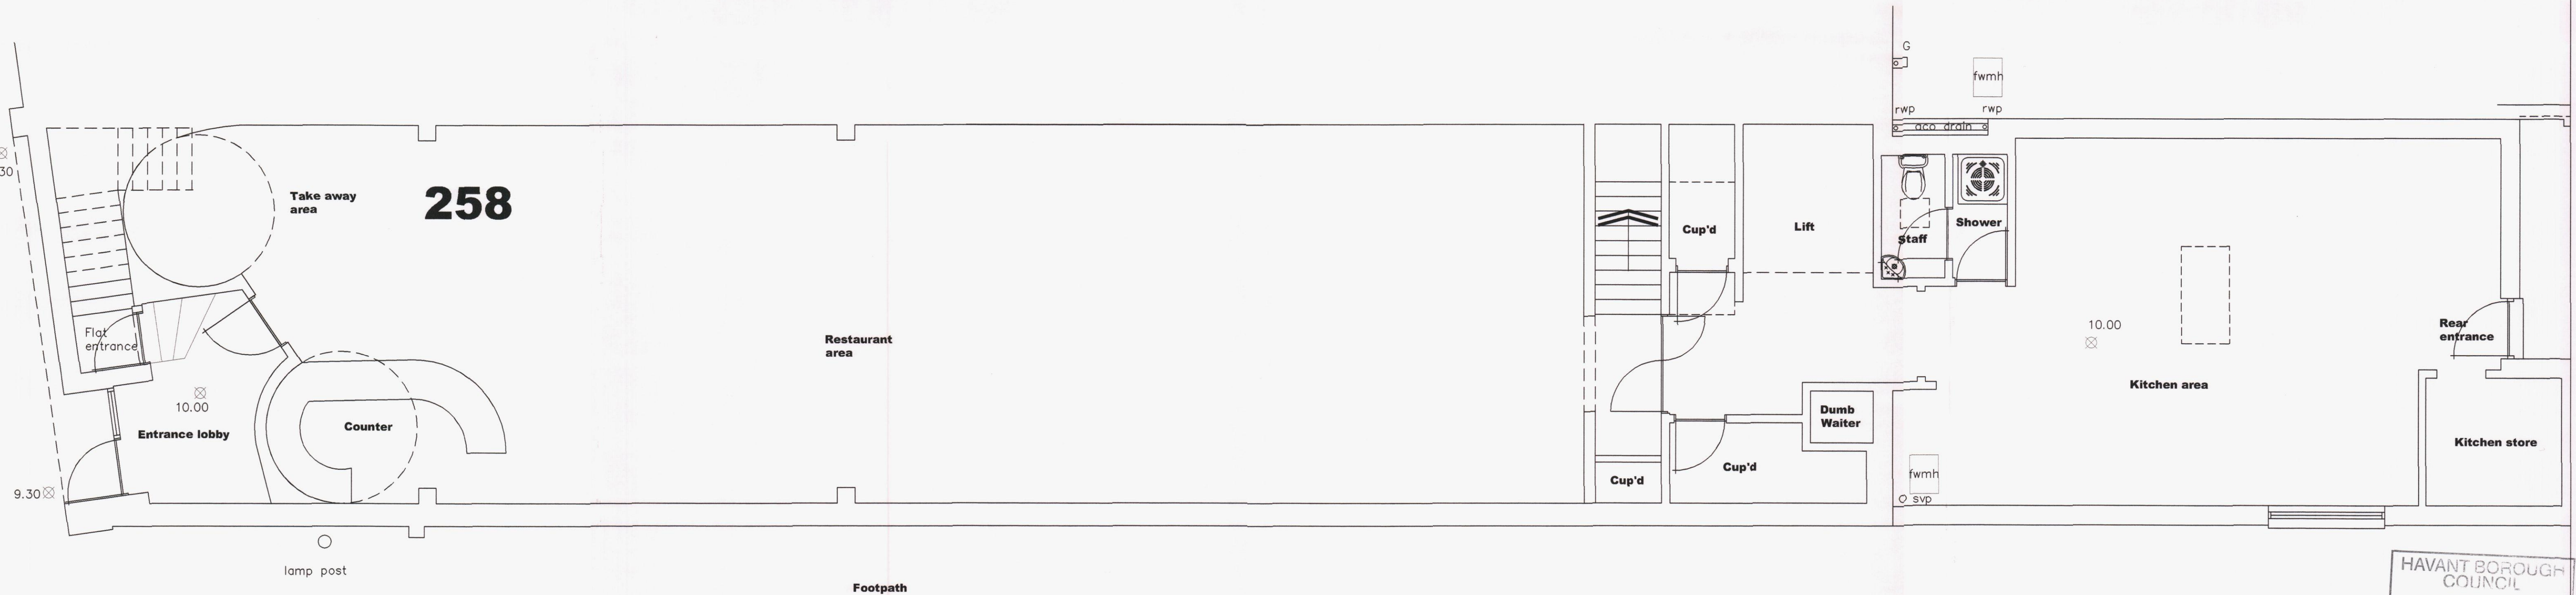

EXISTING GROUND FLOOR LAYOUT
SCALE 1 : 50

Restaurant

HAVANT BOROUGH COUNCIL
03 NOV 2014
RECEIVED

NOTES:

The design and construction of this project shall be in accordance with the current Building Regulations & NHBC Standards. These notes & drawings have been prepared solely for the purpose of Planning & Building Regulation approval.

Do not scale from this drawing unless for Planning purposes. All dimensions to be checked on-site and any alterations to be approved by the Architect and/or client prior to any work commencing.

Ordnance Survey Licence No: 100047591

This drawing to be copyright and to be read in conjunction with all other drawings.

AMENDMENTS:

KEY:

Scale in Metres 1:50

0 1 2 3 4 5

CLIENT NAME & ADDRESS

Mr F Miah
258 / 258A London Road
Waterlooville
PO7 7HG

PROJECT ADDRESS

258 / 258A London Road
Waterlooville
PO7 7HG

DRAWING DETAILS

PLANNING DRAWING

Existing Floor Layouts

PROJECT No 783	DWG No 1	REV No
SCALE 1:50 1:100 @ A1	DRAWN BWH	DATE 24/10/14

B H ARCHITECTURE Ltd

Heath Cottage
Newlands Lane
Purbrook
Waterlooville
Hants
PO7 5SQ

Tel: 023 9223 2322
Mob: 07747 771808
E-mail: bernard@bernardhardins.com