
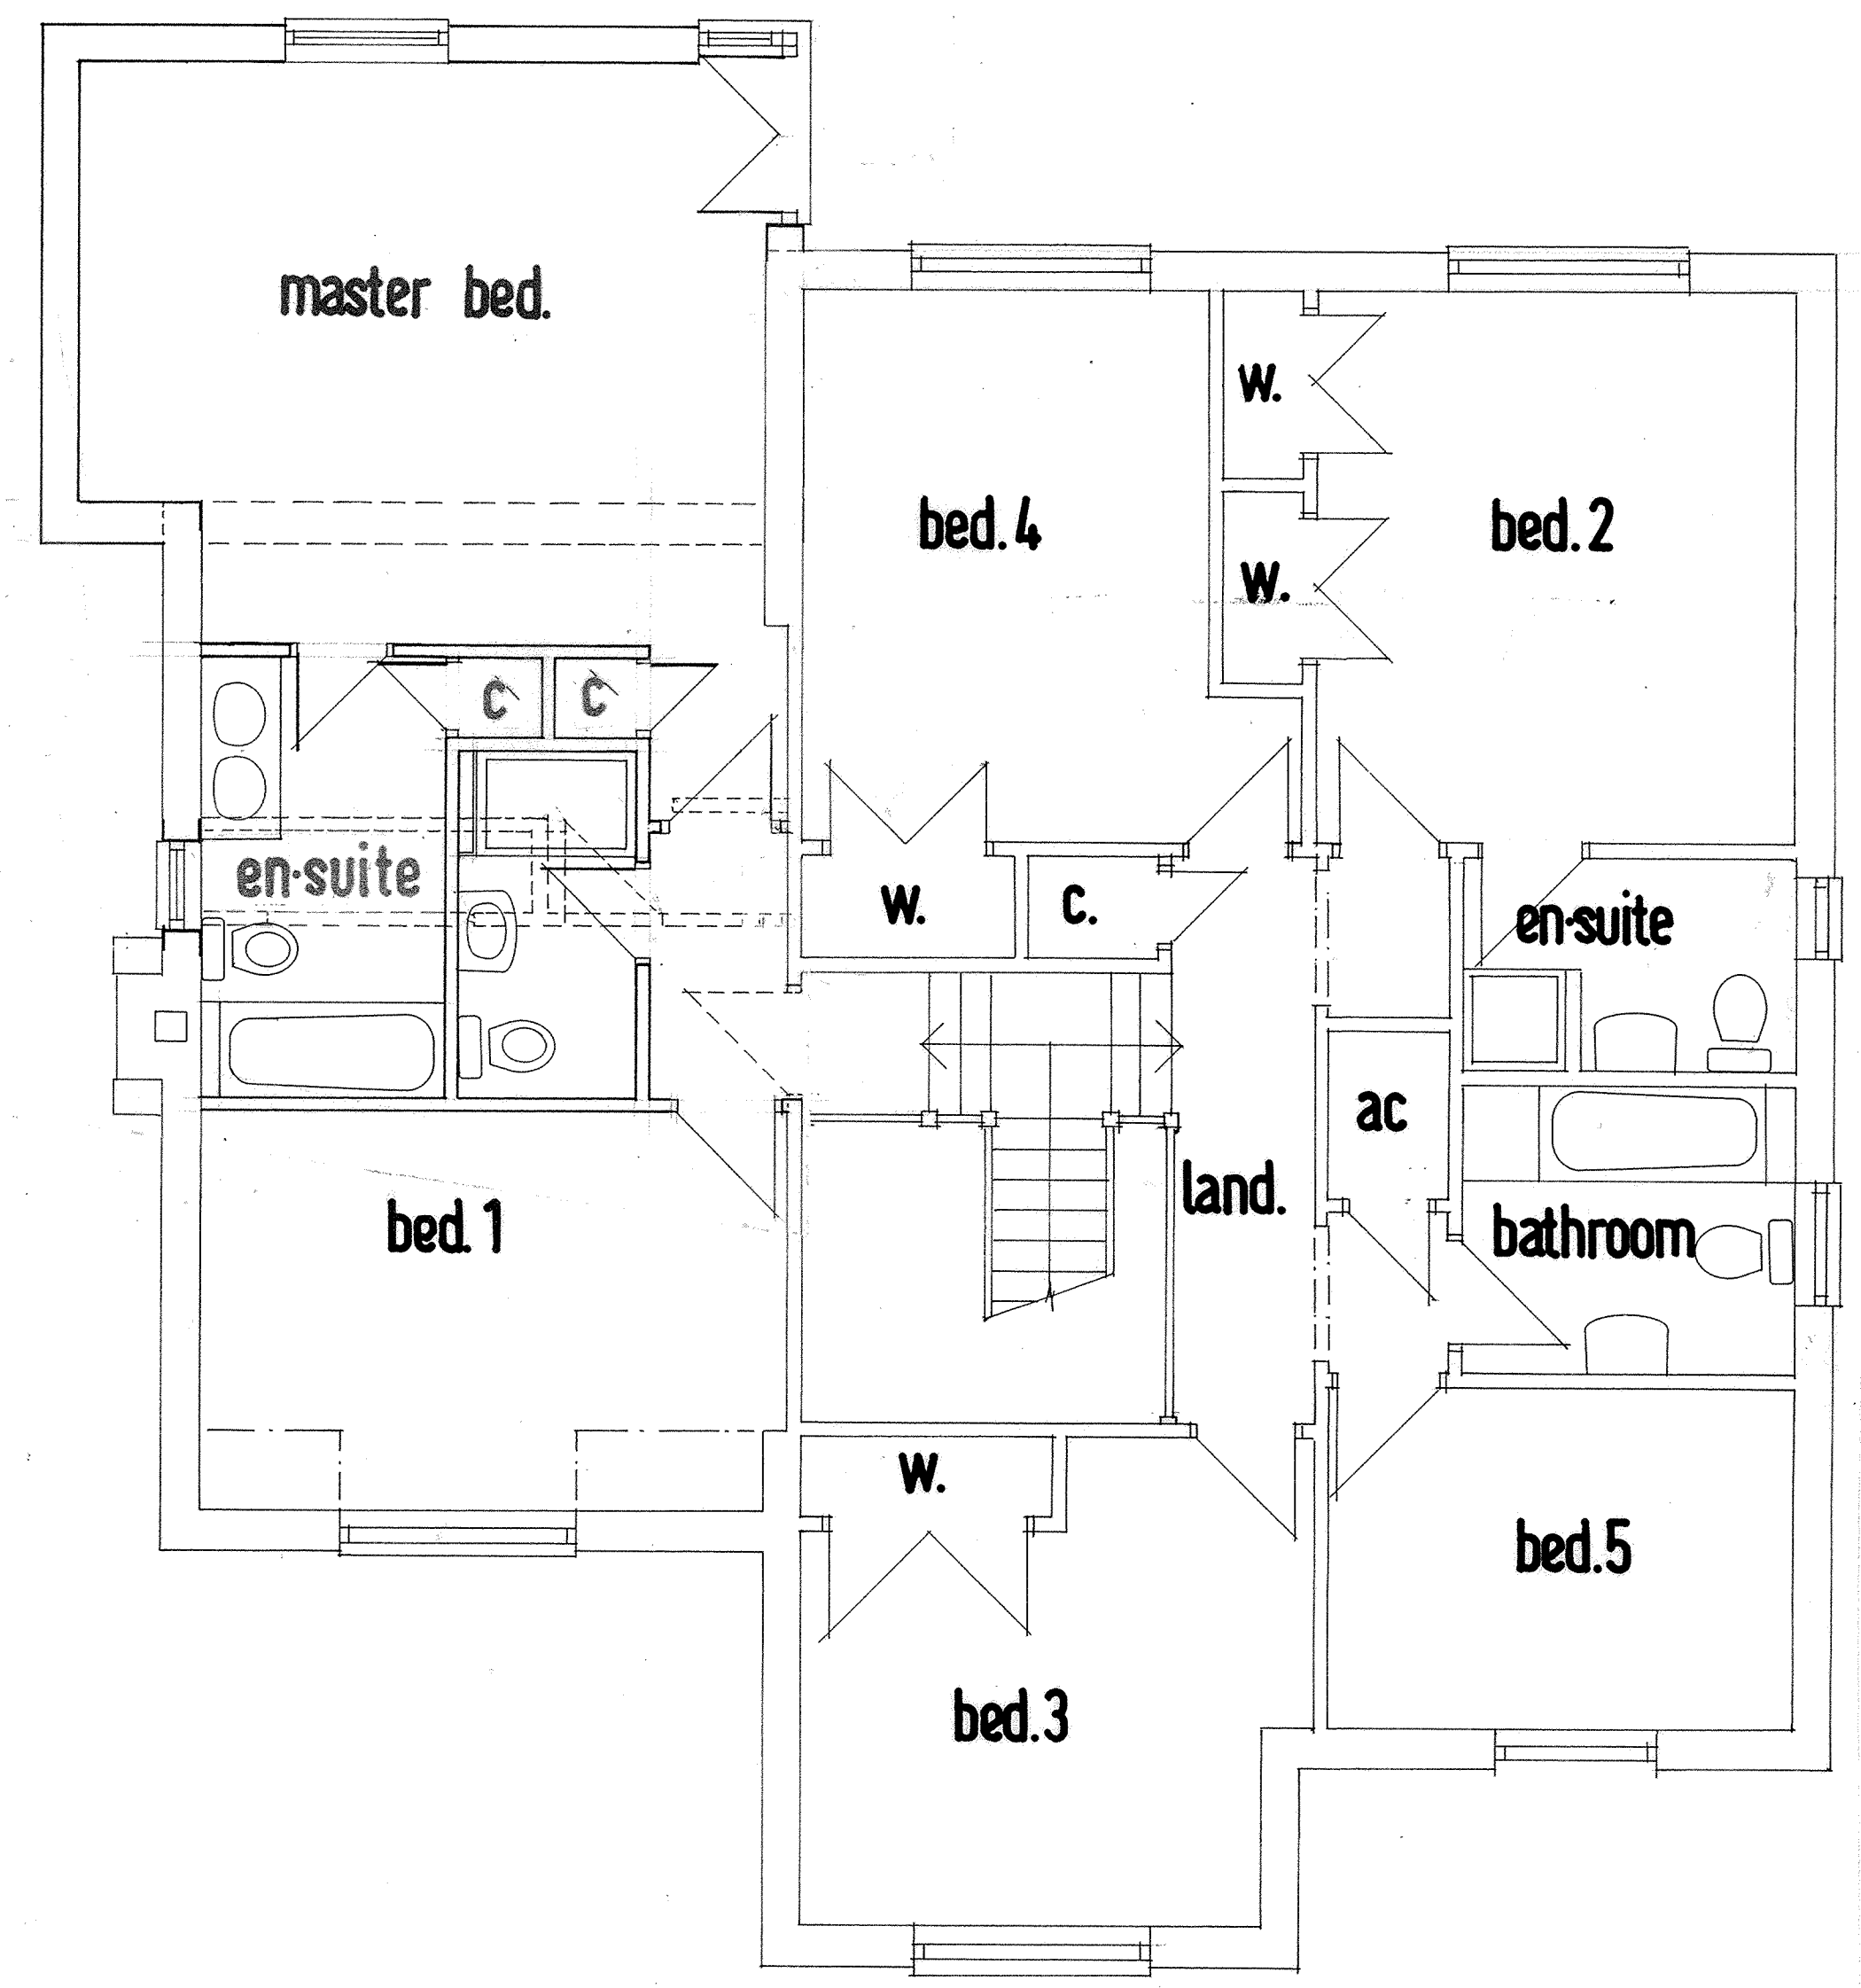


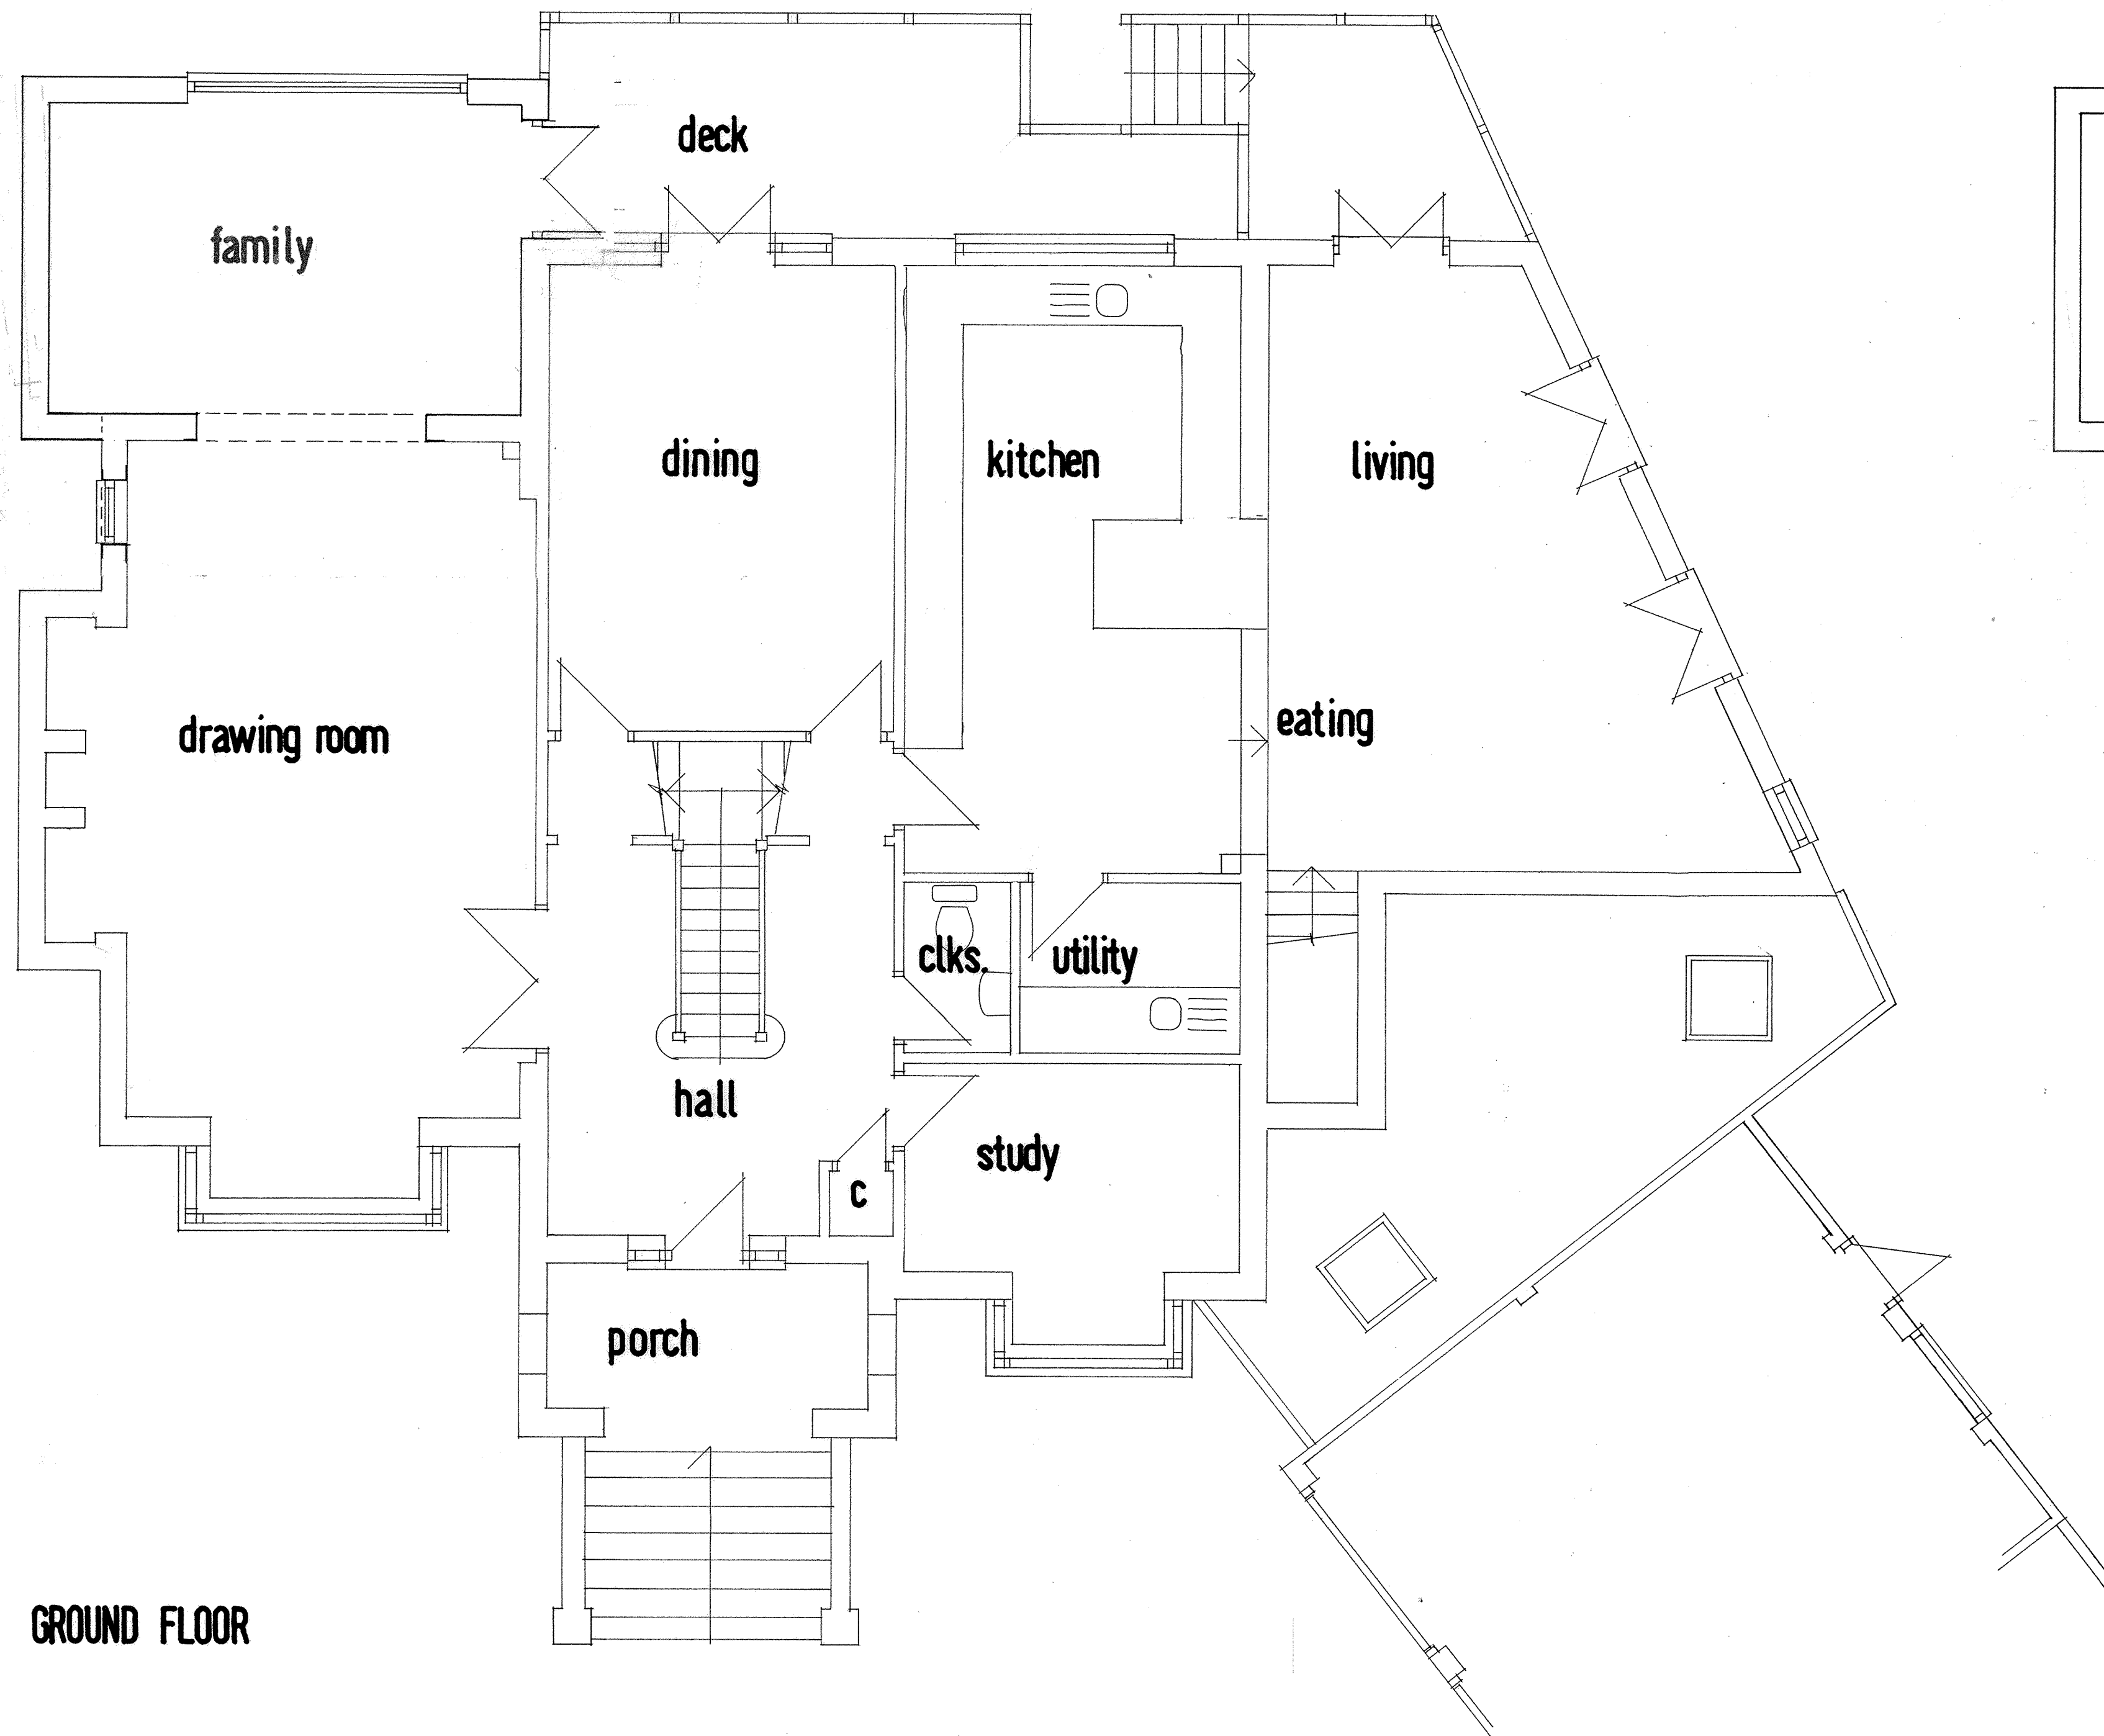

15	JUN 15	REVISIONS REDUCED	JS
16	SEPT 16	REVISIONS	JS
BARRY BOWHILL ARCHITECTURAL CONSULTANT 3 The Merchant House, High Street Bishops Waltham, Hampshire SO32 1AA Tel: 01 489 891558 Email: barry@barrybowhill.co.uk			
Project	REAR EXTENSION TO SAMPHIRE HOUSE 17 SEAFARER WALK, HAYLING		
Client	Mr D ROBINS		
Subject	PROPOSED FLOOR PLANS		
Date:	July 2014	Scale:	1 : 50 @ A1
Rev:	1	Dr. No.	729/08
• Copyright reserved. • All dimensions are to be site confirmed and should not be scaled. • Verify all queries with the office.			