
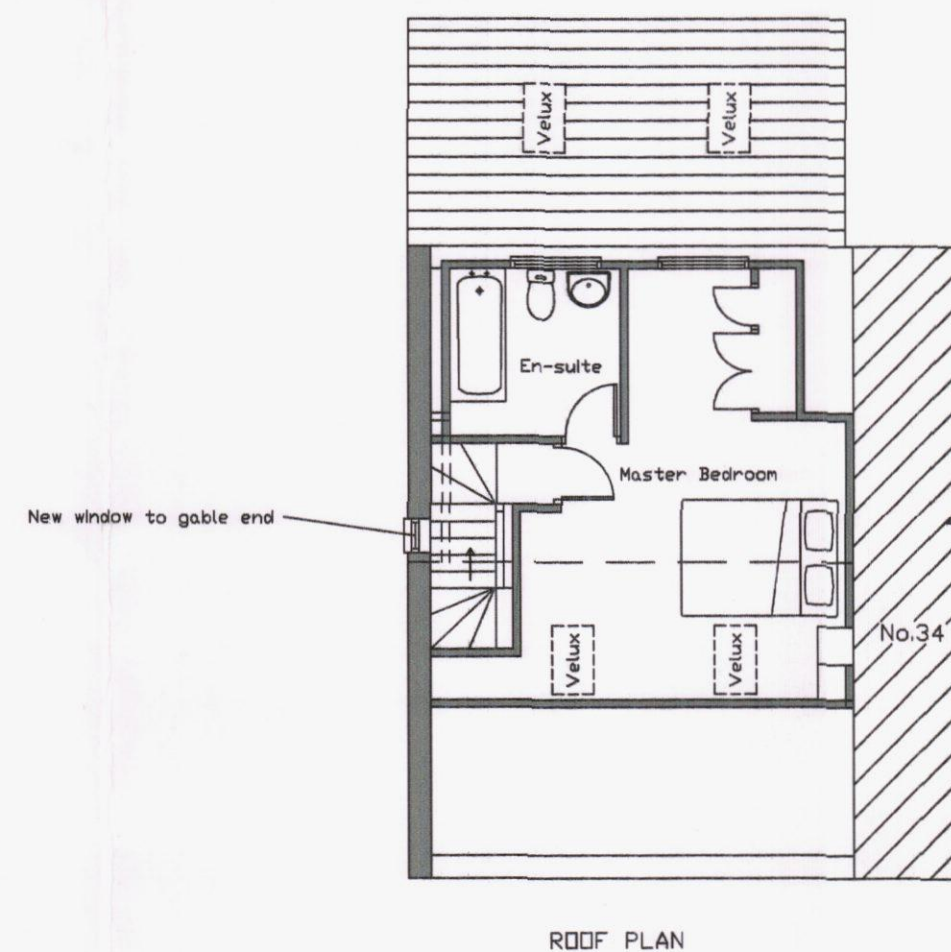
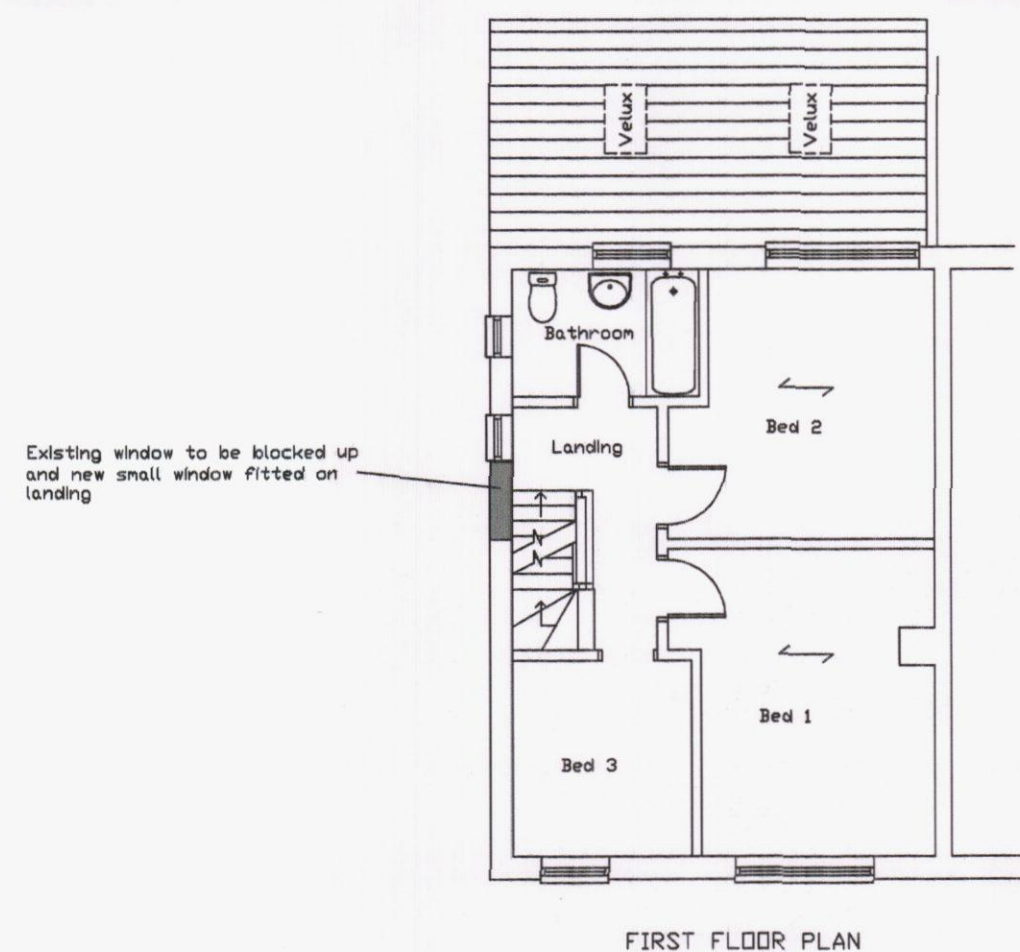
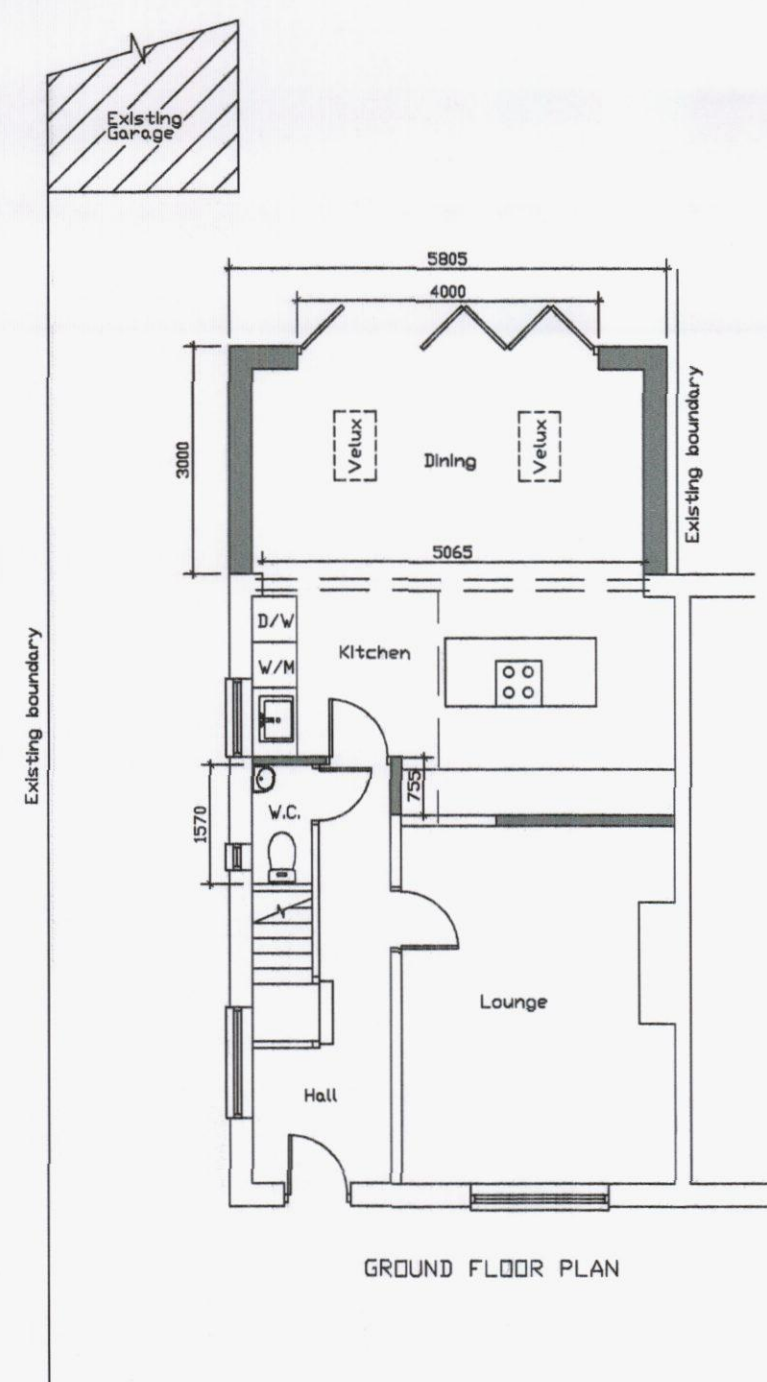


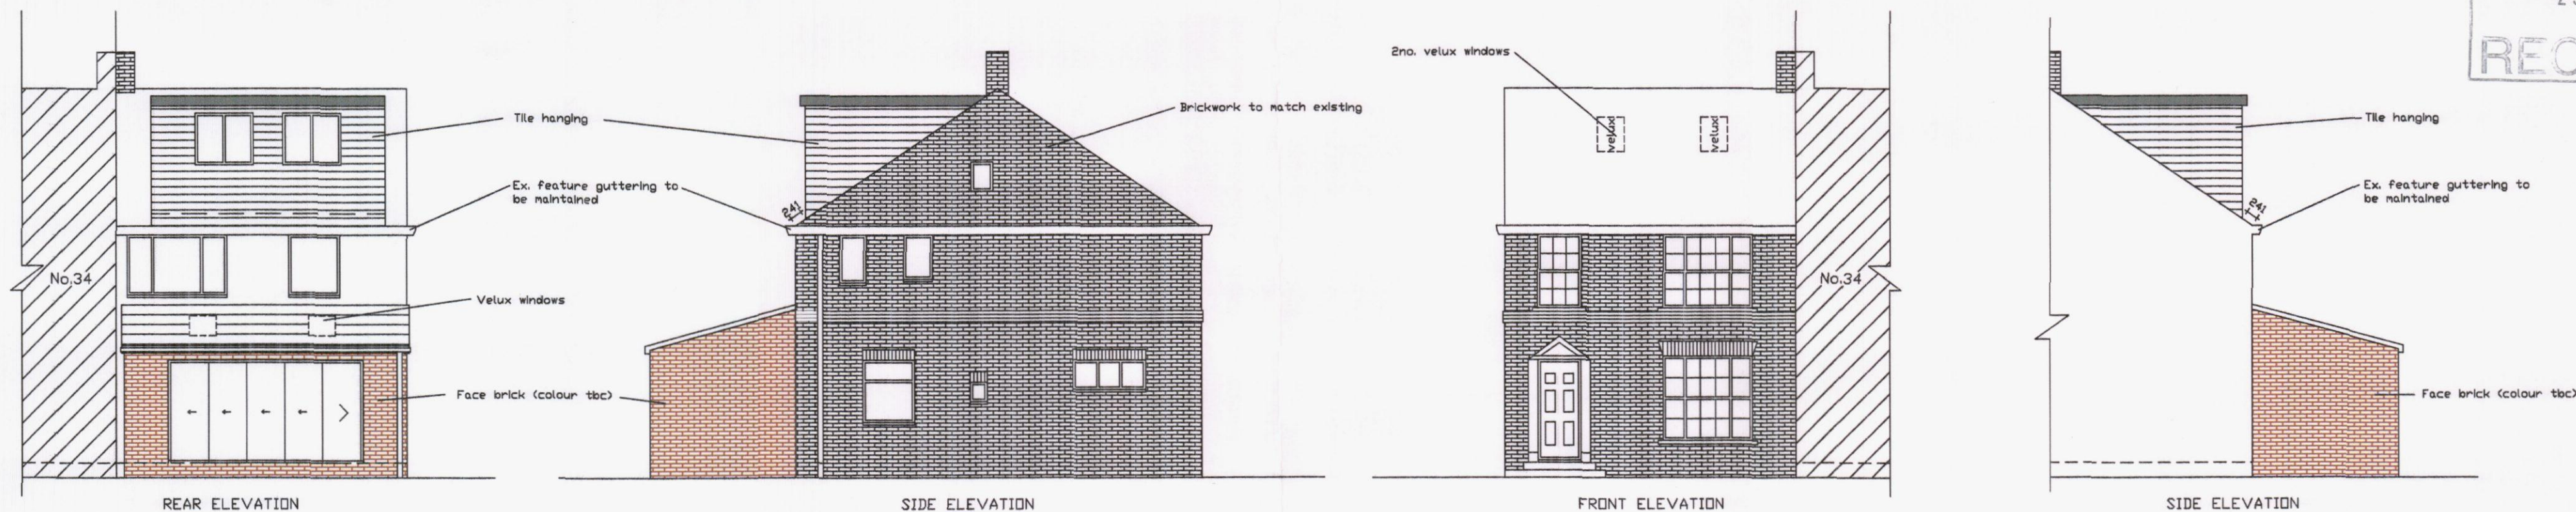

Address:
Proposed rear extension and loft
conversion to:
36 Wigan Crescent
Bedhampton
PO9 3PP

Drawing Title:
Proposed Plans & Elevations

Date:
May 2014

Scale:
1:100

Rev: