


SITE MANAGEMENT SETTING OUT			
COORDINATES			
POINTS	EASTING	NORTHING	
M01	467203547.325	110673573.129	
M02	467203547.325	110669077.255	
M03	467199051.45	110669269.907	
M04	467199244.103	110673765.781	
M05	467191899.613	110672791.189	
M06	467195965.98	110673225.362	
M07	467196821.91	110665392.302	
M08	467203480.152	110659159.126	
M09	467209647.808	110655894.836	
M10	467209476.563	110654898.503	
M11	46720903.209	110655008.774	
M12	467199646.638	110648791.281	
M13	467199154.899	110637695.581	
M14	467192690.206	110637987.014	
M15	467193563.805	110658373.946	

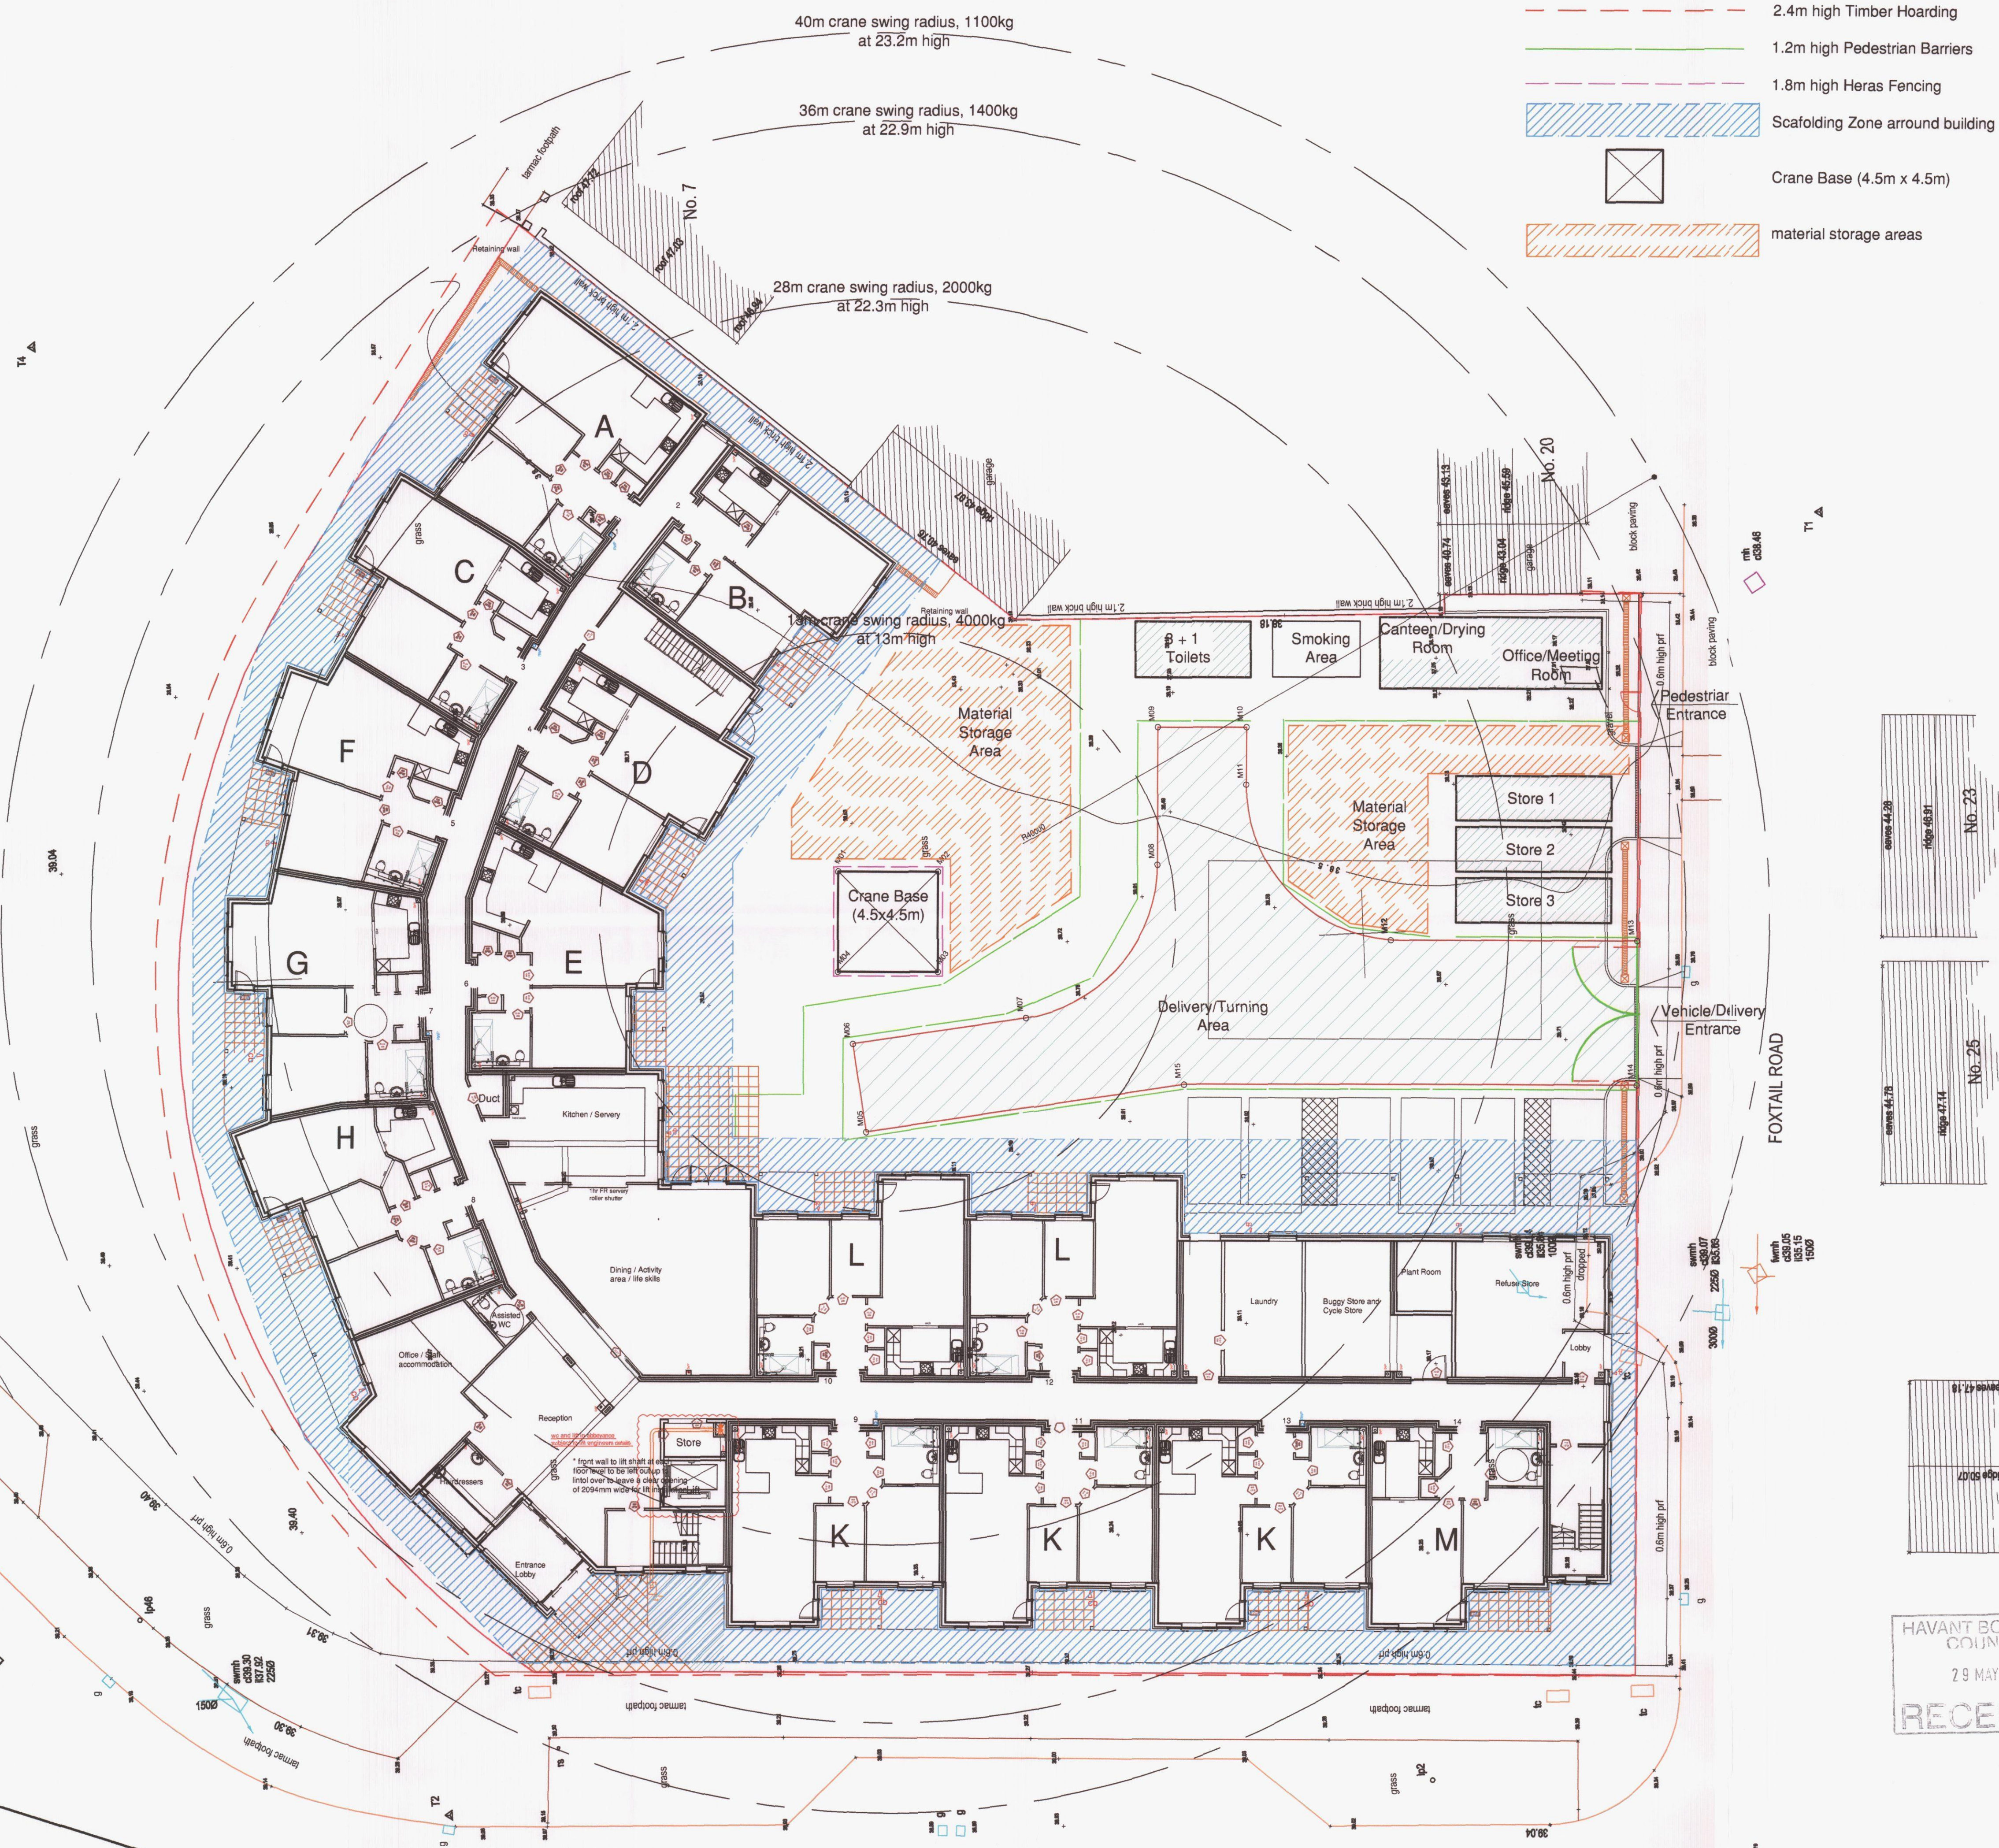

notes

this drawing is the copyright of the pdp architecture llp and must not be reproduced in whole or part or used for the execution of works without their permission.

all dimensions to be checked on site prior to commencement of construction works and the architect notified of any discrepancy.

figured dimensions are to be used in preference to scaled dimensions.

no deviation from this drawing will be permitted without prior consent of the architect.

all drawings are prepared subject to a full measured and structural survey of the buildings and site.

all structural work is subject to the appointment of a structural engineer to confirm and agree the structural proposals.

os promap licence no. 100020449.


health & safety:
exceptional risks involving specific methods of construction or
exceptional maintenance issues:

NO SIGNIFICANT RISK

[illegible]

client

PRELIMINARY

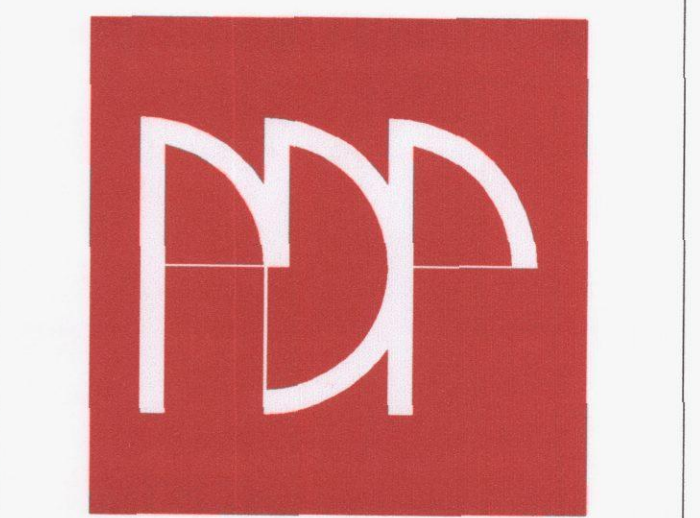

pdp architecture llp

chartered architects town planning
interior design consultants

2 beechworth road havant
hampshire po9 1ax
tel 023 9248 1100
fax 023 9247 5050
email pdp@pdp-architects.co.uk

www.pdp-architects.co.uk

HAVANT BOROUGH
COUNCIL
29 MAY 2015
RECEIVED

project	DUKES MEADOW WATERLOOVILLE PROPOSED EXTRA CARE		
detail	SITE MANAGEMENT PLAN		
drawn	BfS	checked	HM
date	27.05.15	status	CONSTRUCTION
a1 scale 1:150	a3 scale 1:300	27960-WD-090	rev