


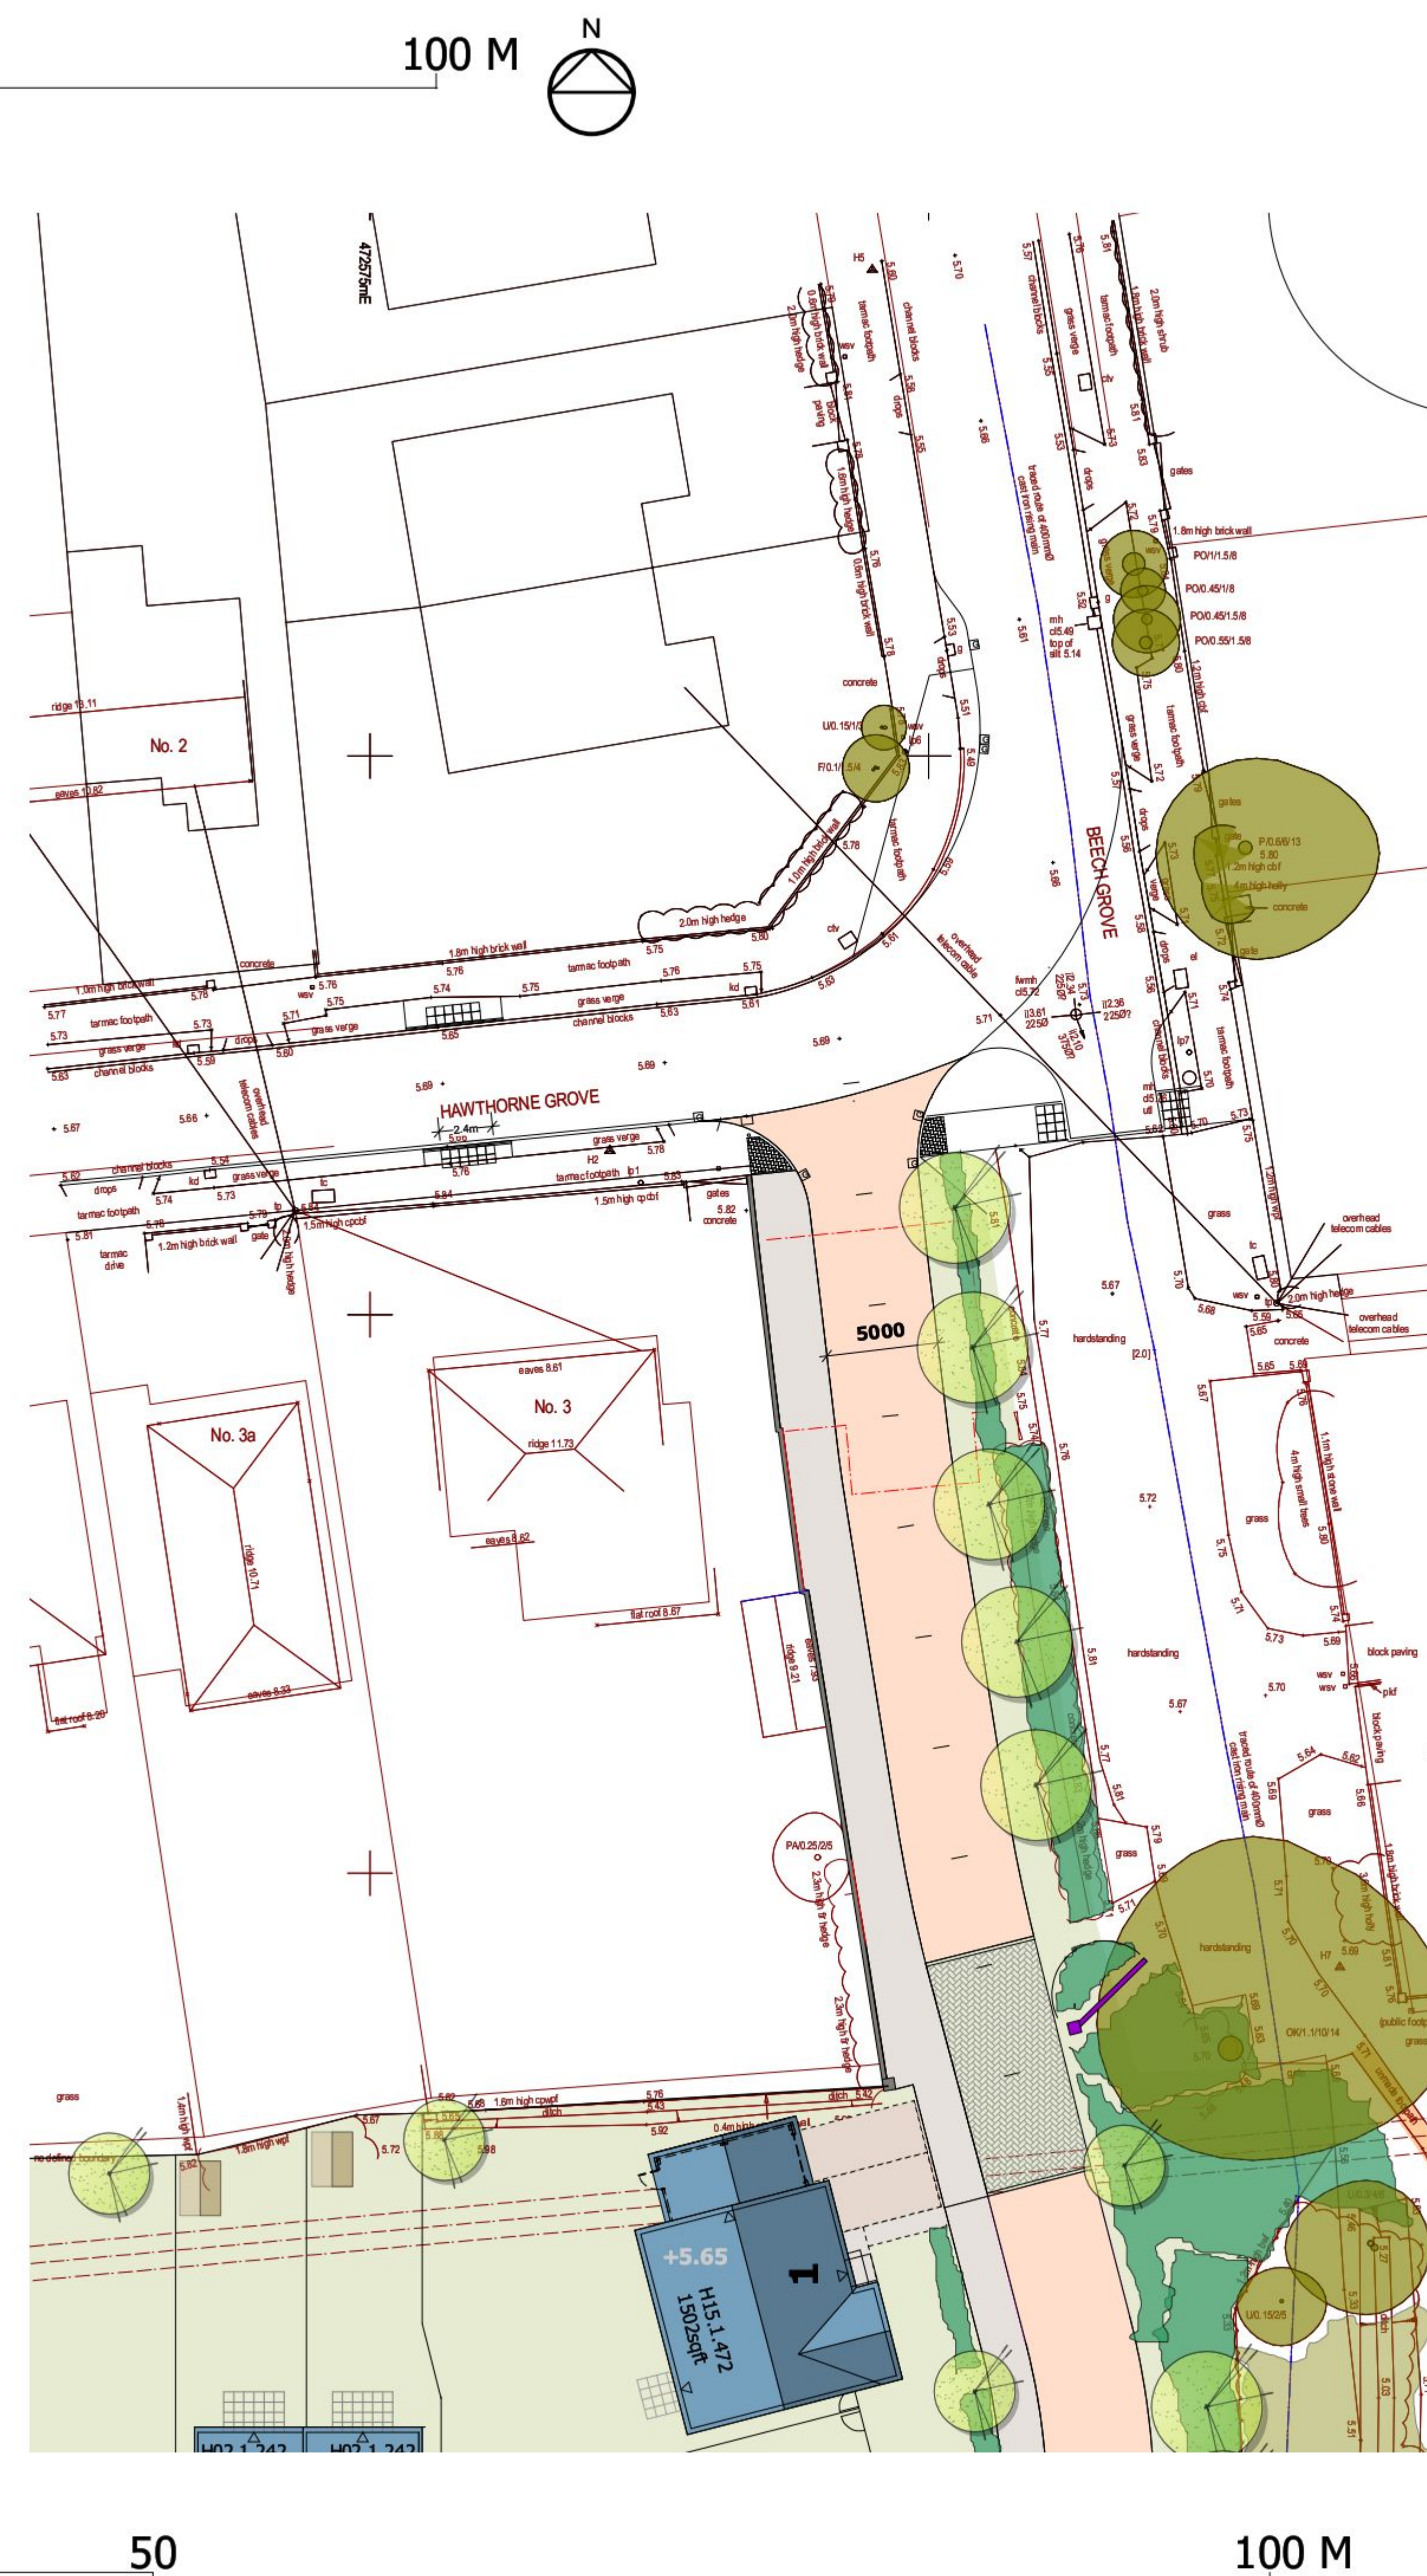

REV:	DATE:	AMENDMENTS:	DRAWN:	CHECKED:
A	20.05.14	General layout adjustment, Plans renumbered		
B	05.06.14	General layout adjustment, Plans renumbered		
C	16.07.14	Access function and road width revised 5m wide		
D	22.07.14	Updated in line with Landscape Plans		

Legend

- Key dimensions to boundaries
- Existing tree
- New tree
- Existing hedgerow
- New planting: hedgerow/groundcover
- Enhanced buffer planting
- Garden/Cycle Storage
- Garage
- Brown Tiles
- Slate Grey Tiles

1 bed units

2 bed units

3 bed units

4 bed units

5 bed units

5

1

2

3

4

5

Halyards

Bellway

CLIENT:
Bellway Homes Ltd

PROJECT:
Land North of Goldring Close
Mengham

DRAWING:
Site + Levels Plan
Sheet 5

SCALE:
1:200 @ A1

DATE:
April 14

DWG NO:
1543 P 03-5

REV:
D

PRO VISION
PLANNING & DESIGN

Greyswood Court, Winchester Road, Ampfield, Winchester, Hants. SO51 7BD
Tel: 01794 348496

12 West Mills Yard, Kenner Road, Newbury, RG14 5LP
Tel: 01635 47184

Ordnance Survey (c) Crown Copyright 2014. All rights reserved. Licence number 100022432