



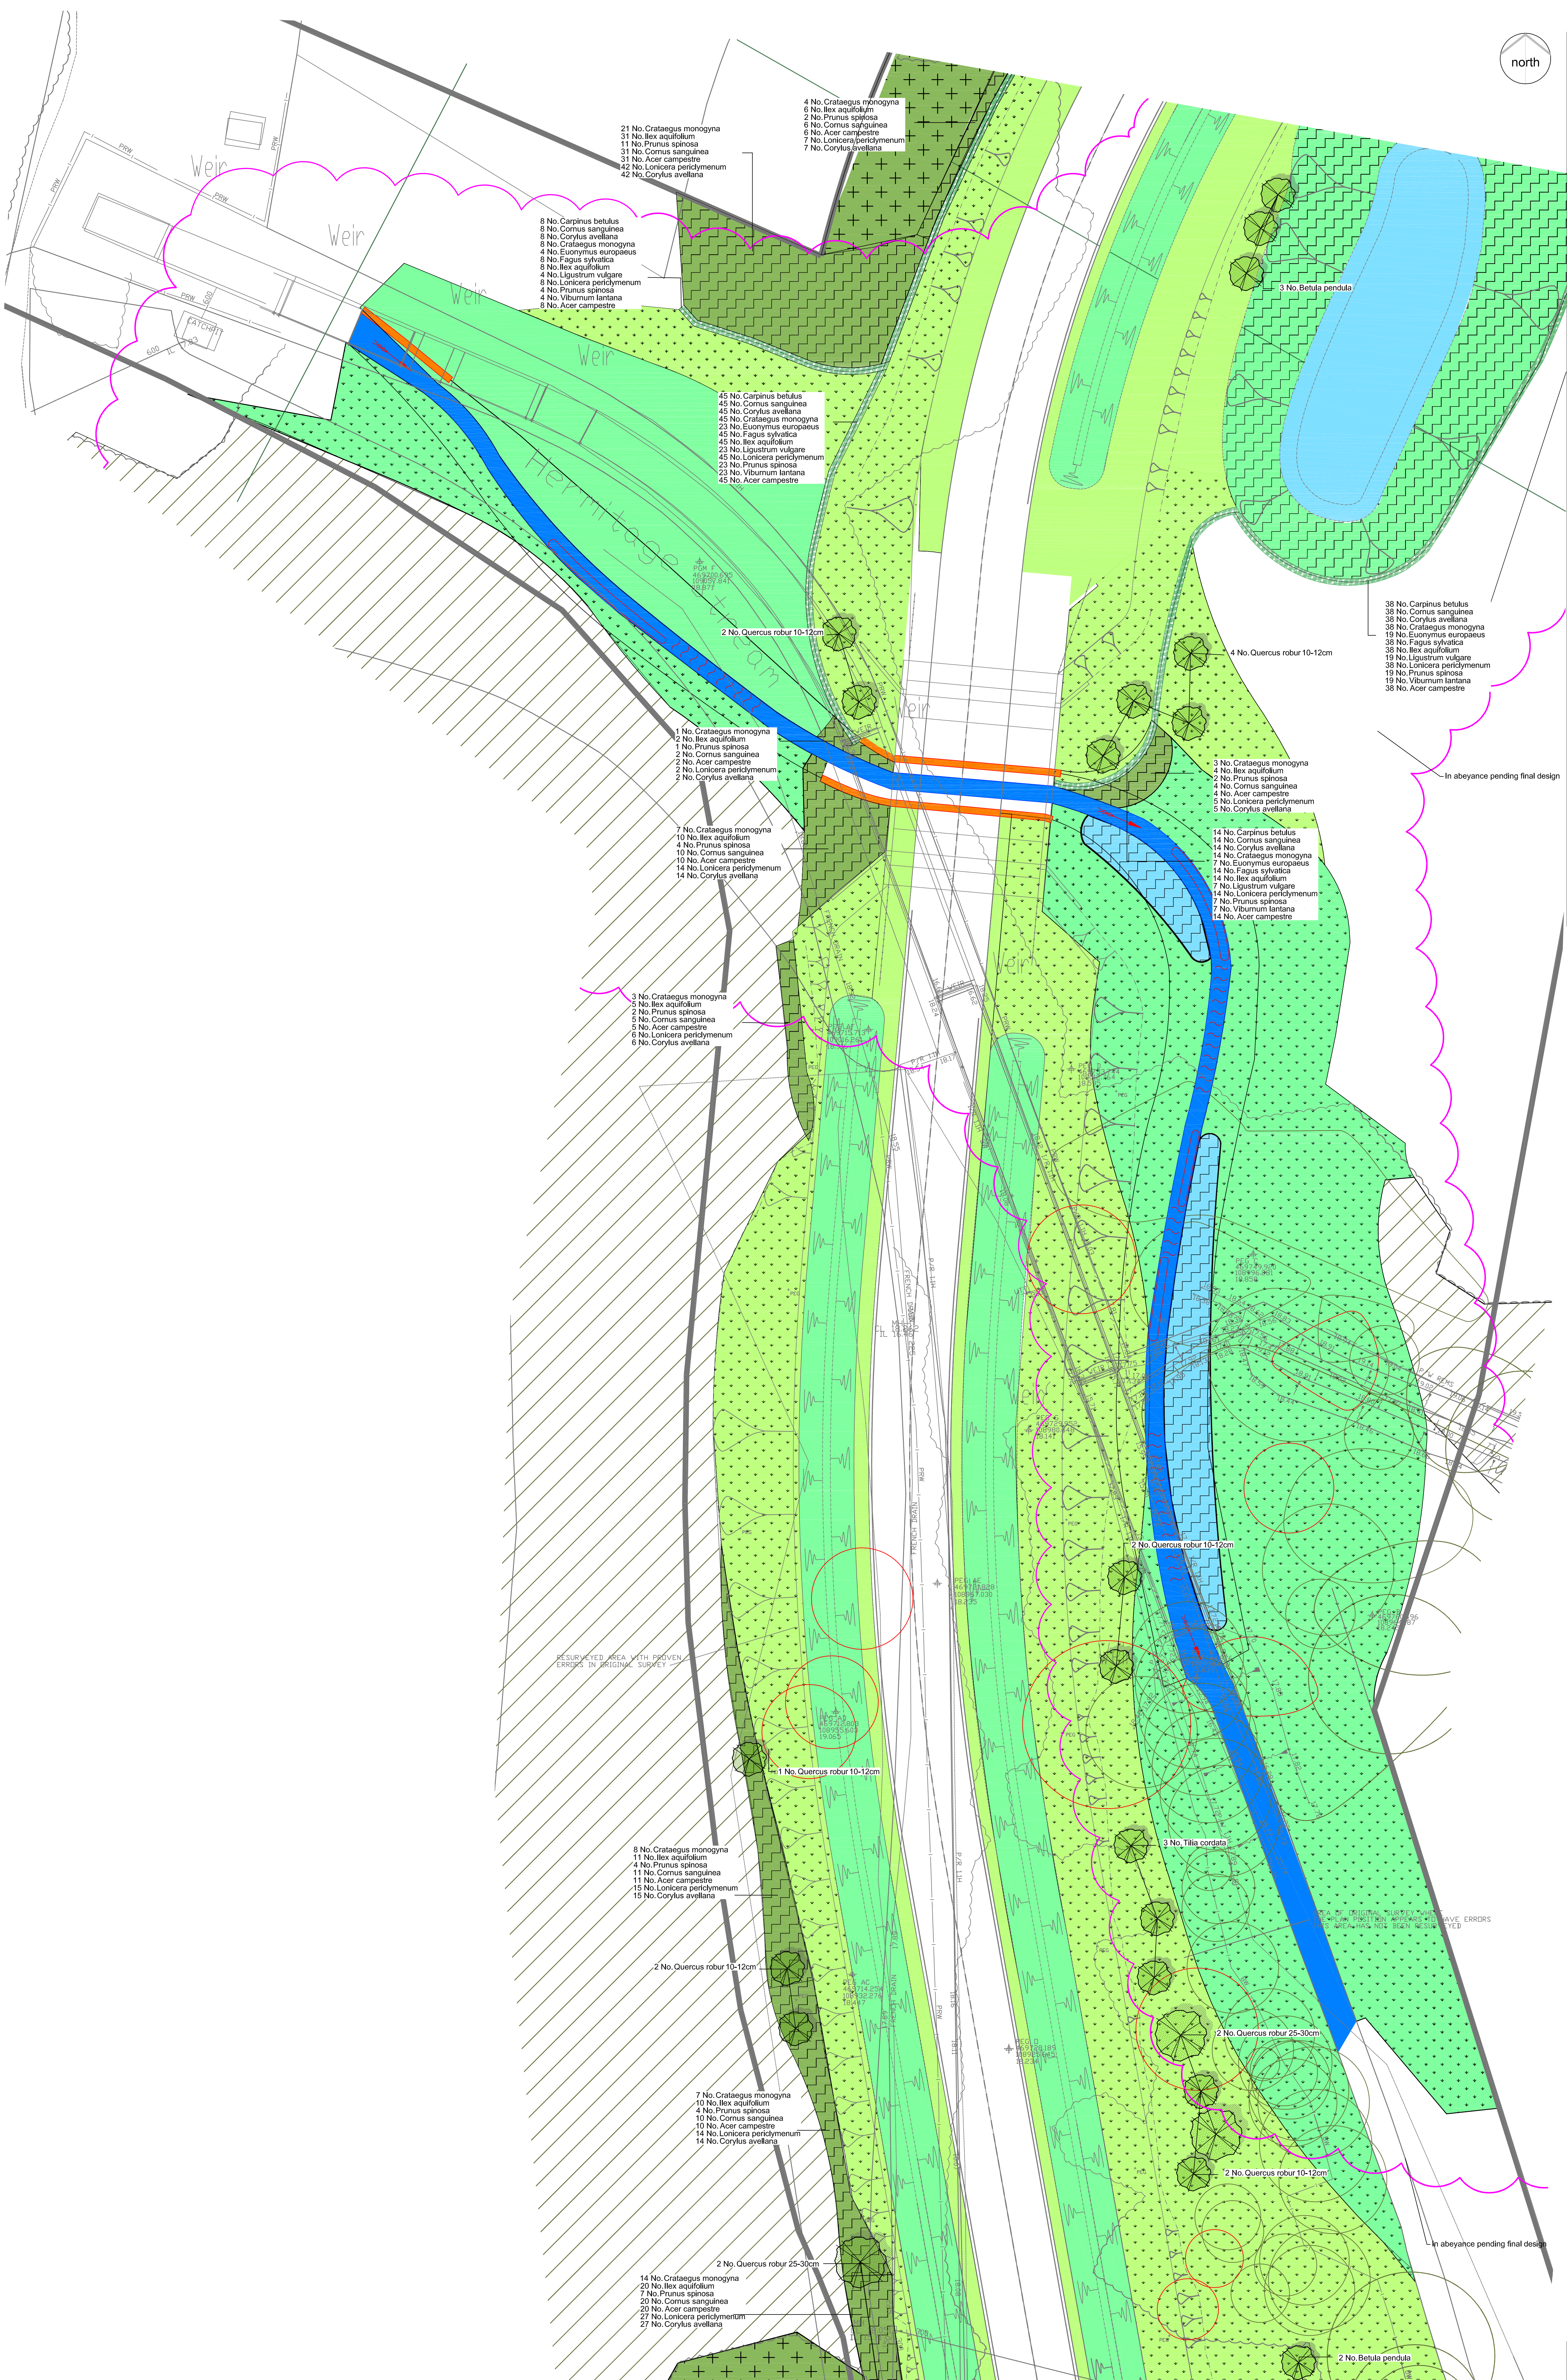

KEY
Existing trees
Refer to arboricultural survey 5098849 Dunsbury Hill Farm Tree Survey (23.8.2011) and DHF31-ATK-TP30-xx-DRL-0101 (20.1.2014) by Atkins

Existing tree retained
Existing tree cover retained
Existing tree removed

Proposed planting
Mixed native hedge
Clipped beech hedge
Formal tree planting
Informal deciduous tree planting
Woodland planting
Woodland edge
Woodland edge clipped
Mown amenity grass
Grassland - Species-rich long meadow mix
Swale (Planted with water-tolerant grass Emorsgate EM8) and clumps of herbaceous planting
Waterside contemporary native
Waterside herbaceous native
Bankside ecological planting
Proposed pond

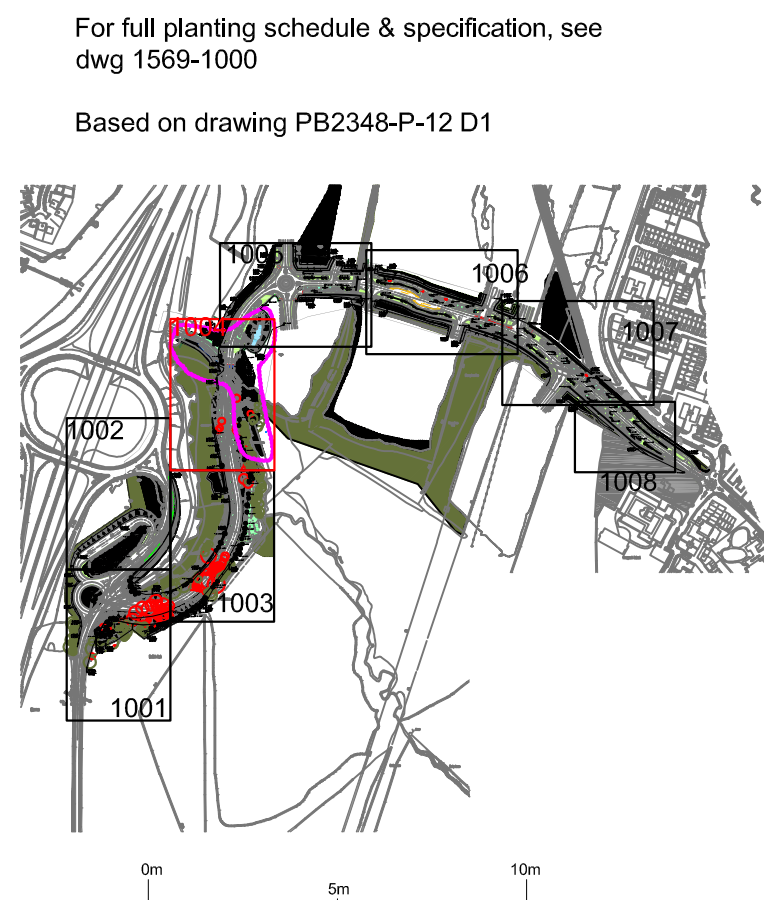

revision	date	by	notes
Rev 1	30.1.2015	KB	Changes following internal review, visibility signs, lighting and drainage signs

drawing notes	© Copyright reserved Do not scale from this drawing Figure dimensions only to be taken from this drawing All dimensions to be checked on site						
purpose of issue	PLANNING						
project	Link Road, Dunsbury Hill Farm, Havant						
drawing title	Landscape proposals						
drawing no.	1569-1004						Rev 1
scale	1:200 @ A0	date	10.3.14	drawn by	KB	checked by	AG