



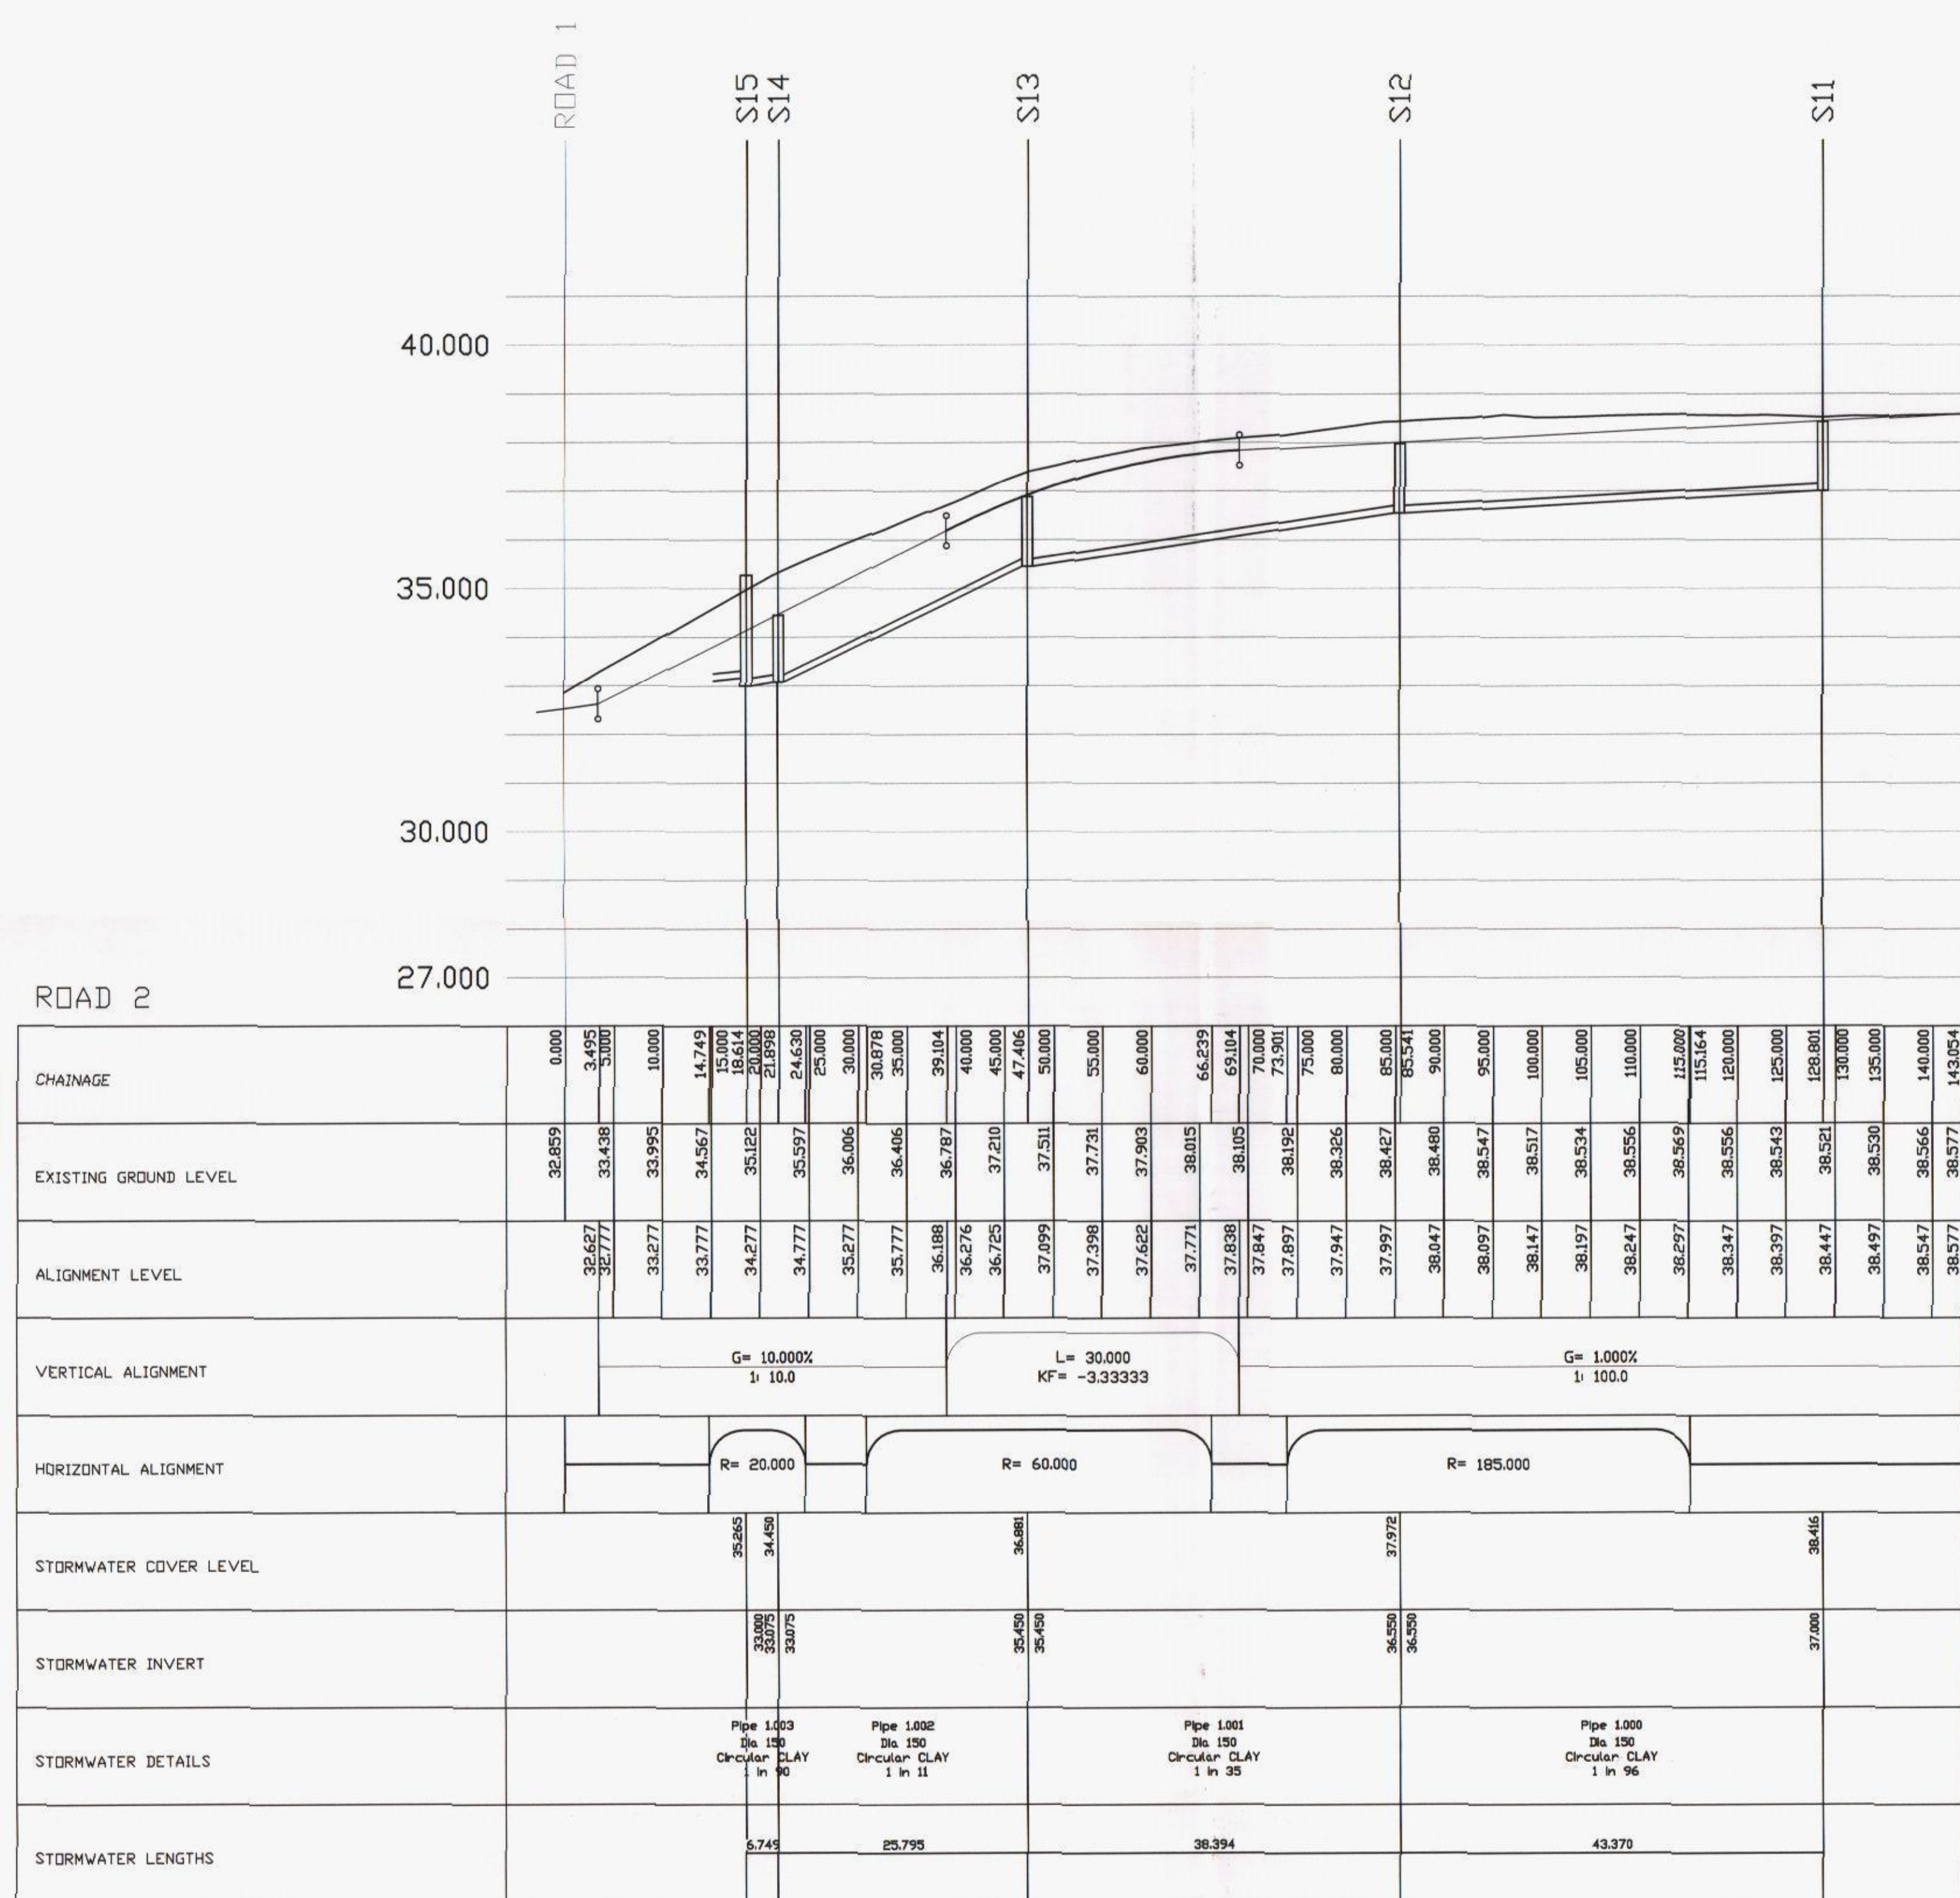

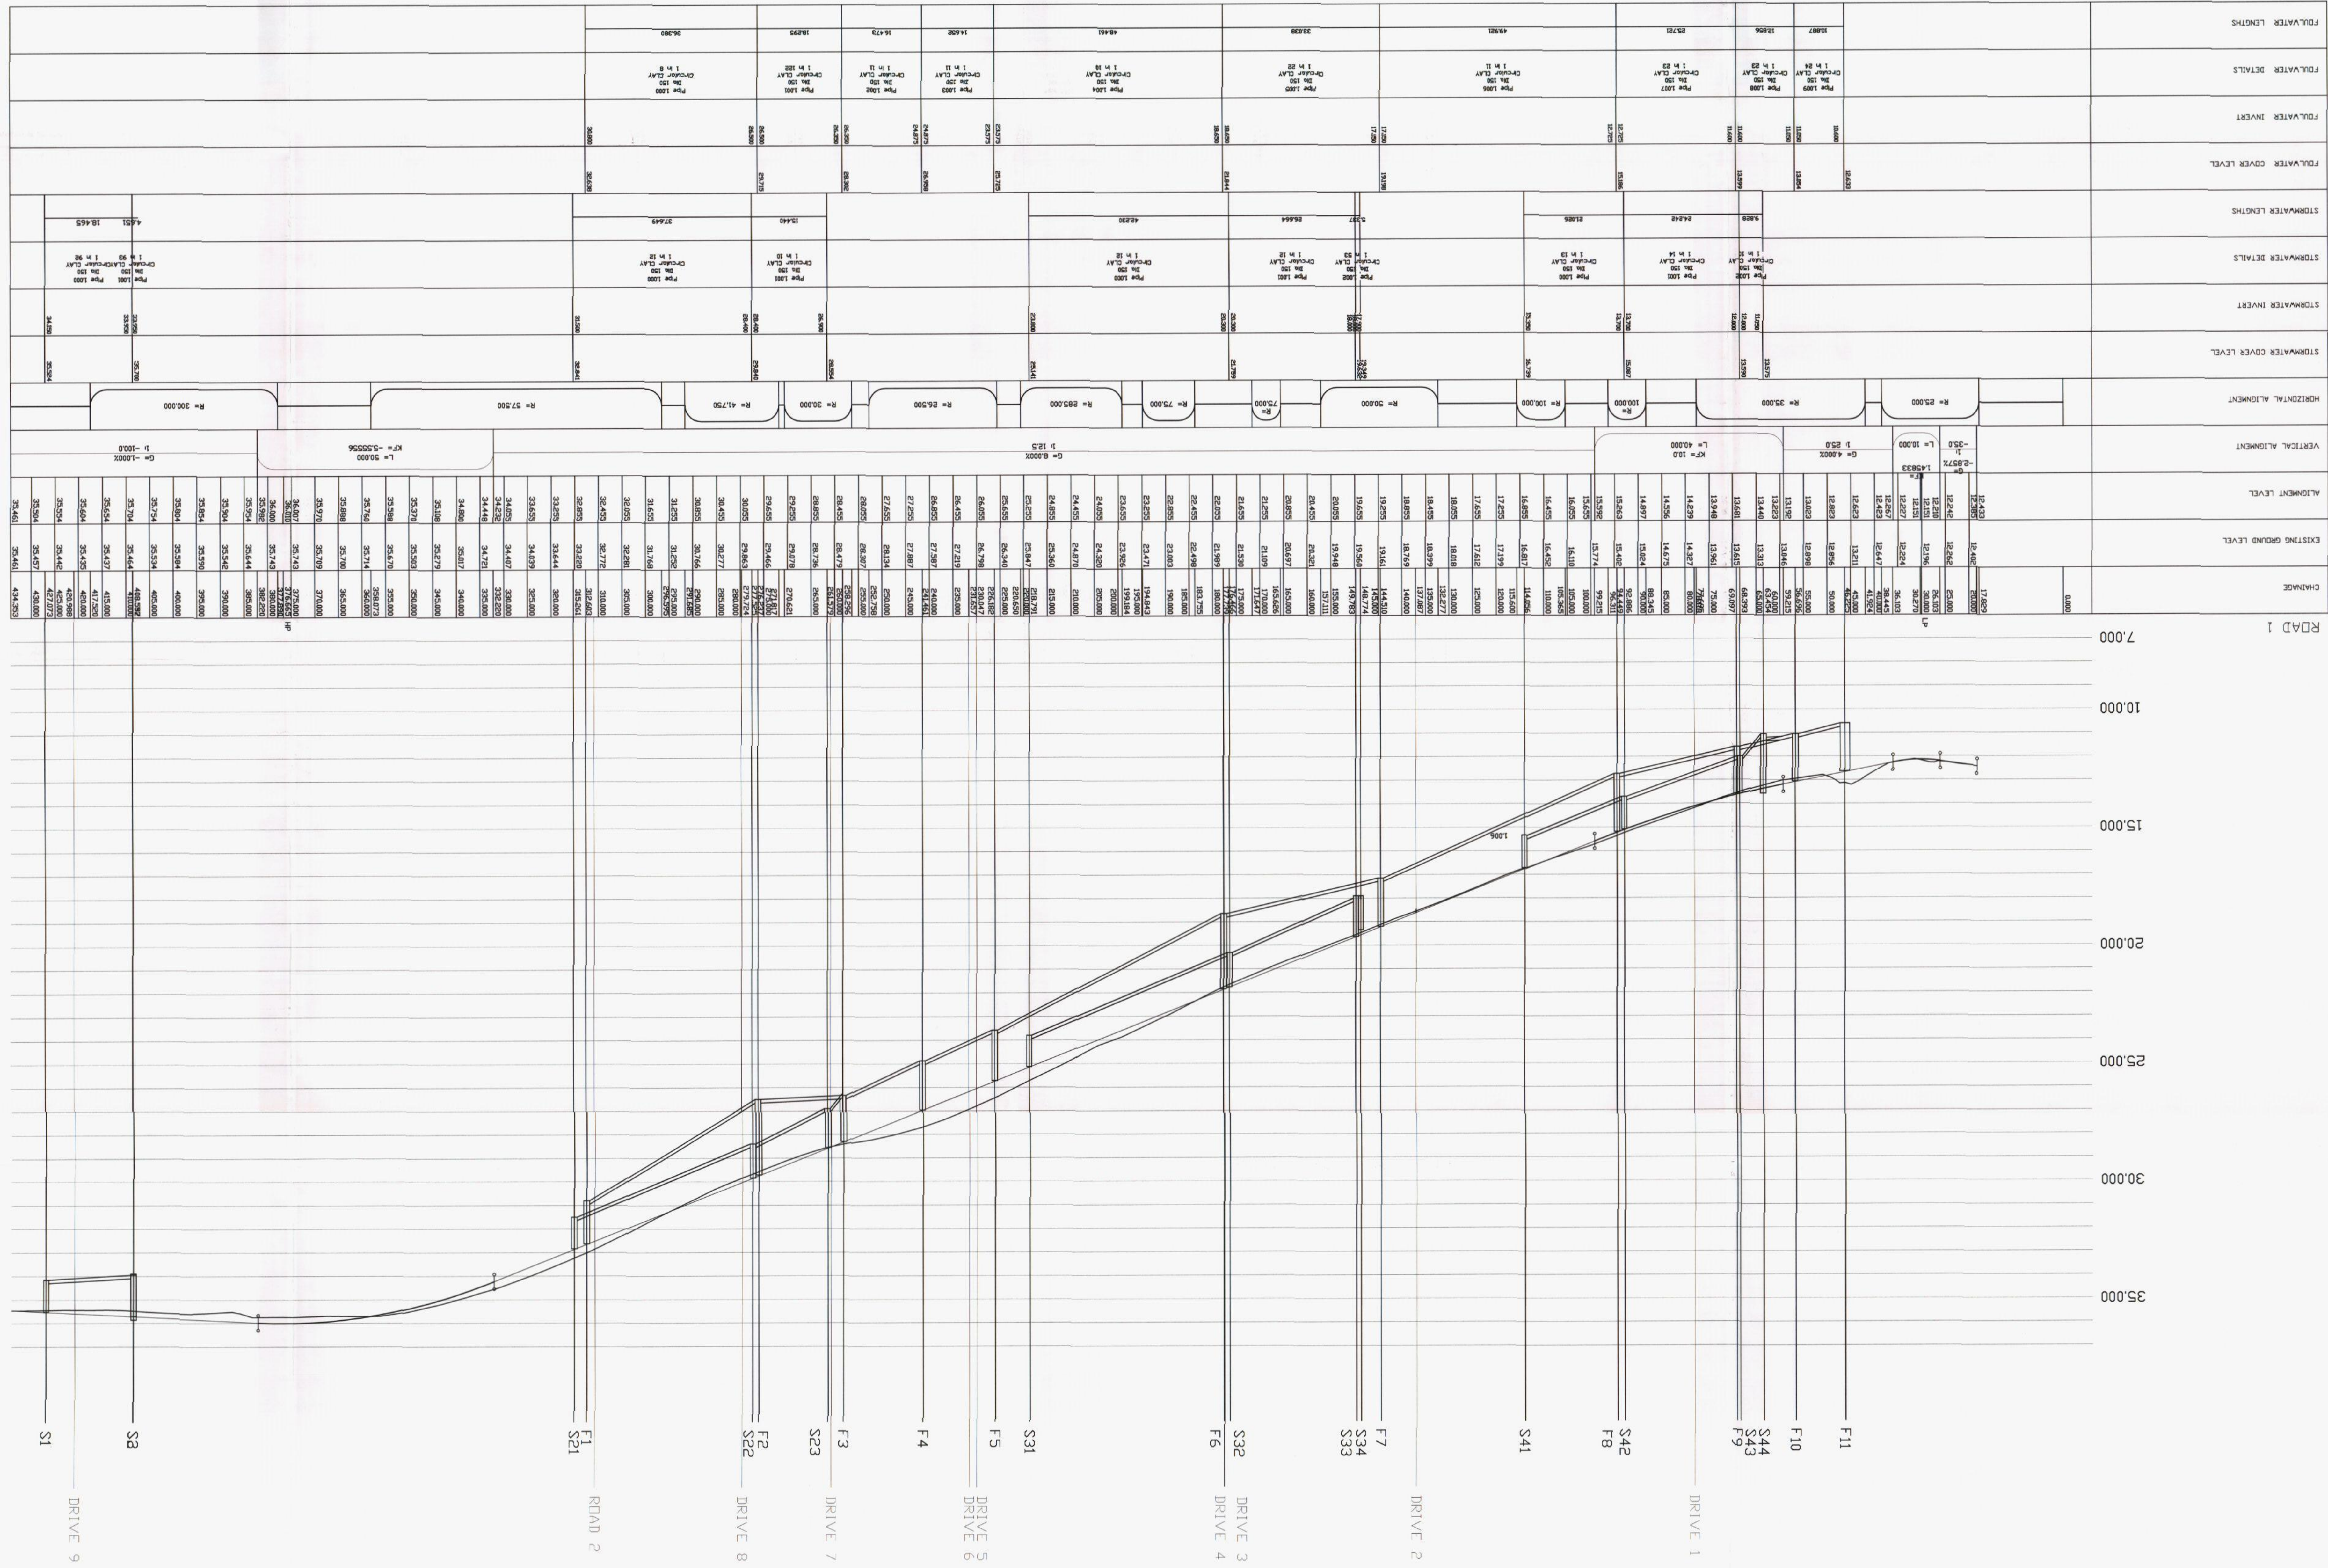



COLE EASDON CONSULTANTS

YORK HOUSE
EDISON PARK
DORCAN WAY
WIMBORNE
DORSET
BH20 8BB
Tel: 01793 69965
Fax: 01793 69967
Web Site: www.ColeEasdon.com
Email: info@ColeEasdon.com

Drawn by: **Barratt David Wilson (Southampton)**

Job Title: **Langstone View
Bedhampton**

Client: **HAVANT BOROUGH COUNCIL**

Date: **05 NOV 2014**

Drawing Title: **Proposed Levels Layout
Sheet 2 of 2**

Designed by: **SS** Drawn by: **MR** Checked by: **RMB**

Date: **October 2014** Scale: **1:250 @ A0**

Drawn by: **4040/01/02**



KEY:

1

2.

100

17.50

—

FINISHED FLOOR LEVELS
PROPOSED SPOT LEVELS
RETAINING WALL & MAXIMUM
RETAINED HEIGHT
PROPOSED ROAD CONTOURS
PROPOSED GRADIENT INDICAT

© Copyright



COLE EASDON
CONSULTANTS

YORK HOUSE
EDISON PARK
DORCAN WAY
SWINDON
WILTSHIRE
SN3 3RB
Tel : 01793 619965
Fax : 01793 619967

Web Site	www.ColeEasdon.com
E-mail	cnc@ColeEasdon.com

Client
Barratt David Wilson (Southampton)

Job Title
**Langstone View
Bedhampton**

Drawing Title
Proposed Levels Layout
Sheet 1 of 2

05 NOV 2014
RECEIVED

Designed by:	Drawn by:	Checked by:
SS	MR	RMB

Date	Scale
October 2014	1:250 @ A0

Dep. No.
4040/01/01