


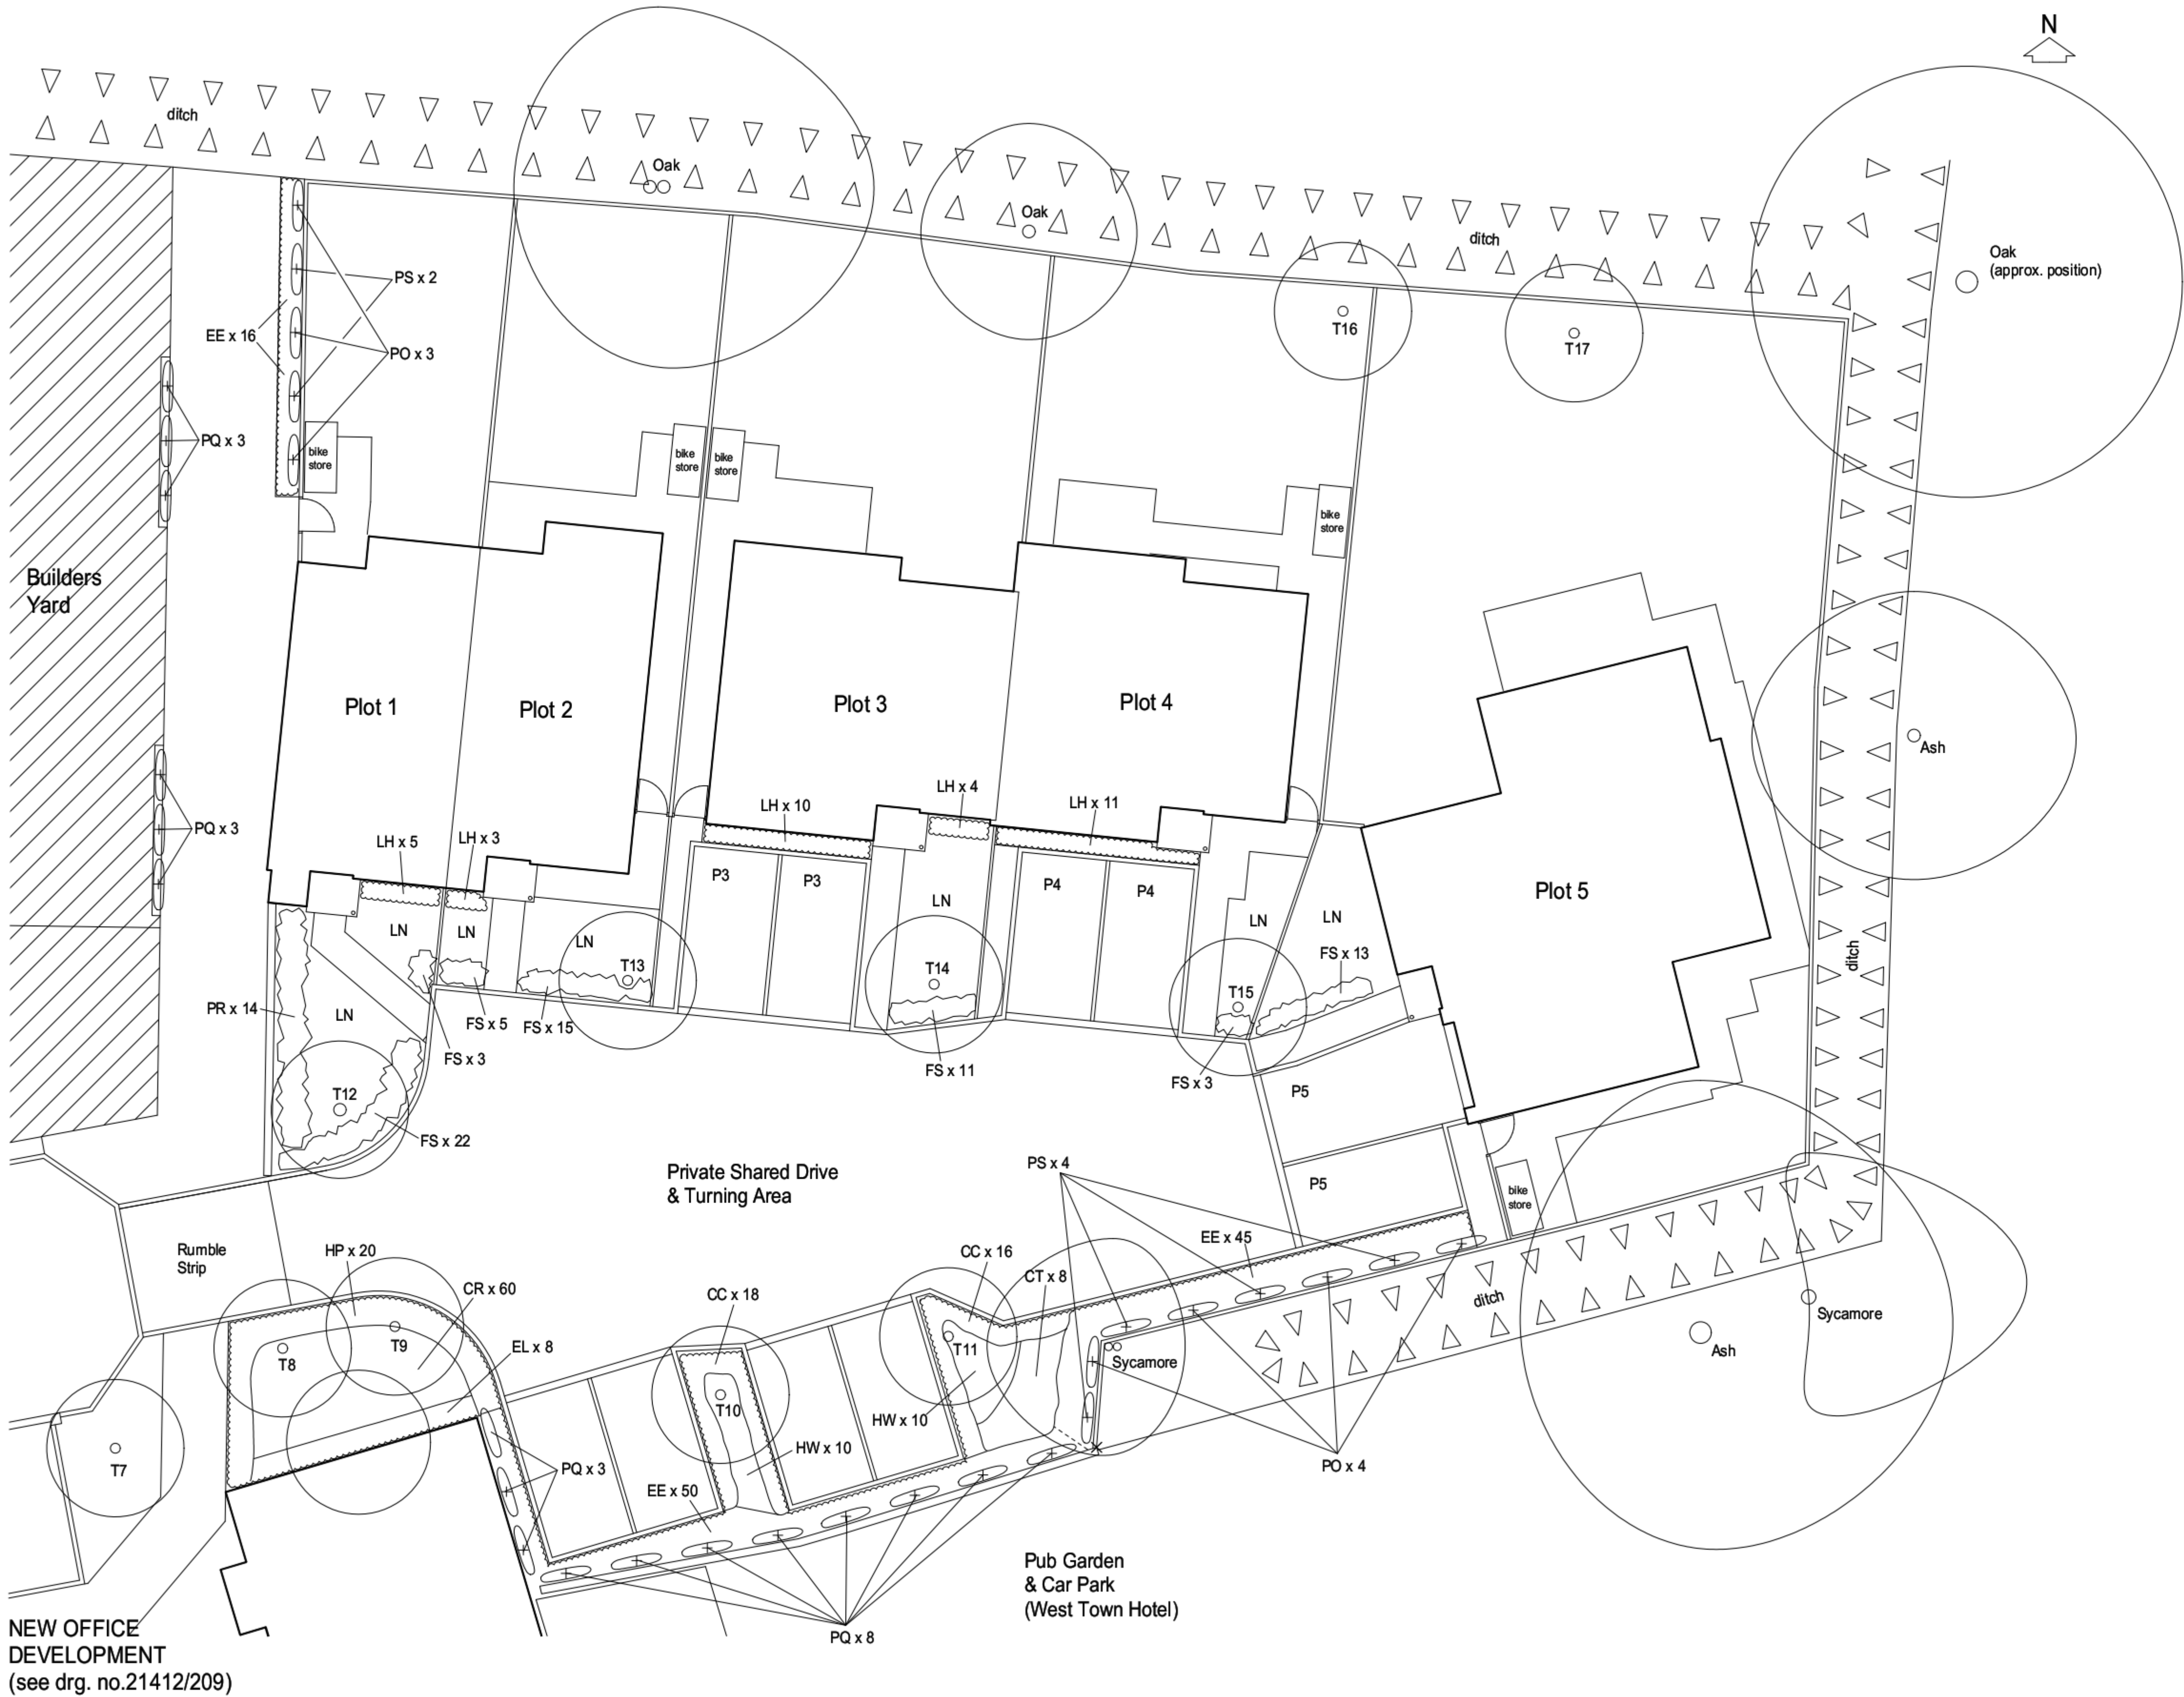

NEW OFFICE
DEVELOPMENT
(see drg. no.21412/209)

Proposed Soft Landscaping Plan - Residential Site 1:100

This drawing is the copyright of the Architect and must not be reproduced without permission, except by the Local Planning Authority for planning purposes.

Figured dimensions to be taken in preference to scaled.
Dimensions to be checked on site before work commences.
No deviation from this drawing will be permitted without the prior written consent of the Architect.
Ground floor slabs, foundations, structure, etc., and all work below ground is shown provisionally and inspection of ground conditions is essential prior to work commencing.
Reassessment is essential when the ground conditions are apparent and redesign may be necessary in the light of soil conditions found.
The responsibility for establishing the soil and subsoil conditions rests with the Contractor.

REFER TO SEPARATE SCHEDULE FOR
DETAILS OF EXTERNAL MATERIALS
& FINISHES

PLANT SCHEDULE & KEY				
REF	BOTANICAL NAME	SIZE	DENSITY	NO.
CC	Cistus corbariensis	1 ltr pot	4/m2	34
CR	Ceanothus thyrsiflorus var. repens	1 ltr pot	4/m2	93
CS	Cistus 'Silver Pink'	1 ltr pot	4/m2	26
CT	Choisya ternata	1 ltr pot	4/m2	48
EE	Euonymus fortunei 'Emerald 'n' Gold'	1 ltr pot	4/m2	111
EL	Euonymus x ebbingei 'Limelight'	1 ltr pot	1/lm	8
FS	Fagus sylvatica	0.6m BR	2/lm*	72
HC	Hedera canariensis 'Variegata'	1 ltr pot	2/lm	11
HP	Hebe pinguifolia 'Pagei'	1 ltr pot	4/m2	123
HW	Hebe 'Mrs Winder'	1 ltr pot	4/m2	20
LH	Lavandula angustifolia 'Hidcote'	1 ltr pot	4/m2	33
PL	Photinia x fraseri 'Little Red Robin'	1 ltr pot	4/m2	128
PO	Pyracantha 'Orange Glow'	1 ltr pot	2m c/c	7
PQ	Parthenocissus quinquefolia	0.6m BR	2/lm*	25
PR	Prunus laurocerasus 'Otto Luyken'	0.6m BR	2/lm*	14
PS	Pyracantha 'Soleil d'Or'	1 ltr pot	2m c/c	6
PT	Pittosporum tenuifolium 'Tom Thumb'	1 ltr pot	4/m2	71
LN	Turf or seeded lawn areas as shown			
Notes				
* Indicates hedges planted in 2 rows and staggered				

TREE PLANTING SCHEDULE			
REF	BOTANICAL NAME	COMMON NAME	SIZE
T1	Quercus robur	Common Oak	3m RB
T2	Prunus cerasifera 'Nigra'	Black cherry plum	3m RB
T3	Prunus cerasifera 'Nigra'	Black cherry plum	3m RB
T4	Prunus cerasifera 'Nigra'	Black cherry plum	3m RB
T5	Robinia pseudoacacia 'Frisia'	False Acacia	3m RB
T6	Robinia pseudoacacia 'Frisia'	False Acacia	3m RB
T7	Sorbus aucuparia 'Sheerwater Seedling'	Mountain Ash	3m RB
T8	Sorbus aucuparia 'Sheerwater Seedling'	Mountain Ash	3m RB
T9	Sorbus aucuparia 'Sheerwater Seedling'	Mountain Ash	3m RB
T10	Alnus glutinosa	Common alder	3m RB
T11	Alnus glutinosa	Common alder	3m RB
T12	Robinia pseudoacacia 'Frisia'	False Acacia	3m RB
T13	Betula utilis var. jacquemontii	Silver birch	3m RB
T14	Betula utilis var. jacquemontii	Silver birch	3m RB
T15	Betula utilis var. jacquemontii	Silver birch	3m RB
T16	Alnus glutinosa	Common alder	3m RB
T17	Prunus 'Amanogawa'	Japanese cherry	3m RB
Notes			
All trees to be double staked by inserting opposite each other with either timber crossbar and tie or long ties secured to trunk.			



drawing		revisions		date	
21412/205		rev.	date	scale(s)	sheet size
OCT 2014		1:100			A1
client		N P SLYDELL			
project		PROPOSED RESIDENTIAL & COMMERCIAL REDEVELOPMENT OF HAYDEN GARAGES & ADJOINING SITES, 58-64 STATION ROAD HAYLING ISLAND, HAMPSHIRE PO11 0EL			
		Jeffrey Douglas Chartered Architect			
		60a Sirrah Lane Hayling Island Hampshire PO11 0HH Tel: (023) 9246 8889 E-mail: jdd@jeffreydouglas.co.uk			