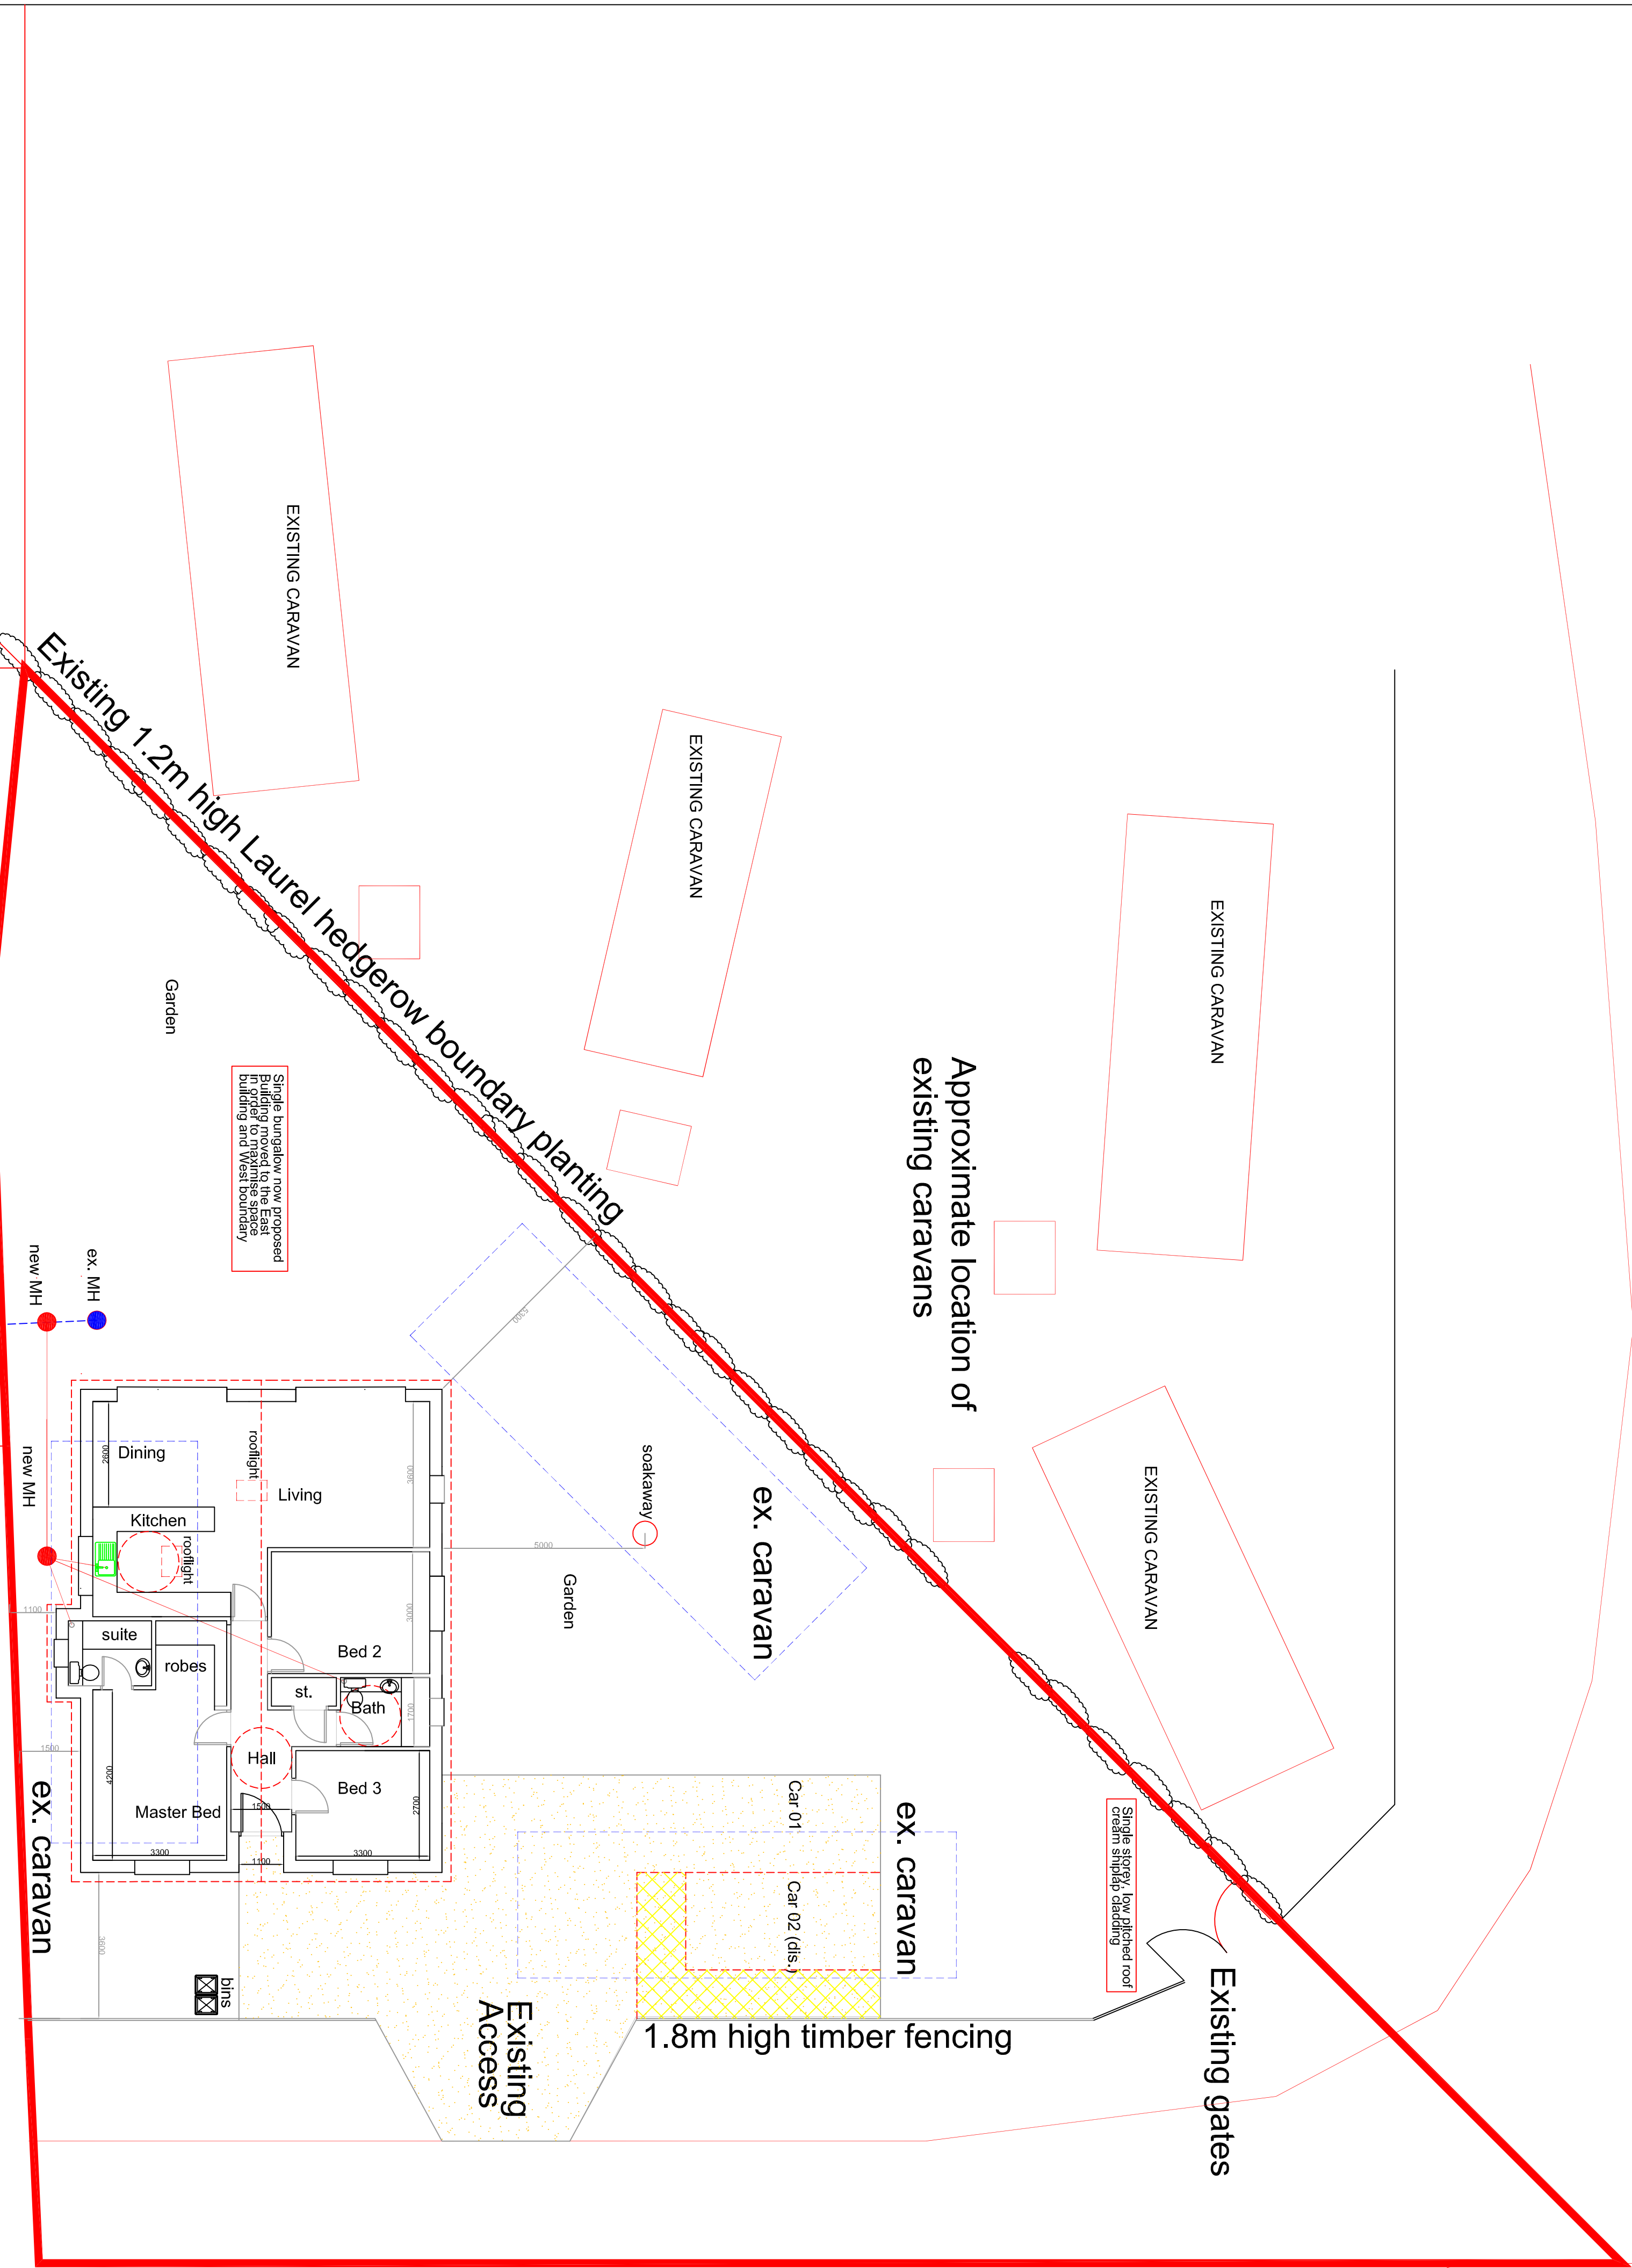
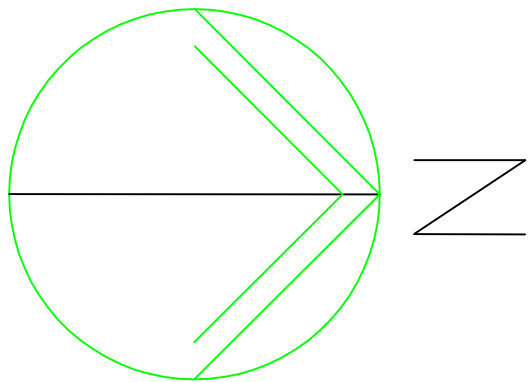


REVISION C: REVISED PROPOSALS - Feb 15 - PG		PETER GALLOWAY PARTNERSHIP	
REVISION B: REVISED PROPOSALS - Dec 14 - PG			
REVISION A: AMENDED PROPOSALS - Dec 14 - PG			
1/100	TITLE	Proposed Bungalow	DATE
1/100	DETAIL	27, Nutbourne Road Haying Island	Sept. '14
PG	BRAVING NO	13/64/P01C	AUTHOR

ARCHITECTS

HAZANT

TEL. 02392 483133

MDR. 07898 483666

PETER GALLOWAY PARTNERSHIP
ARCHITECTS
TEL: 02392 483153
E-MAIL: peter@gpa-architects.co.uk
HAYWAT
MDR: 07868 483662