


11 JUN 2013

RECEIVED

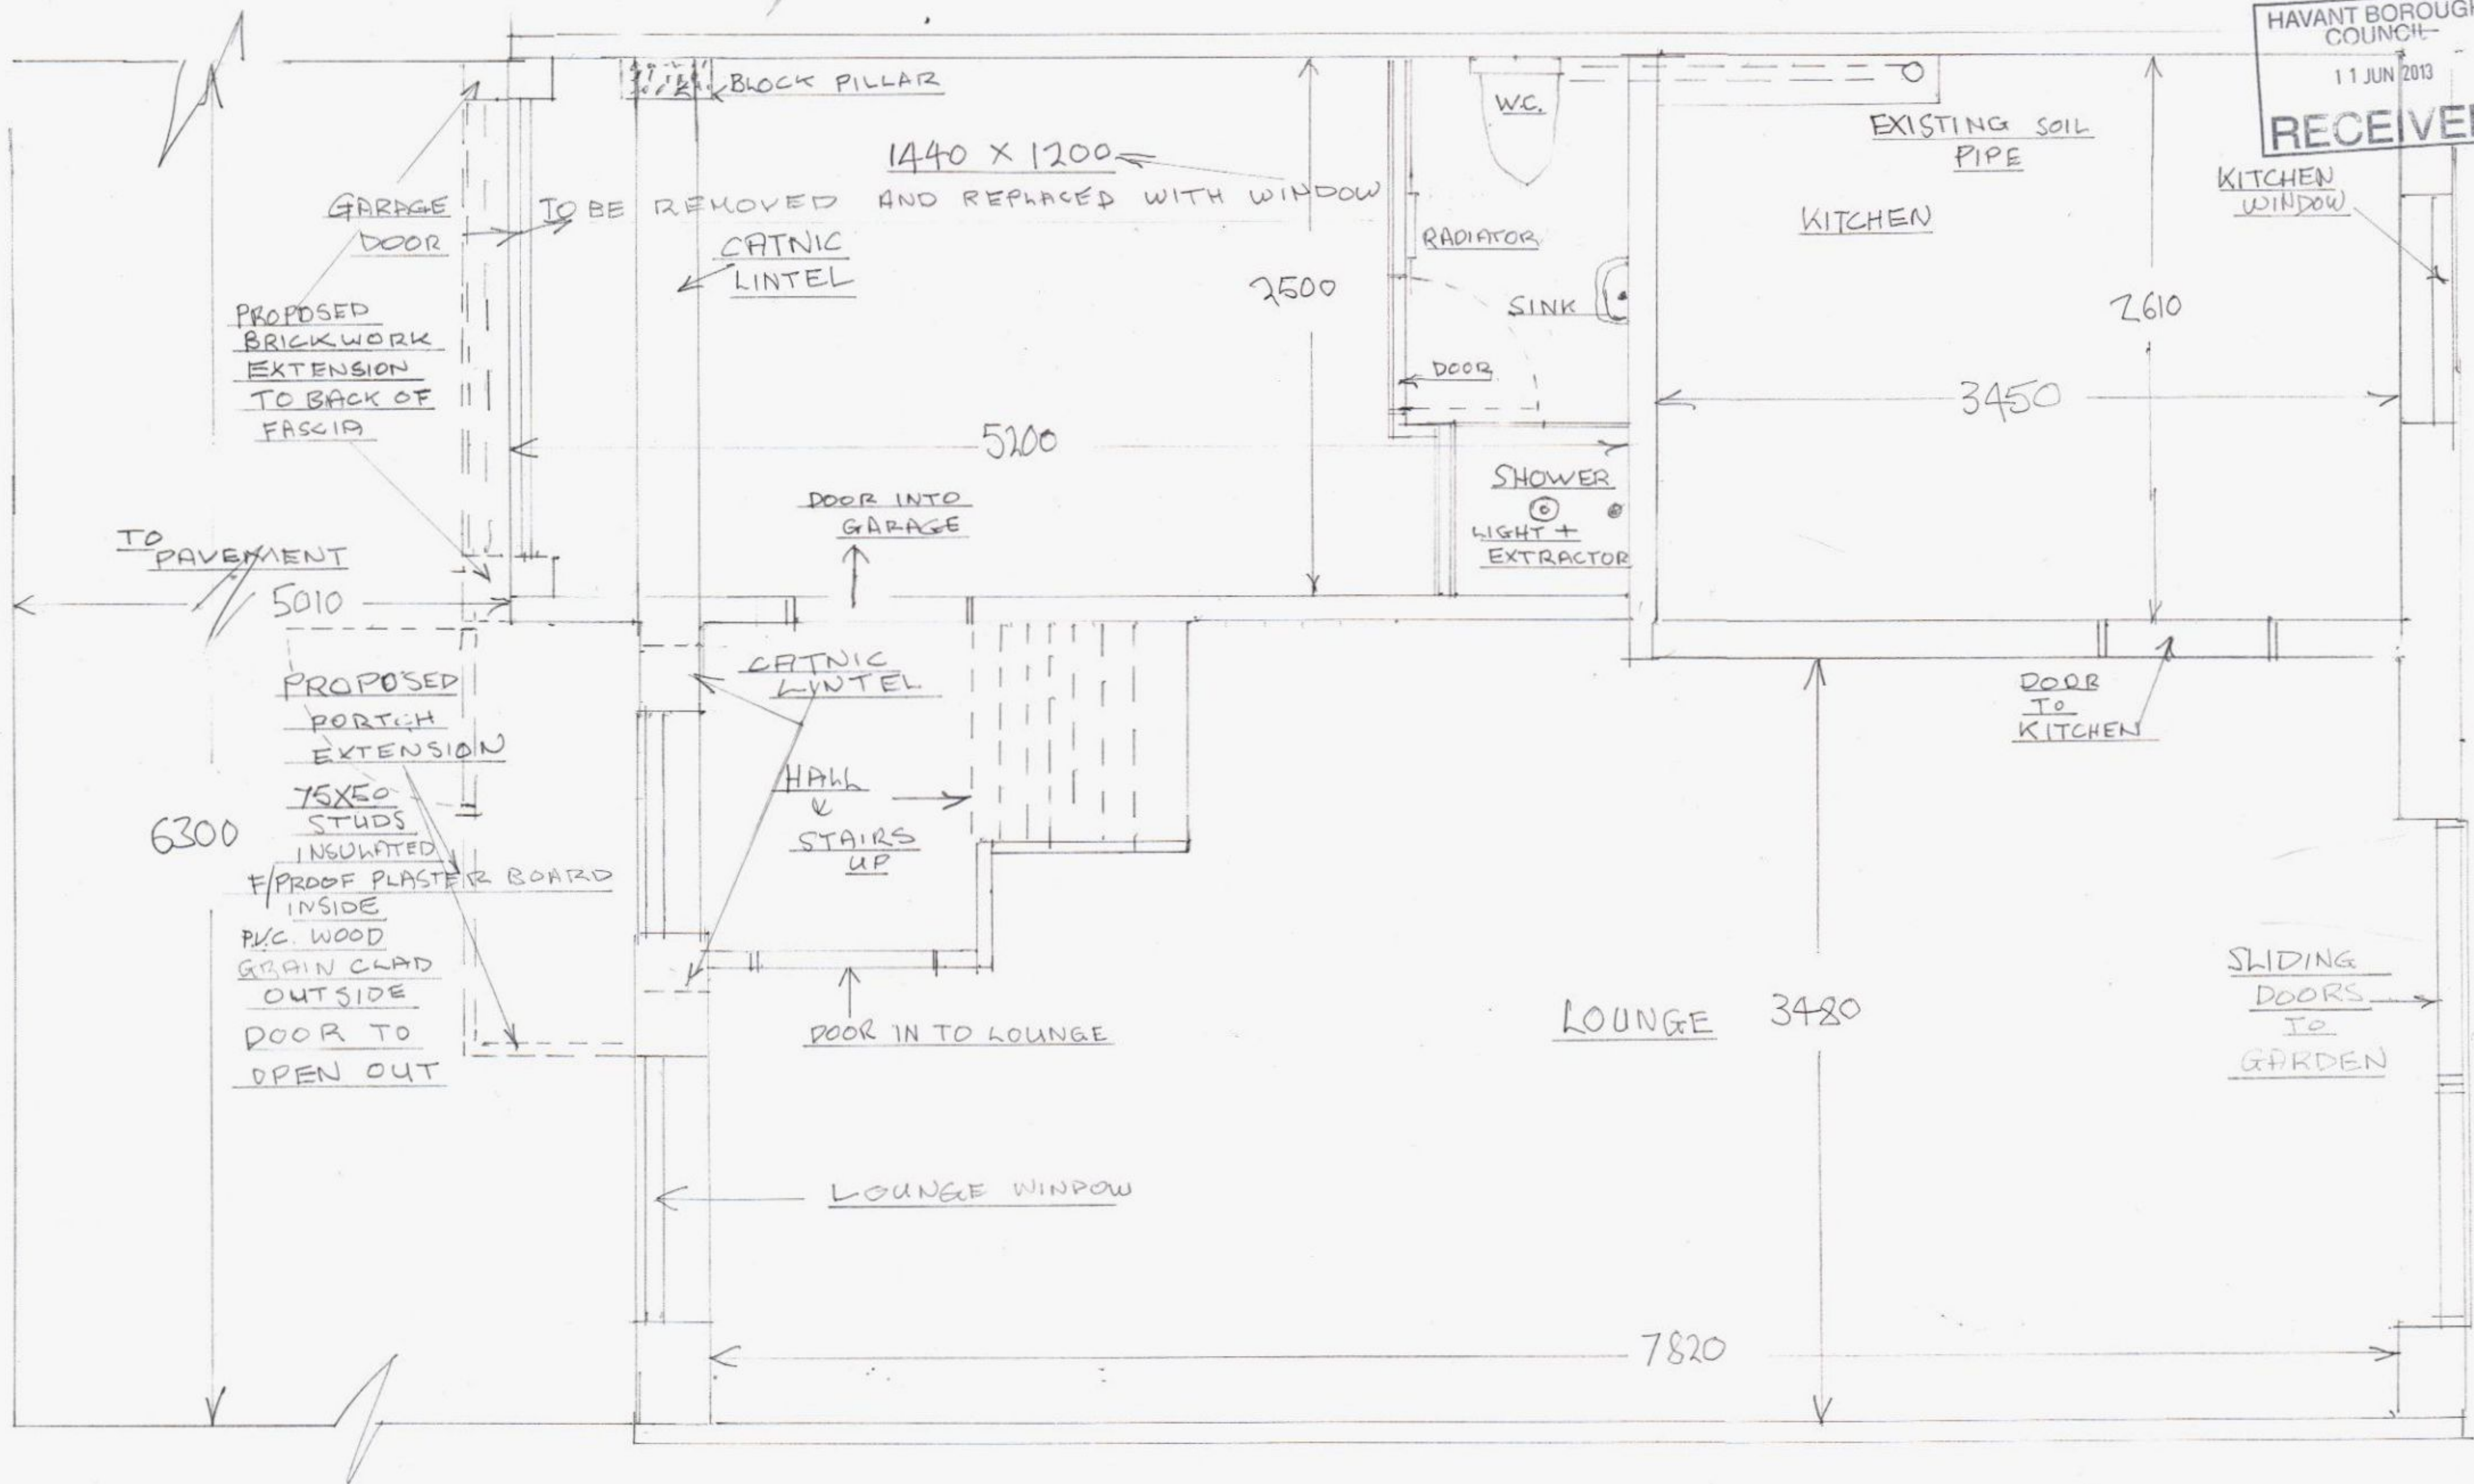

GROUND FLOOR LAYOUT TO 5 MOUNTBATTEN DRIVE WITH GARAGE ALTERATION + PROPOSED PORTCH EXTENTION

SCALE 1-20

REF NO P.P. 02520337 GARAGE & PORCH FOR NEIL CROUCH