


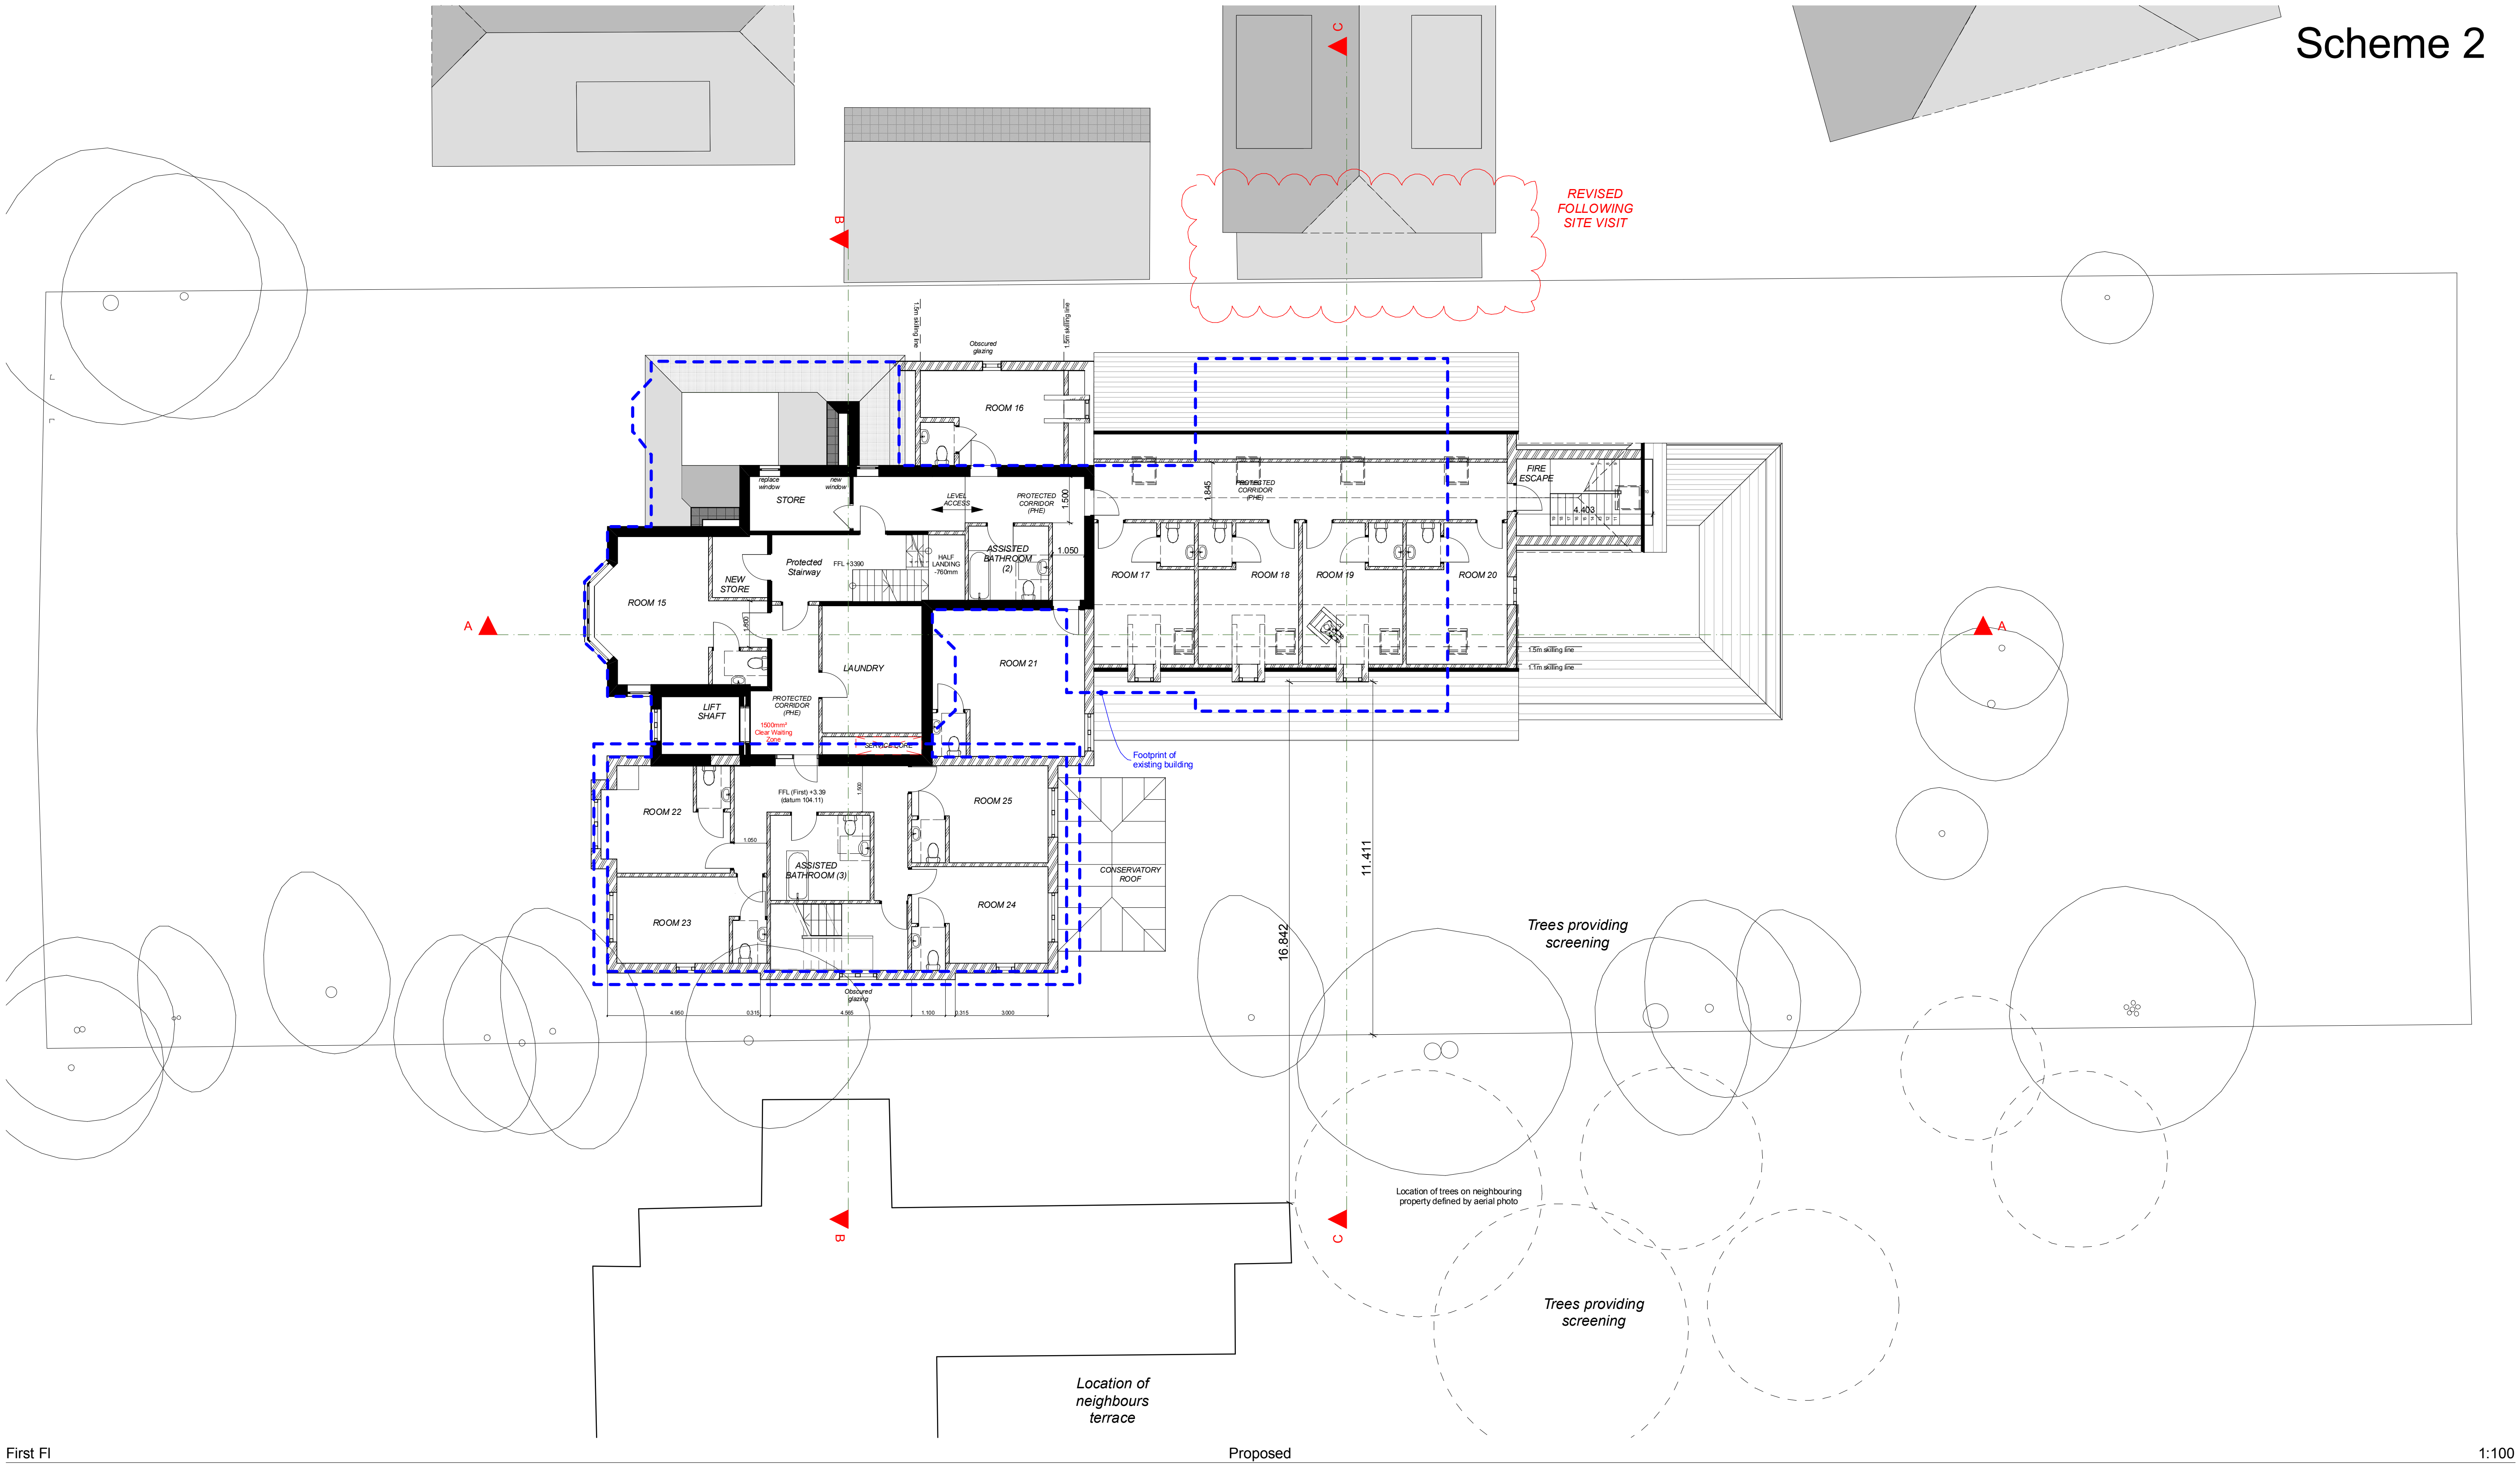

First Fl

Proposed

1:100