




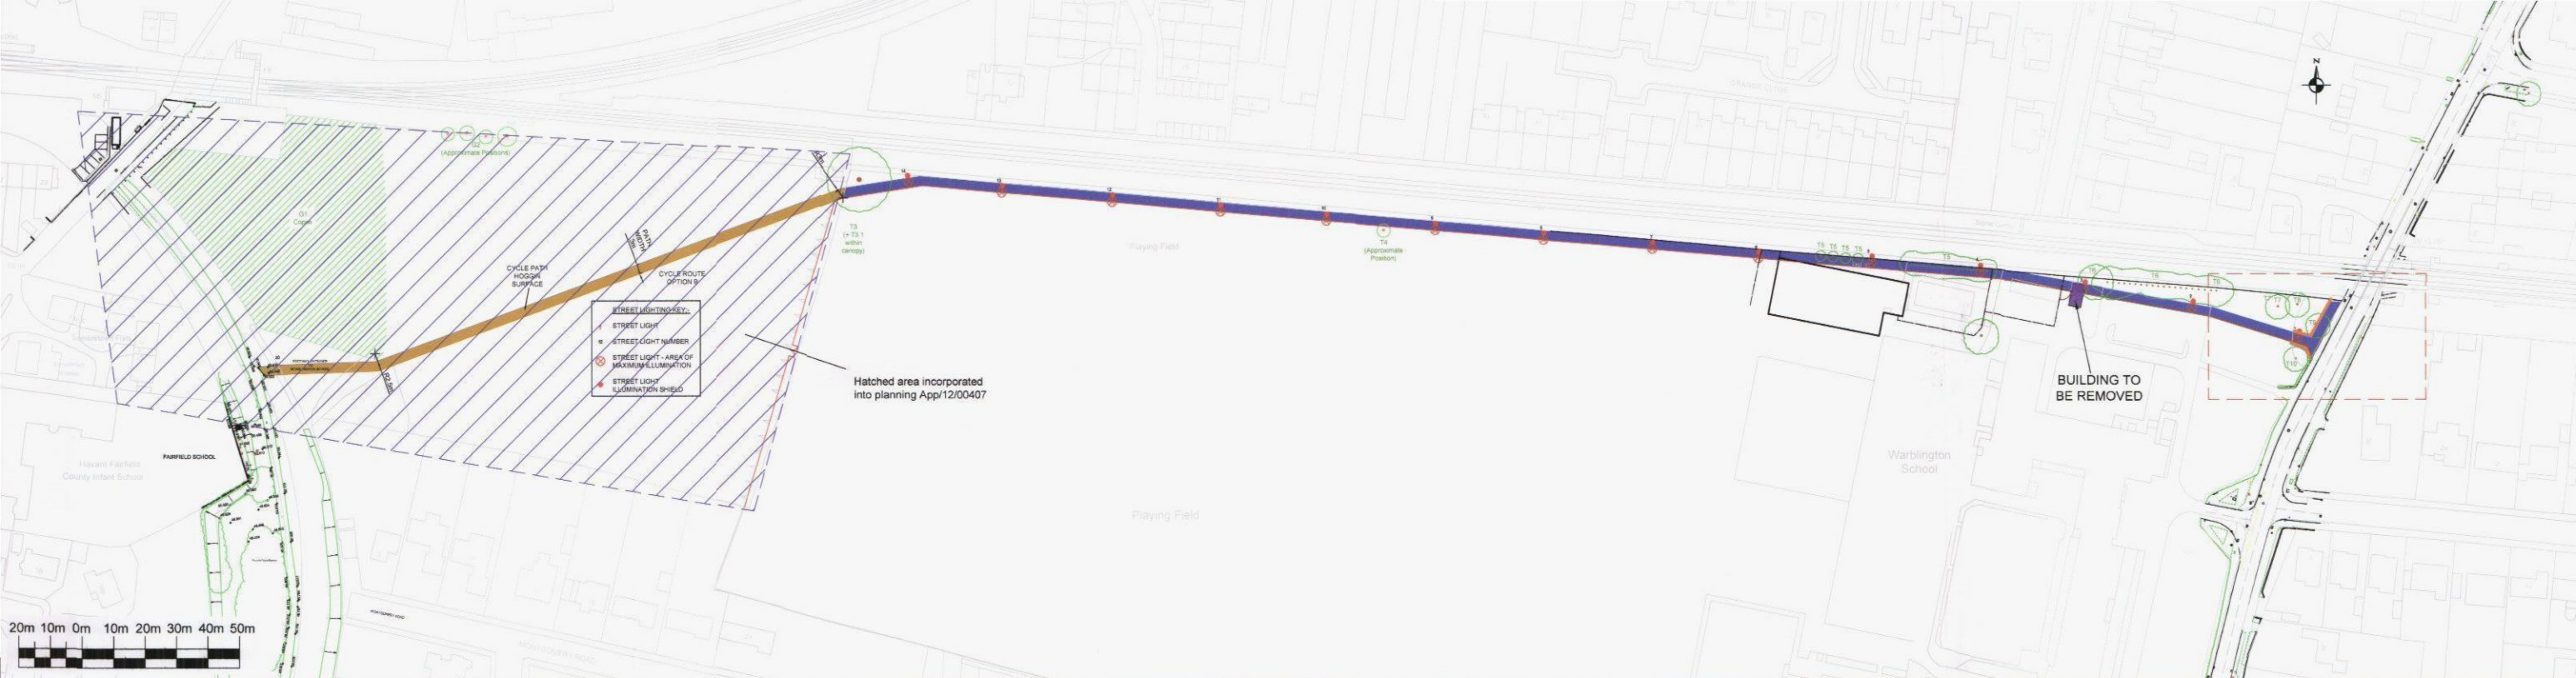

CYCLE PATH LOCATION PLAN
SCALE 1:1000

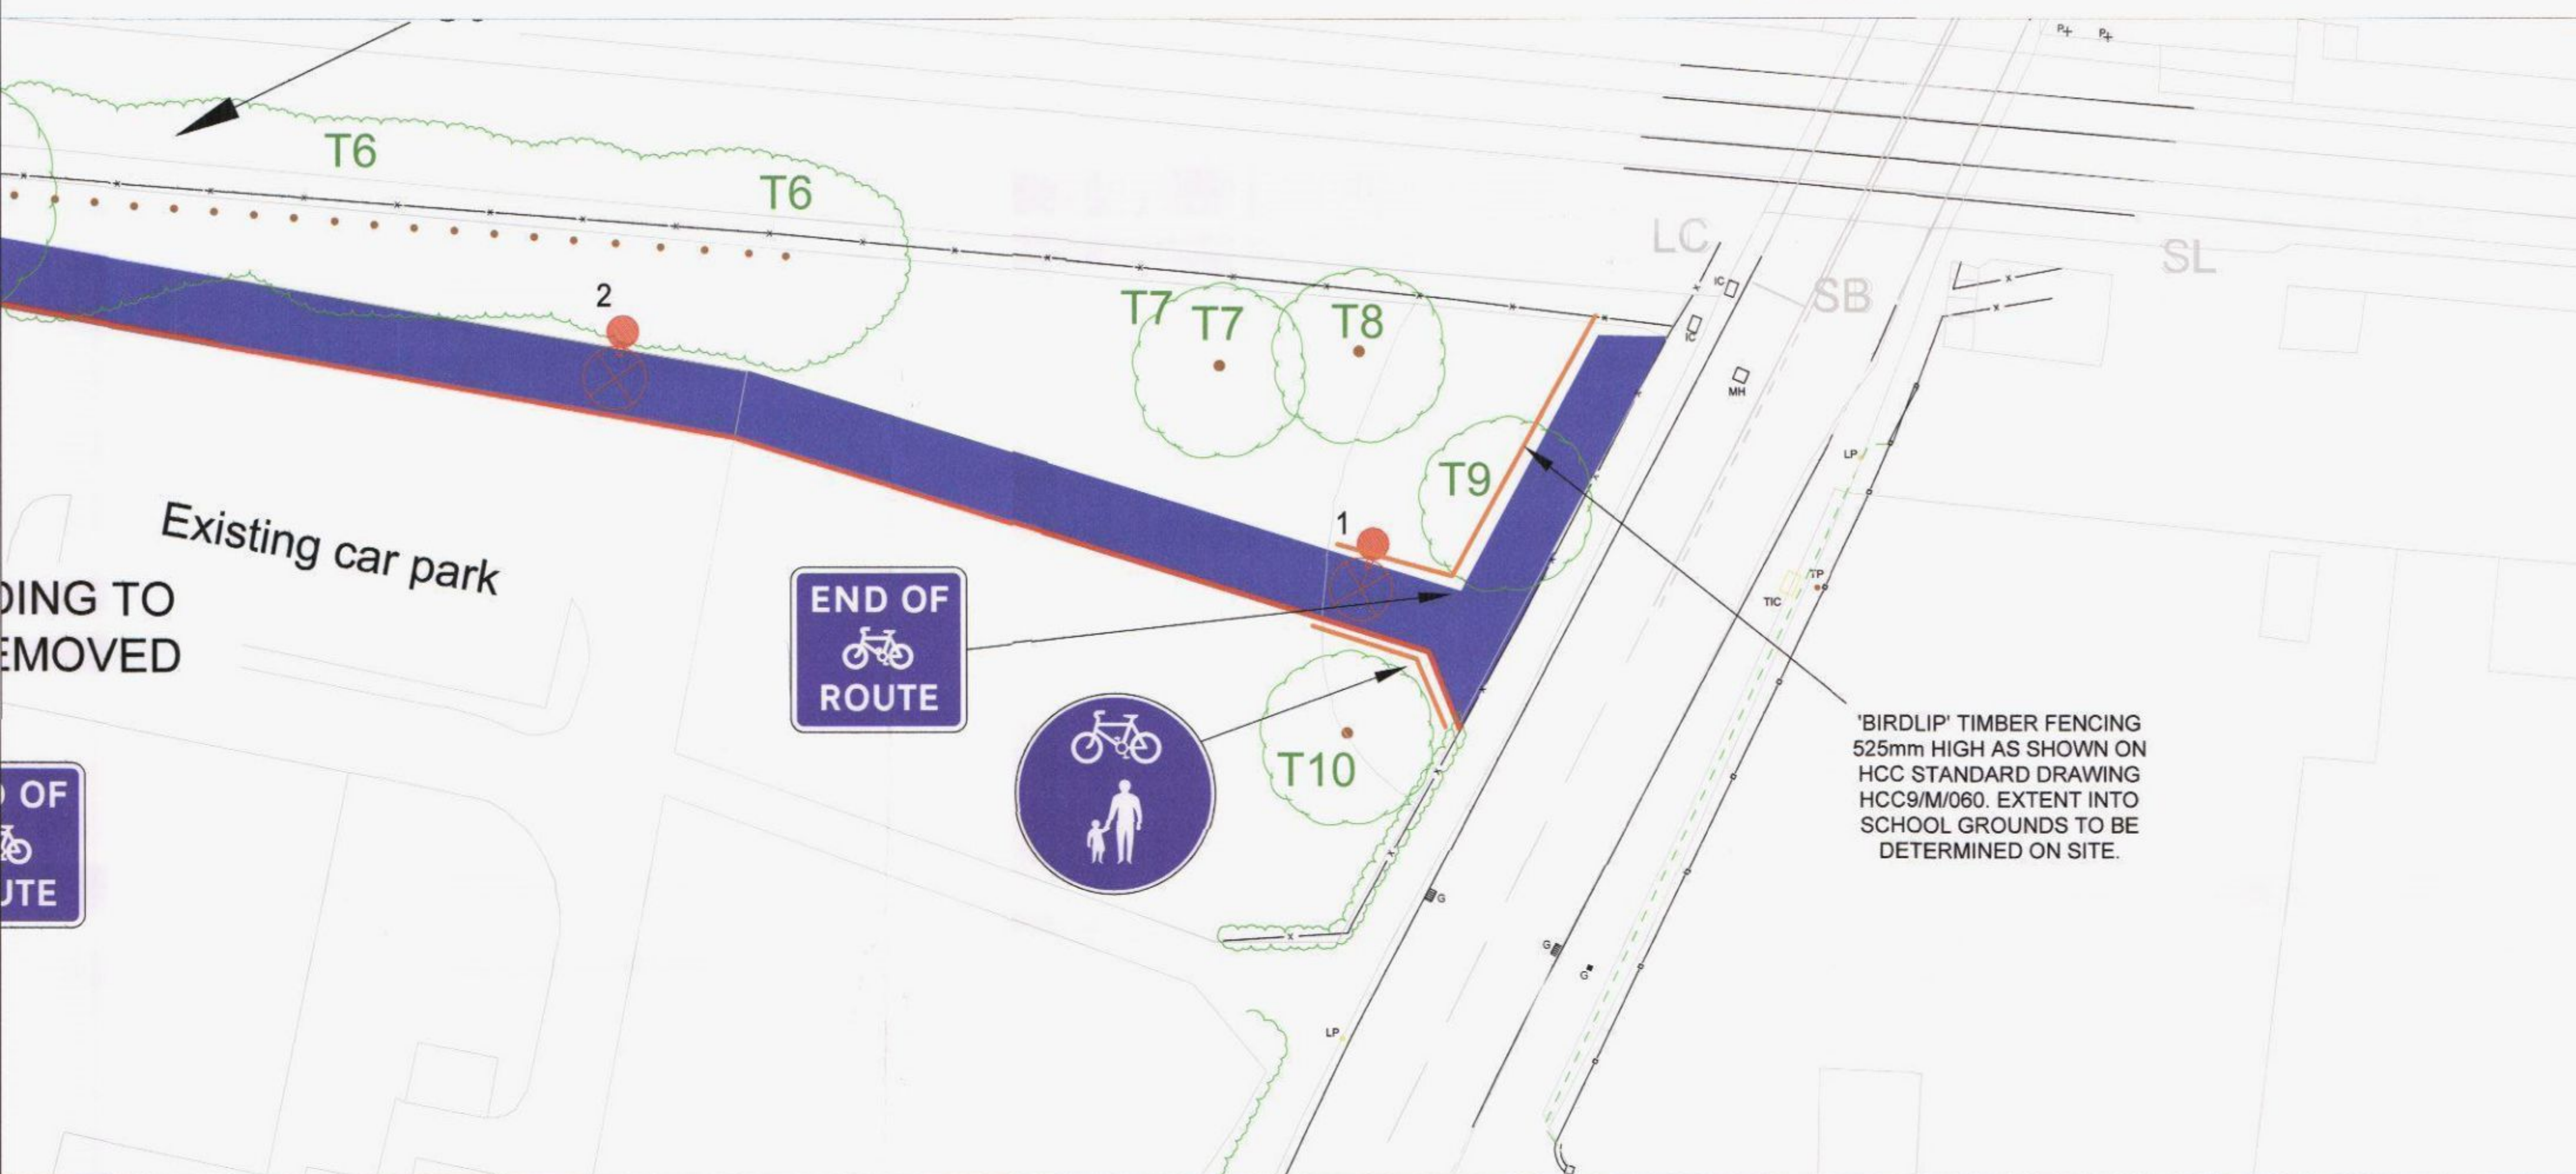

DETAIL 1
SCALE 1:200

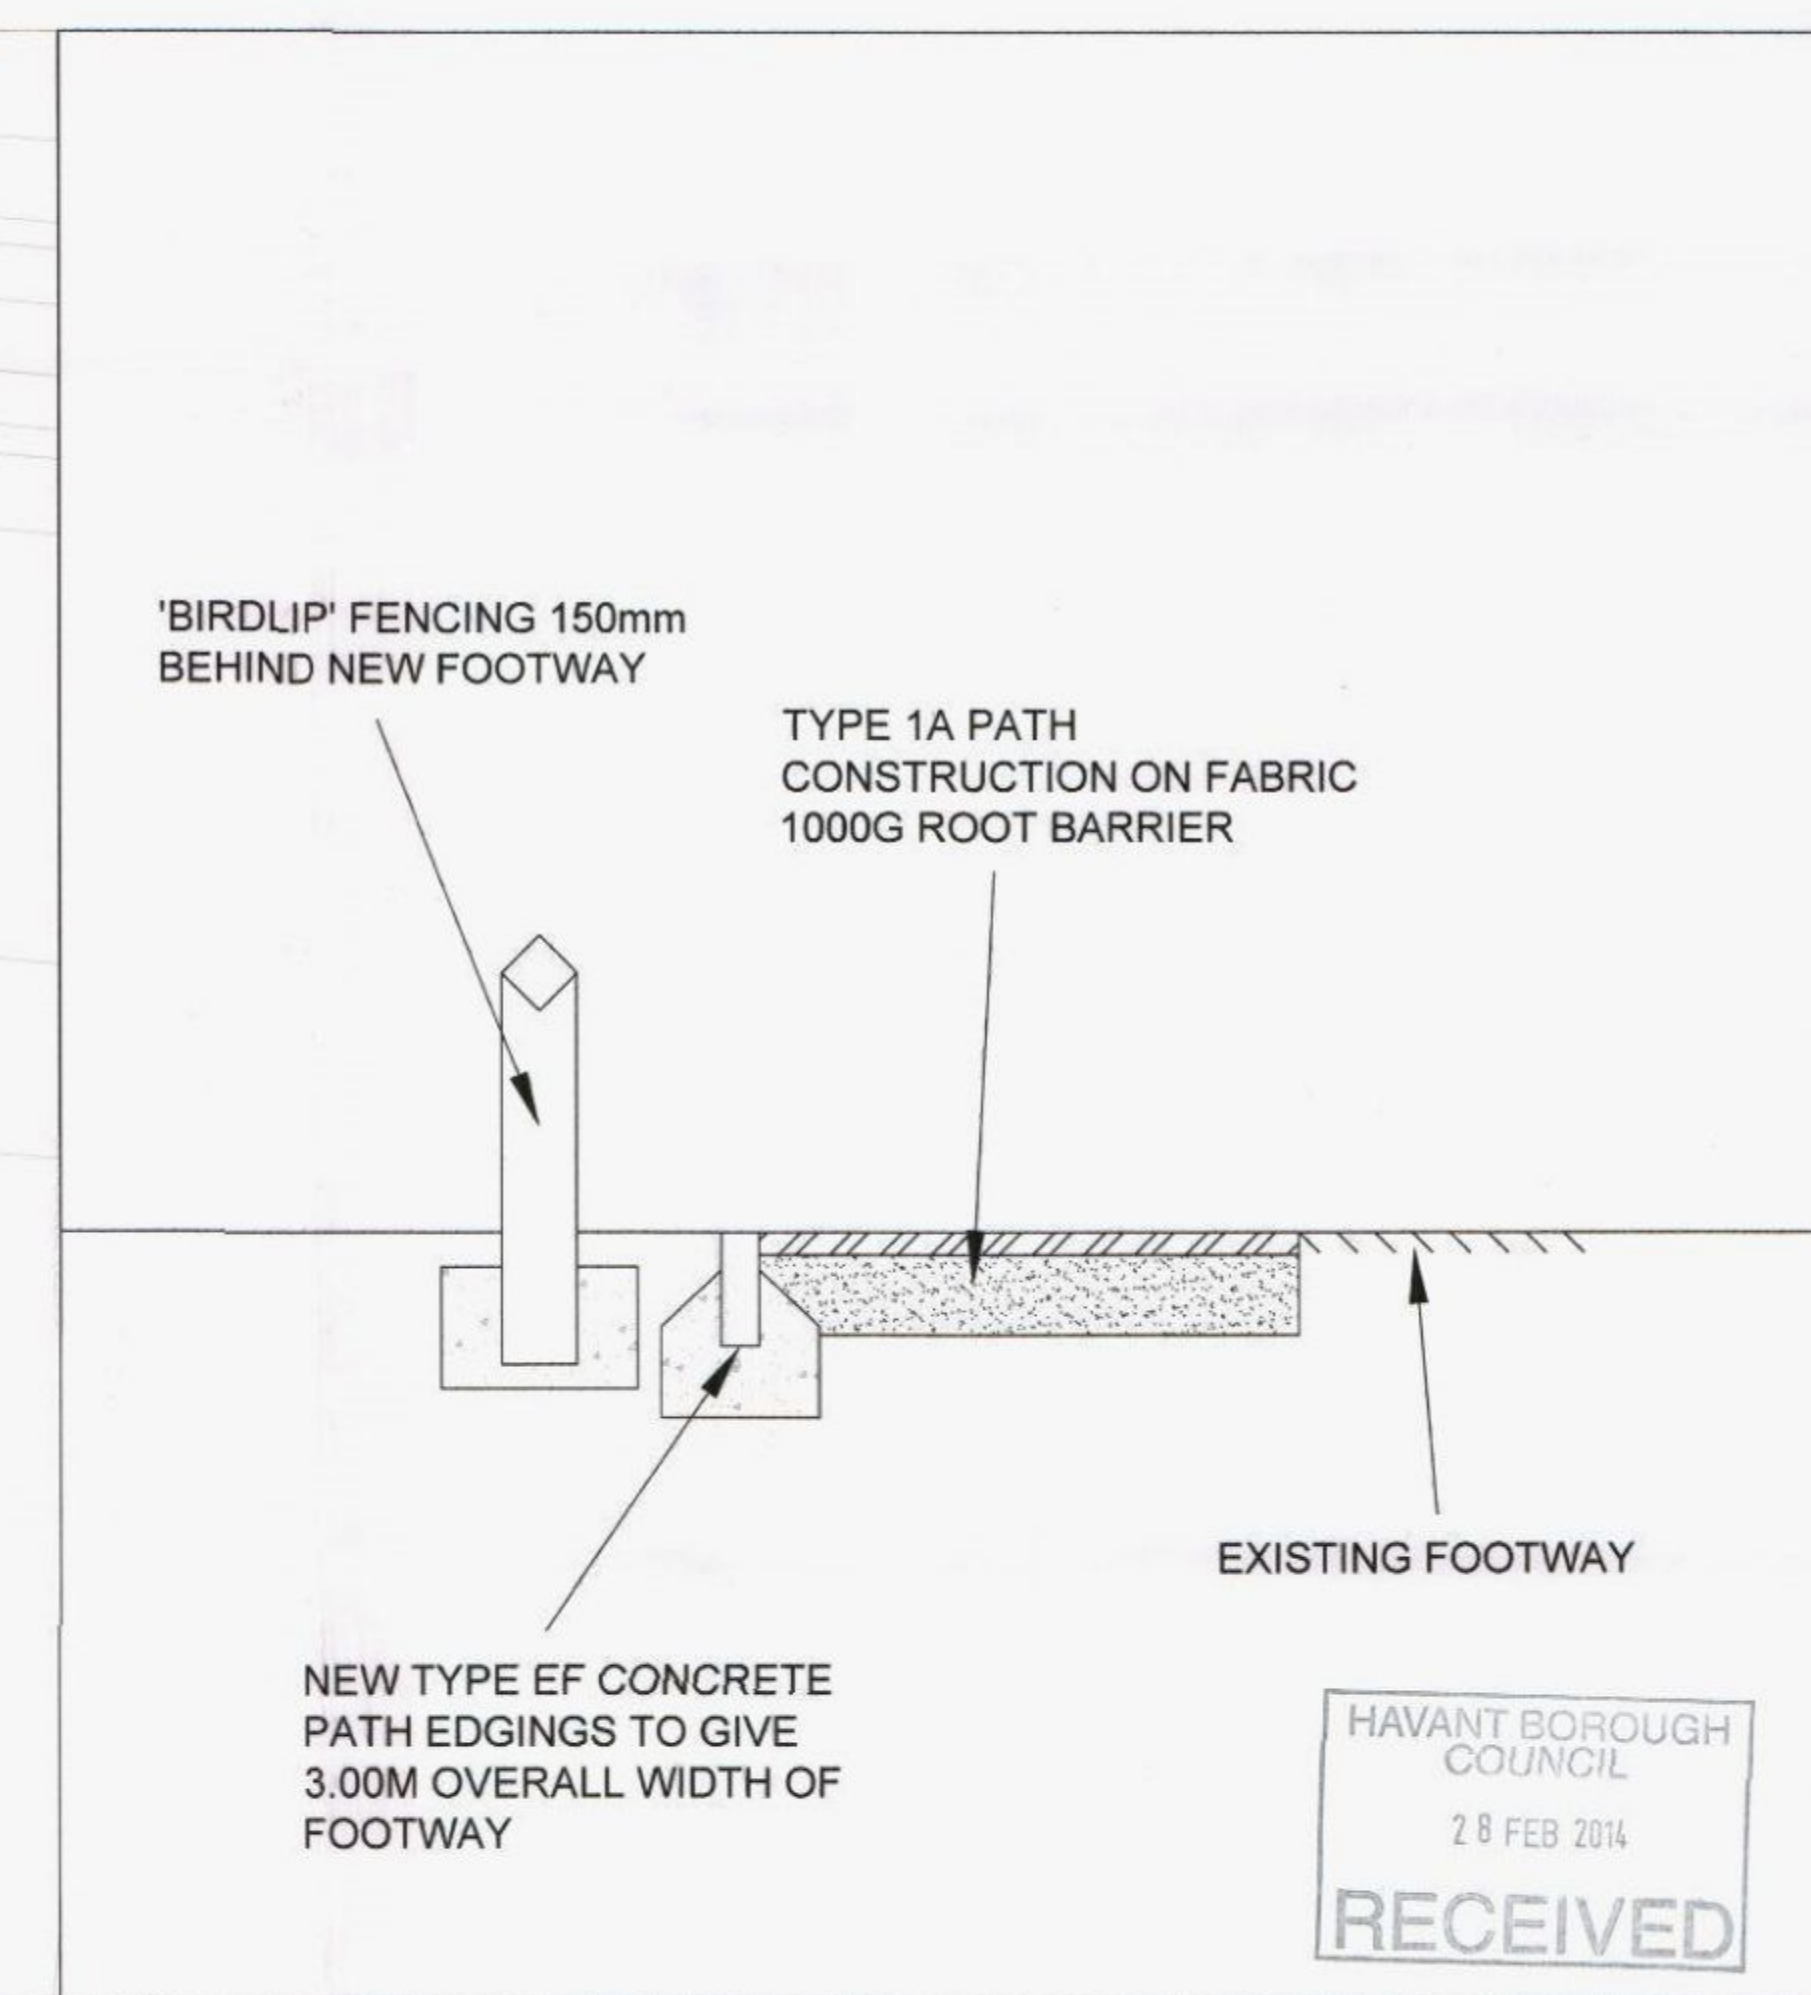

DETAIL OF EXTENDED PATH AND
'BIRDLIP' FENCING
NOT TO SCALE

Reproduced from the Ordnance Survey Digital Data with the permission of the Controller of HMSO. Crown Copyright Reserved 2010. Licence No 0100019217