




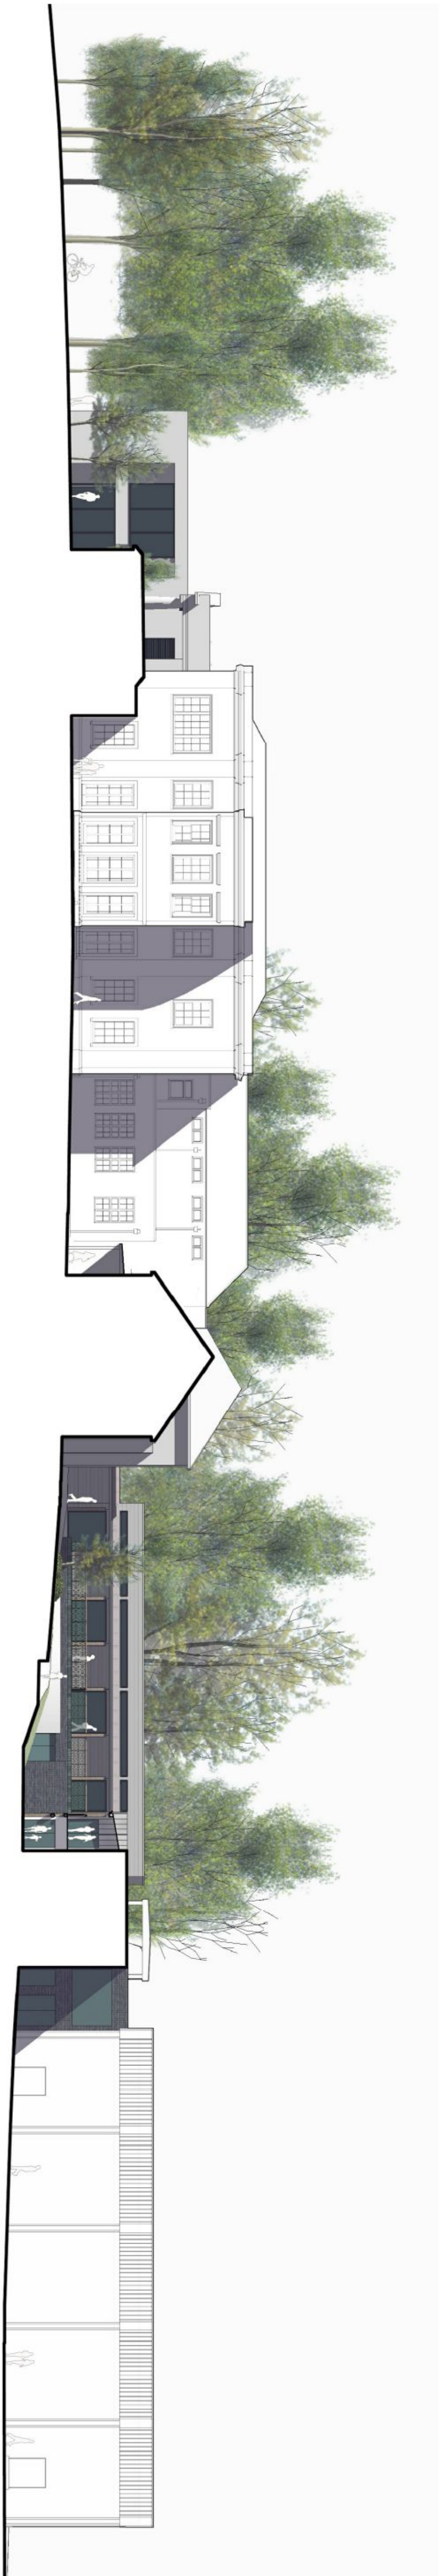


Rev.	Revision	By	Date	Check	Date
------	----------	----	------	-------	------

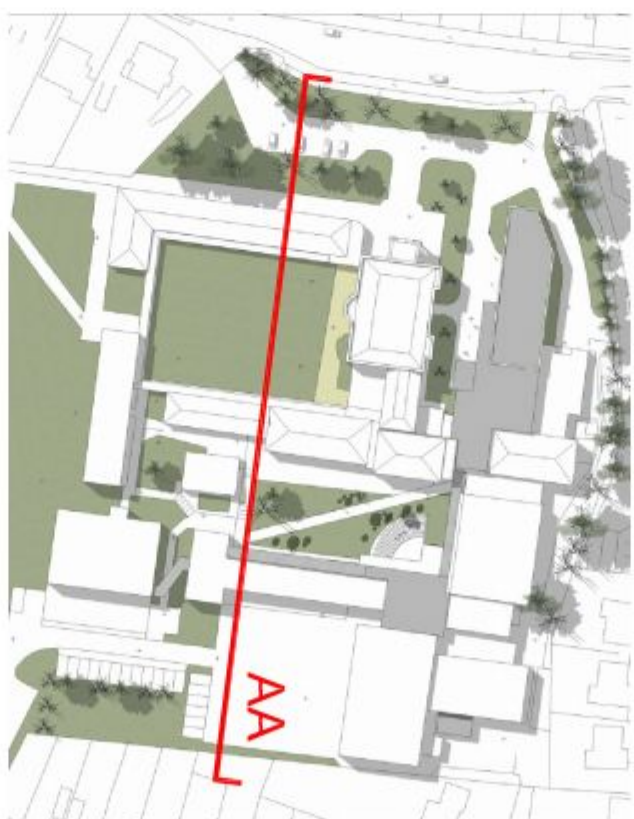

PART OF SECTION AA 1:100

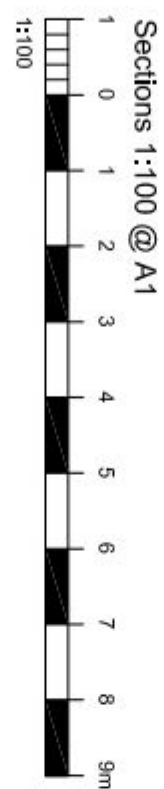

SECTION AA

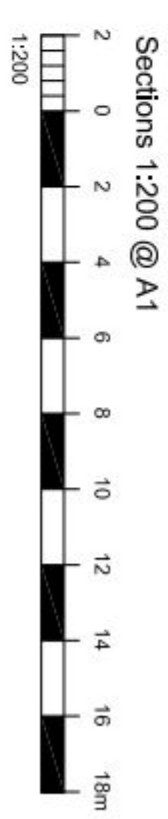

Purbrook Park School

Extensions, Internal Remodelling and External Works

Purbrook Park School, Waterlooville

Purbrook Park School Trust

Project & Drawing title			
Proposed Site Sections and Elevations			
Sheet 2			
Drawn	Date	Checked	Date
CR	30/06/14	HSC	30/06/14
Job N°	Drawing N°		Scale as At
13/083	PL22		1:200 and 1:100
Status	Rev.		

GROUND FLOOR, 15 CENTRAL BUILDING
SOUTHERN QUAY, CHICHESTER
WEST SUSSEX PO18 9EZ
t. 01243 774746
e. admin@mharcnfract.co.uk
www.mharcnfract.co.uk
Limited Company
Registered in England No. 099993

