


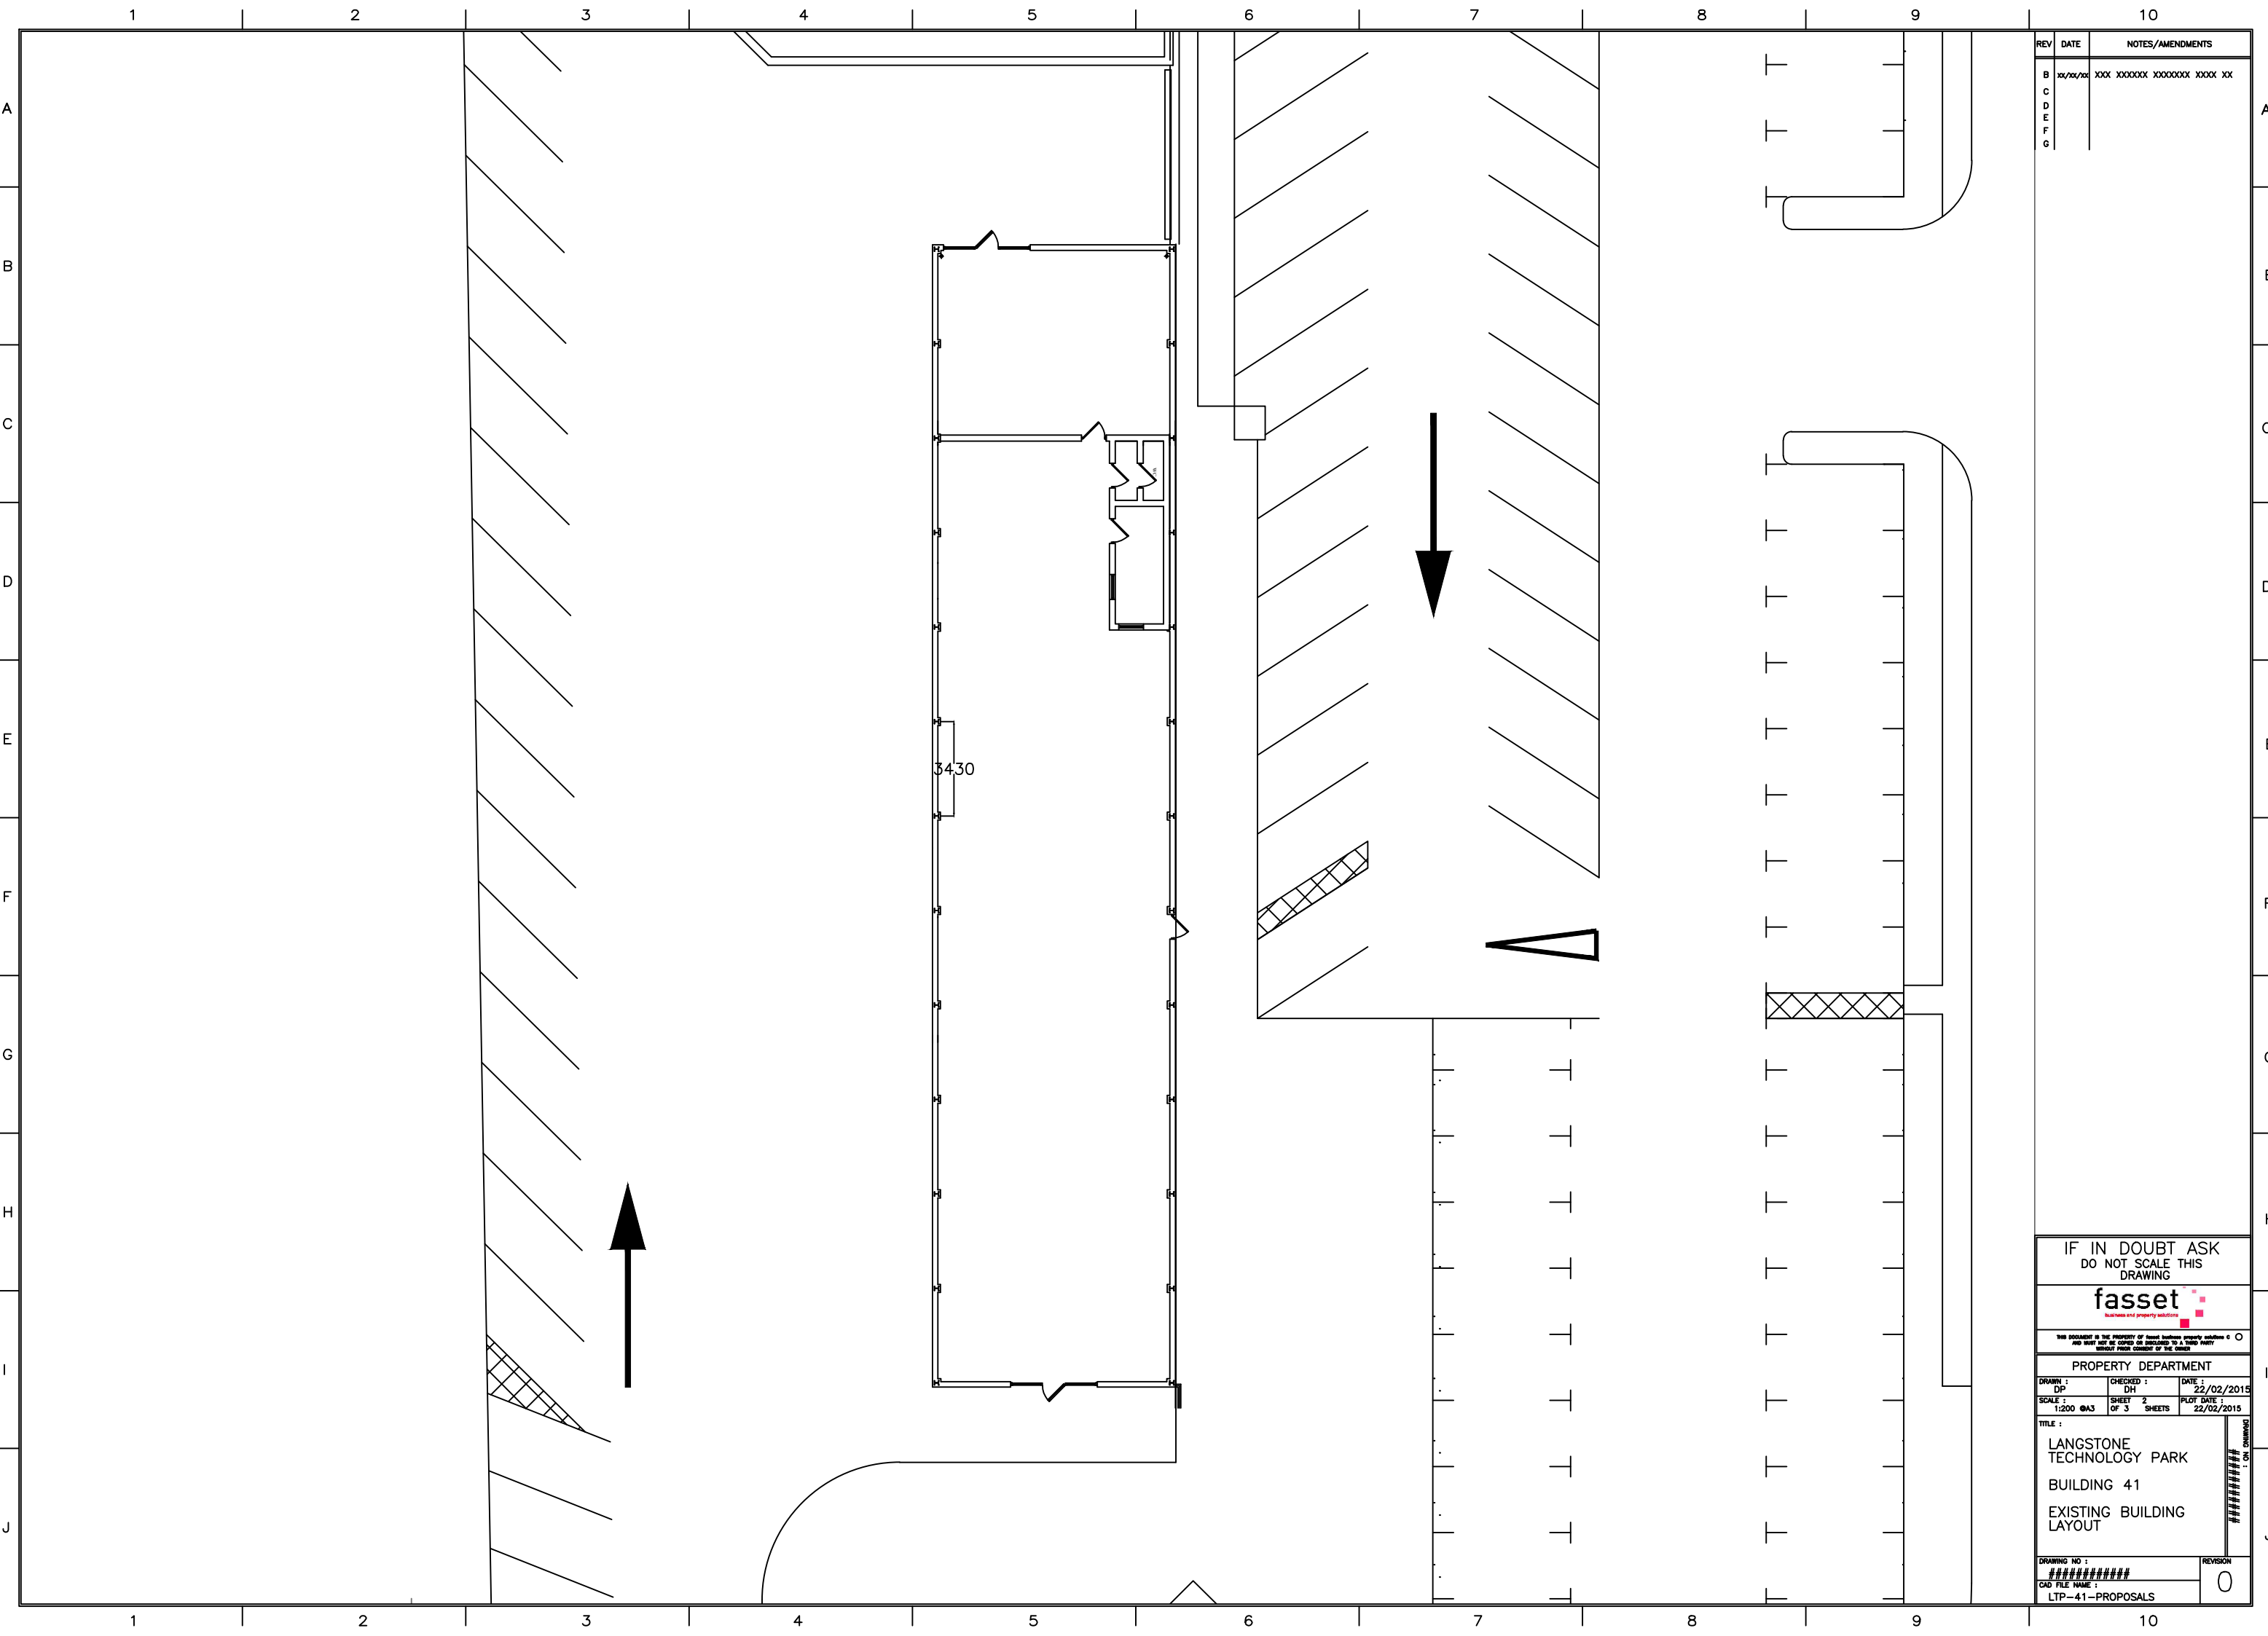

REV		DATE	NOTES/AMENDMENTS
B	xx/xx/xx	xxx	xxxxxx xxxxxx xxxx xx
C			
D			
E			
F			
G			

IF IN DOUBT ASK
DO NOT SCALE THIS
DRAWING

fasset
business and property solutions

THIS DOCUMENT IS THE PROPERTY OF fasset business property solutions © 2015
AND MUST NOT BE COPIED OR DISCLOSED TO A THIRD PARTY
WITHOUT PRIOR CONSENT OF THE GROUP

PROPERTY DEPARTMENT

DRAWN :
DP

CHECKED :
DH

DATE :
22/02/2015

SCALE :
1:200 @A3

SHEET
2
OF 3 SHEETS

PLOT DATE :
22/02/2015

TITLE :

LANGSTONE
TECHNOLOGY PARK

BUILDING 41

EXISTING BUILDING
LAYOUT

DRAWING NO :

CAD FILE NAME :
LTP-41-PROPOSALS

REVISION
0