

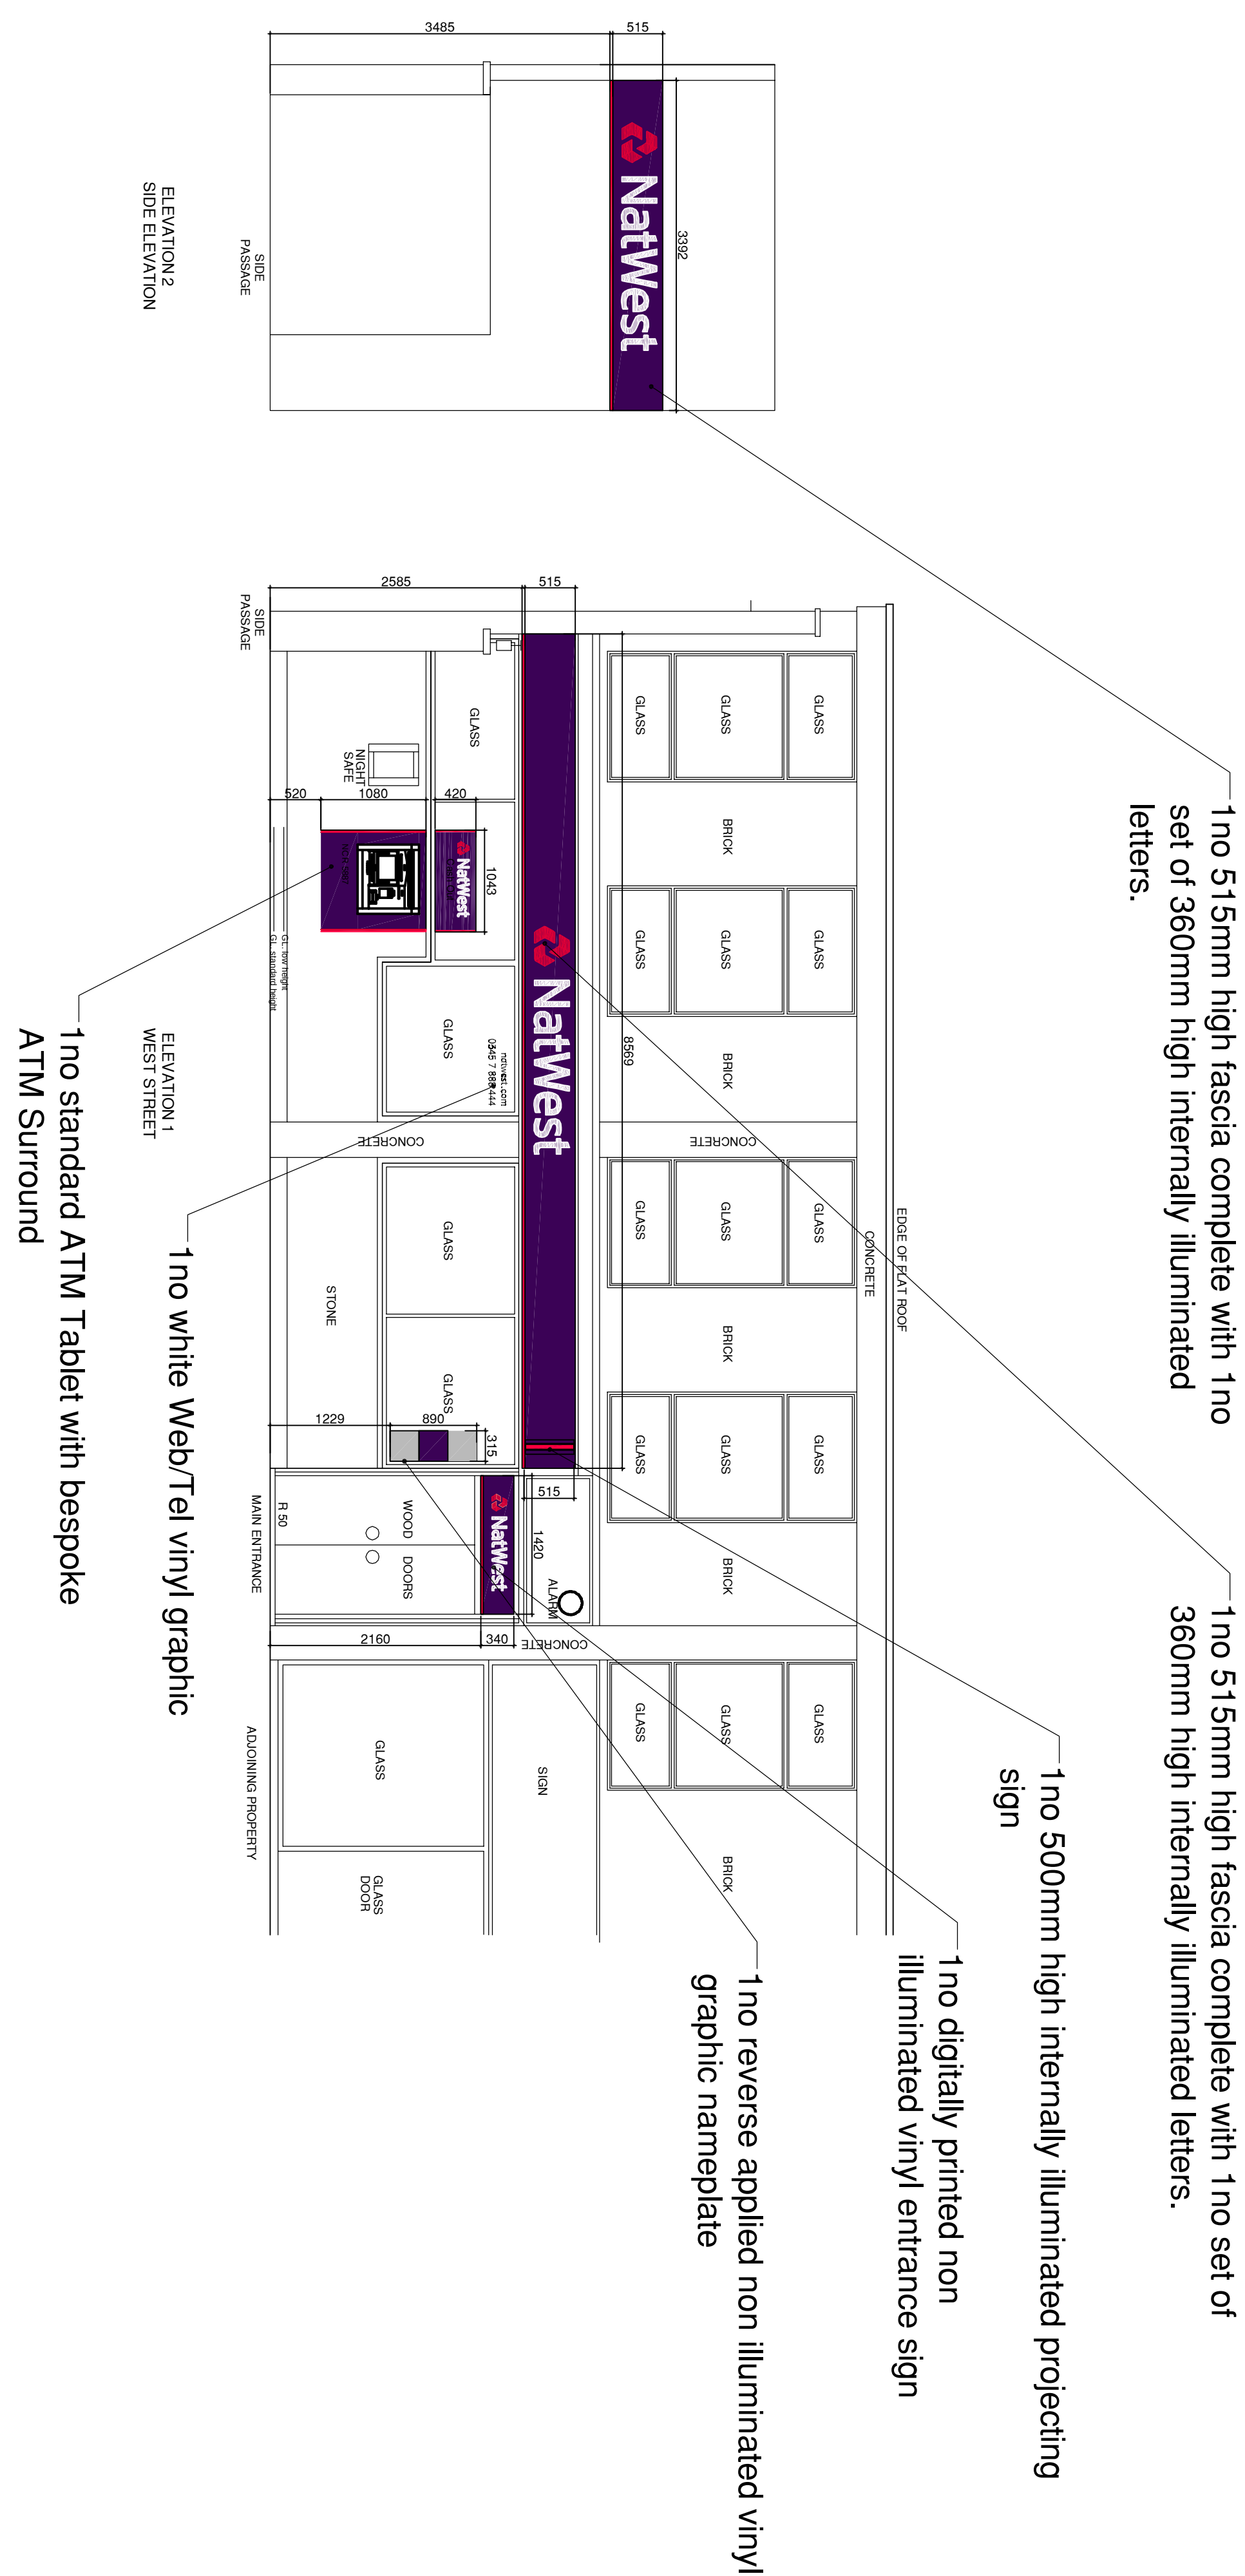
Group Property

Notes:

This drawing is the copyright and property of The Royal Bank of Scotland plc.
It must not be copied or published without written consent.

Please work to figured dimensions.

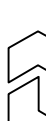
STYLES & WOOD
DESIGN
Aspect House
Manchester Road
Altrincham WA14 5PG
t: +44 (0)161 926 6000
www.stylesandwood.co.uk

[illegible]

RBS
The Royal Bank of Scotland Group

project
HAVANT
23 WEST STREET, HAVANT
HAMPSHIRE PO9 1EU

UNIT
ELEVATION
PROPOSED

scale				1:50 @ A1	
dm	BDR		chk	app	
date	07.10.14	date	-	date	
consultants drawing number				brand	
D05672-044-004					

6645/GA/E-1