
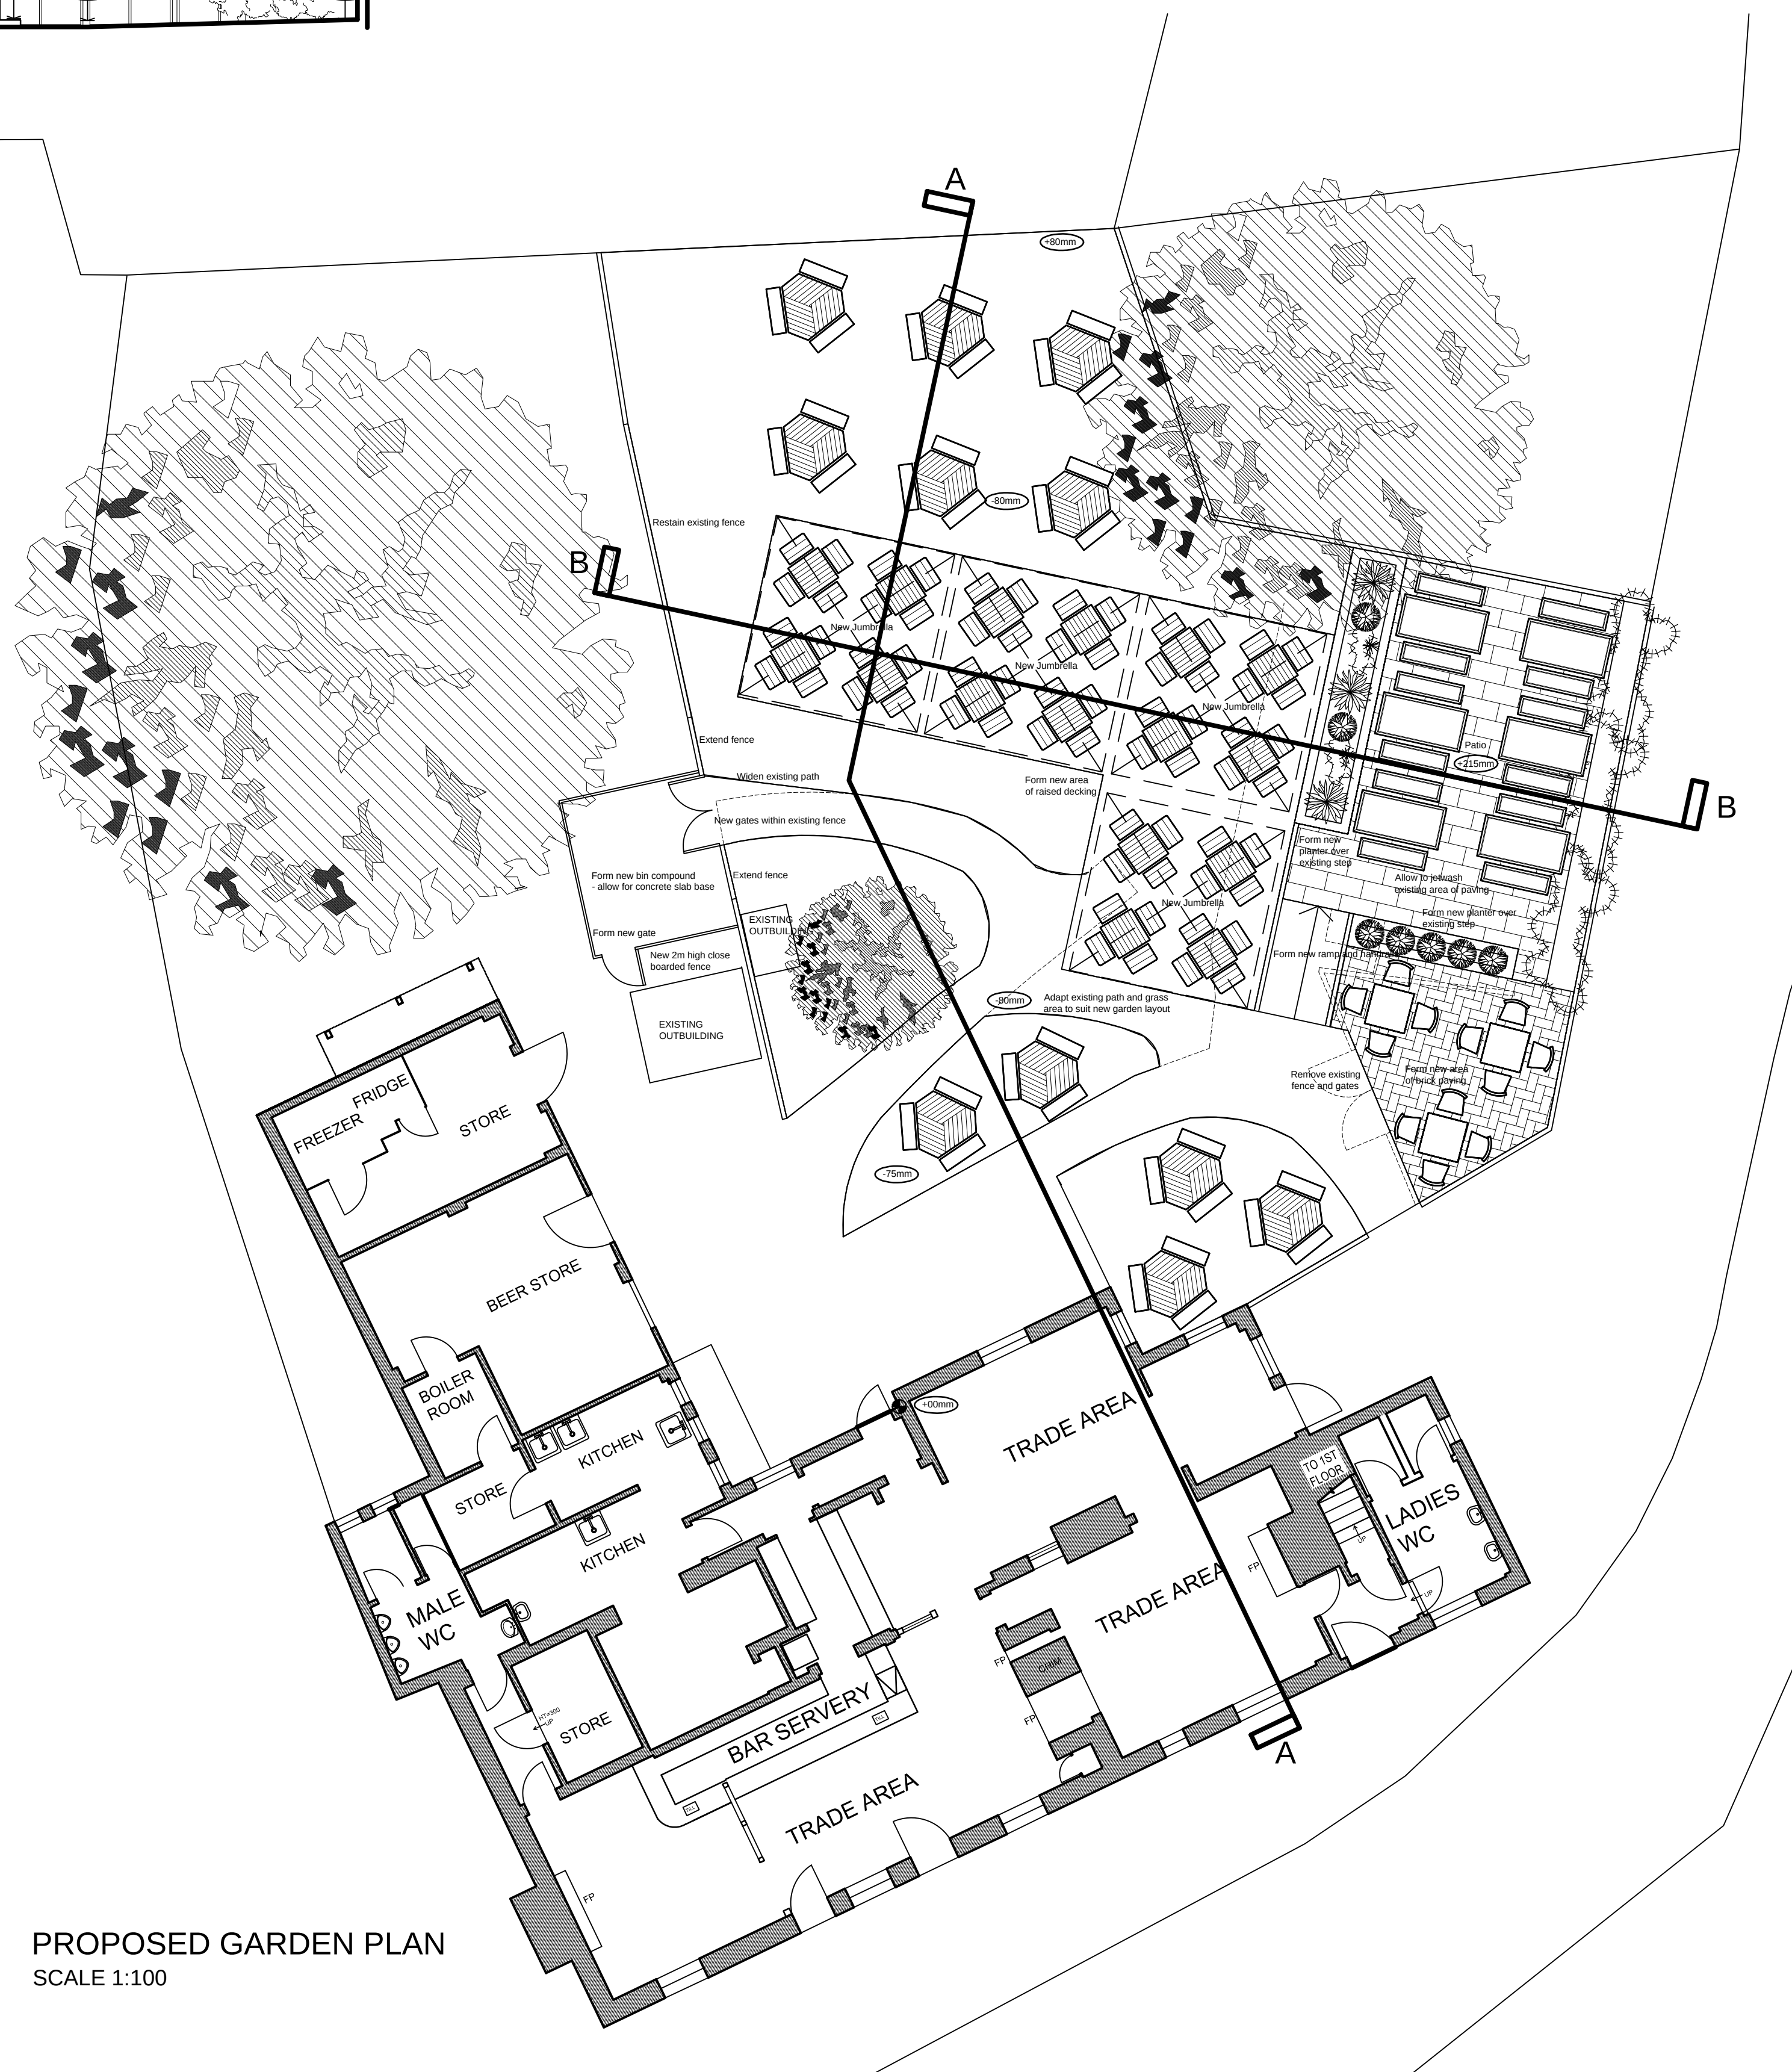


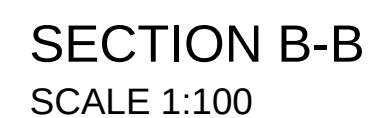

The Contractor is to check and verify all building and soil dimensions, levels and sewer inverts at connection points before work starts. This drawing must be read with and checked against any structural or other specialist drawings provided.

The Contractor is to comply in all respects with the current Building Regulations whether or not specifically stated on these drawings. This drawing is not intended to show details of foundation or ground conditions. Each area of ground relied upon to support the structure depicted must be investigated by the Contractor and suitable methods of foundation be provided.

B	EX OUTBUILDING RETAINED	RR	05.02.15
A	LEVELS AND SECTIONS ADDED	ARC	15.01.15
Rev.		By	Date

Tel. 01202 531745
Fax. 01202 531775

Brand GREENE KING OLD ENGLISH INNS

Site

THE ROYAL OAK
LANGSTONE

Title

PROPOSED
GARDEN PLAN

Project Manager/ Checked	Drawn By BH	Scale VARIES	Date JAN 15
Arch./Des. HADT	Drawing Number 14:126/03		Rev. B