


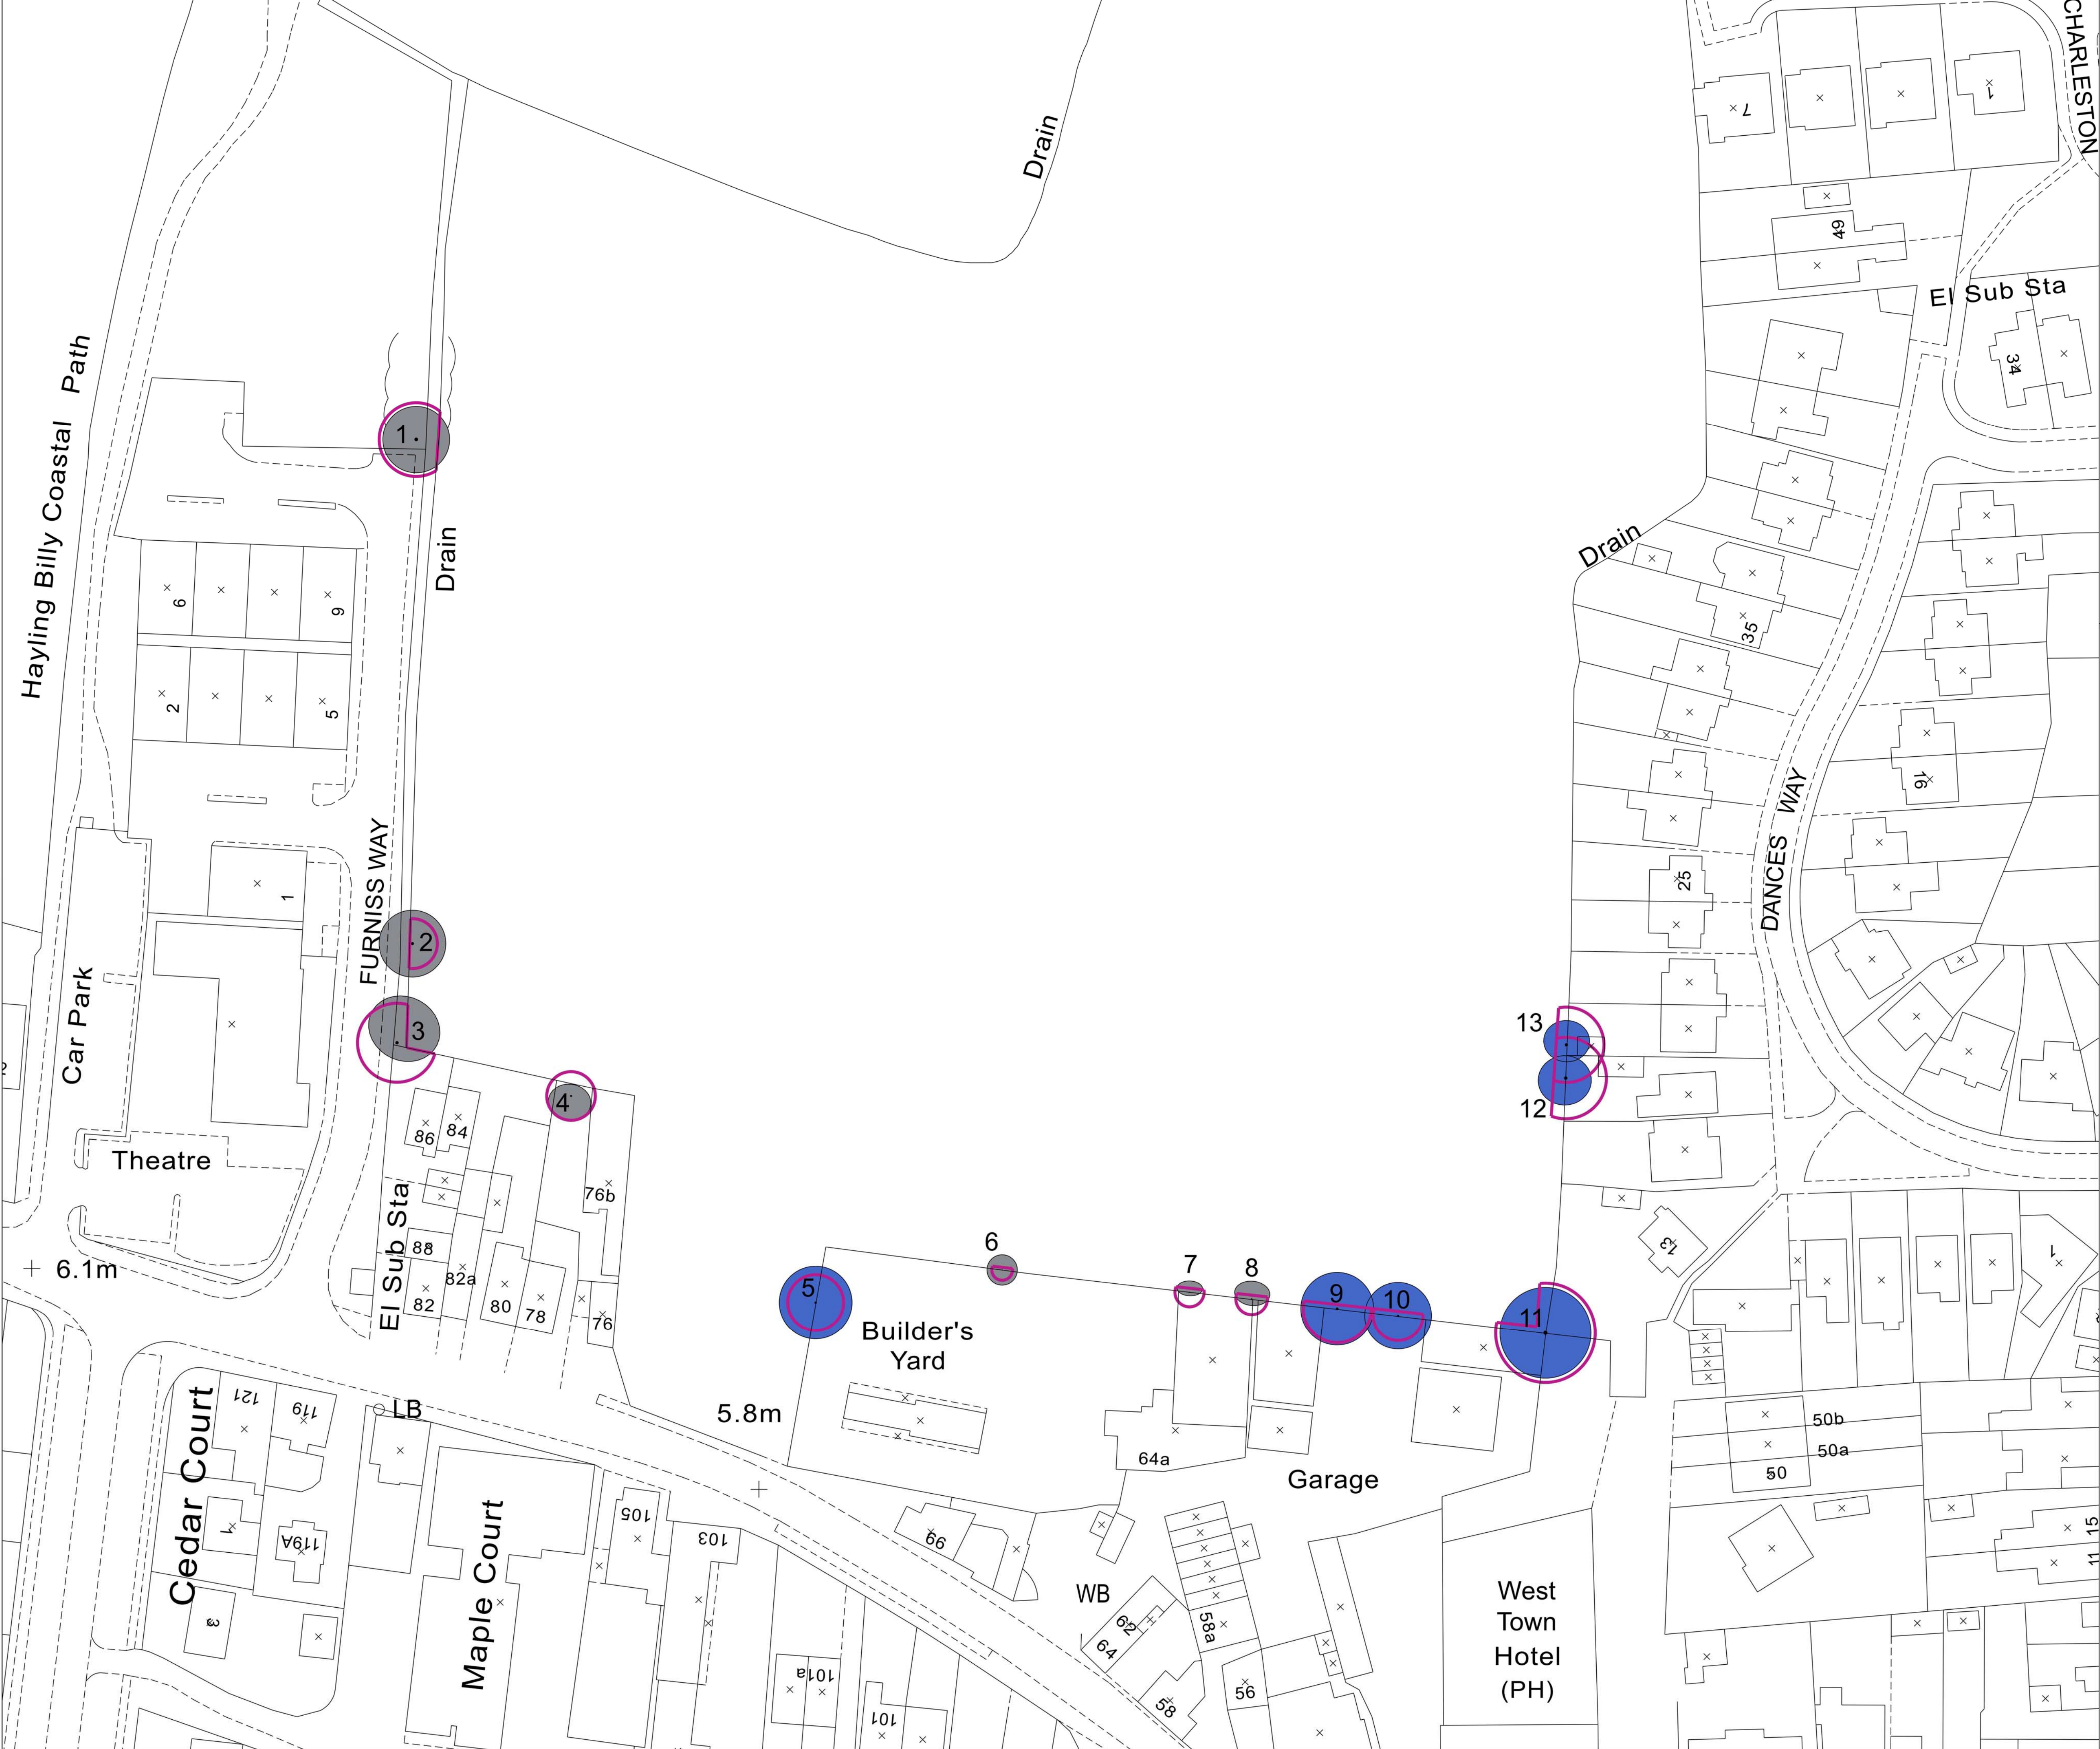

Tree Survey - BS5837:2012

Tree Condition Codes

- Category A (High)
- Category B (Moderate)
- Category C (Low)
- Category U (Unsuitable)

Root Protection Area

Surveyed By: R D D Grainger
DipArb(RFS) MIC(For) FArborA

Date: 26 March 2013

Rev: - Date: - Detail: -

tmc
Arboricultural Consultants

Tree Management Consulting
21 Burpham Lane, Guildford, Surrey GU4 7LN
Telephone: 01483 532786 Email: rdg@tmcclp.co.uk

Client: Hayling Island Builders Ltd

Site: Land at Station Road and Furness Way
Hayling Island

Drawing Title: Tree Survey and constraints

Scale: 1:250 @ A1 Date: 12 April 2013 Drawn: RDG

Drawing No: TMC-12076-S Rev: -