


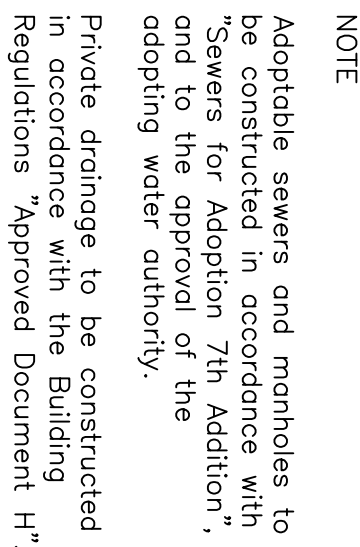


### Class Z Concrete surround

Standard tumbling 150mm  
boy junction


Max. Depth from cover level to invert of pipe 1.2m



## ACO ROAD DRAIN DETAIL

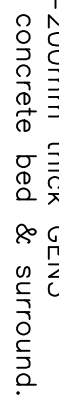


## EXTERNAL BACK DROP DETAIL

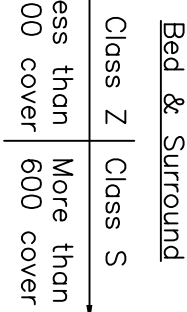

|               |               |
|---------------|---------------|
| Class Z       | Class S       |
| Less than 200 | More than 200 |

| Manhole Diameters                        |                                   |
|------------------------------------------|-----------------------------------|
| Diameter of largest pipe in manhole (mm) | Internal diameter of manhole (mm) |
| Less than 375                            | 1200                              |
| 375 – 700                                | 1500                              |
| 750 – 900                                | 1800                              |
| Greater than 900                         | Consult Undertaker                |

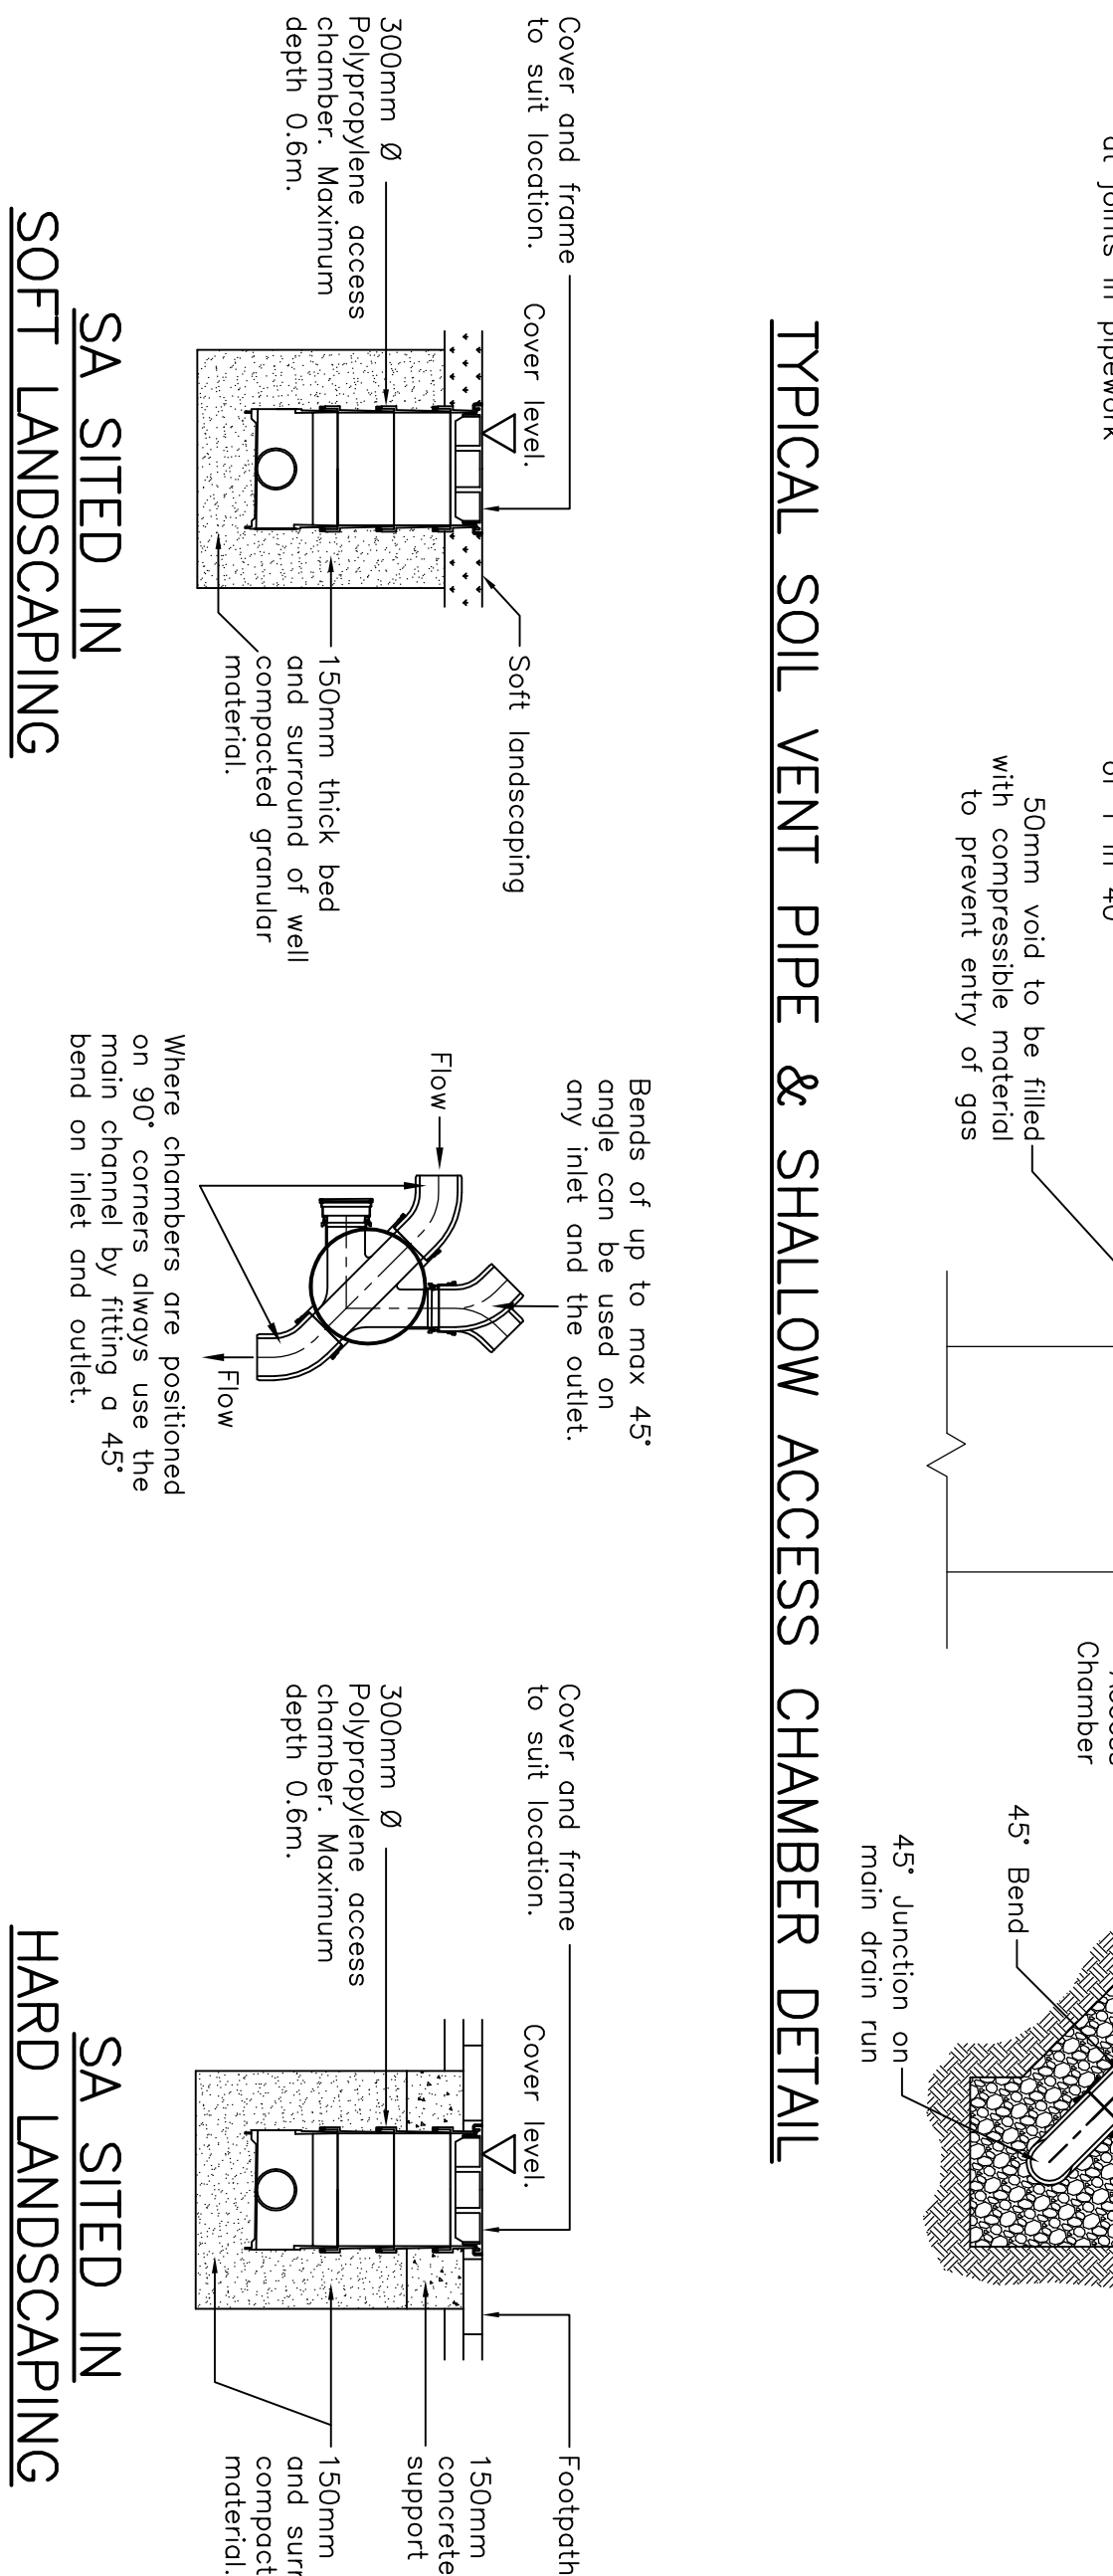

## SHALLOW

### SHALLOW ACCESS CHAMBER (SA) – POLYPROPYLENE

Max. Depth from cover level to invert of pipe 0.6m

## UIC SITED IN HARD LANDSCAPING

# UNIVERSAL INSPECTION CHAMBER (UIC) – POLYPROPYLENE

Max. Depth from cover level to invert of pipe 1.2m

## HARD LANDSCAPING

SA SITED IN

## SCAPING

## HARD

|                           |  |  |  |          |  |
|---------------------------|--|--|--|----------|--|
|                           |  |  |  |          |  |
| A. RFR CONSTRUCTION ISSUE |  |  |  | 2/04/15  |  |
| RFR TENDER ISSUE          |  |  |  | 30/01/15 |  |
| REVISED                   |  |  |  |          |  |
| DATE                      |  |  |  |          |  |

DRAWING TITLE

SHEET 1 OF 2

CONTRACT

PREMIER INN  
LANDSTONE ROAD  
HAVANT

**SIMPSON ASSOCIATES**  
CONSULTING ENGINEERS LLP

8 Fettes Street  
Luton, Bedfordshire  
LU1 3JG  
T: 01481-572621 F: 01481-410189  
email: [mail@simpsoneng.co.uk](mailto:mail@simpsoneng.co.uk)

company name: Simpson Associates

|        |         |  |
|--------|---------|--|
| Drawn  | Checked |  |
| JDC    | AR      |  |
| Scales | Date    |  |
| 1:1    | JAN 15  |  |

13097.02A