


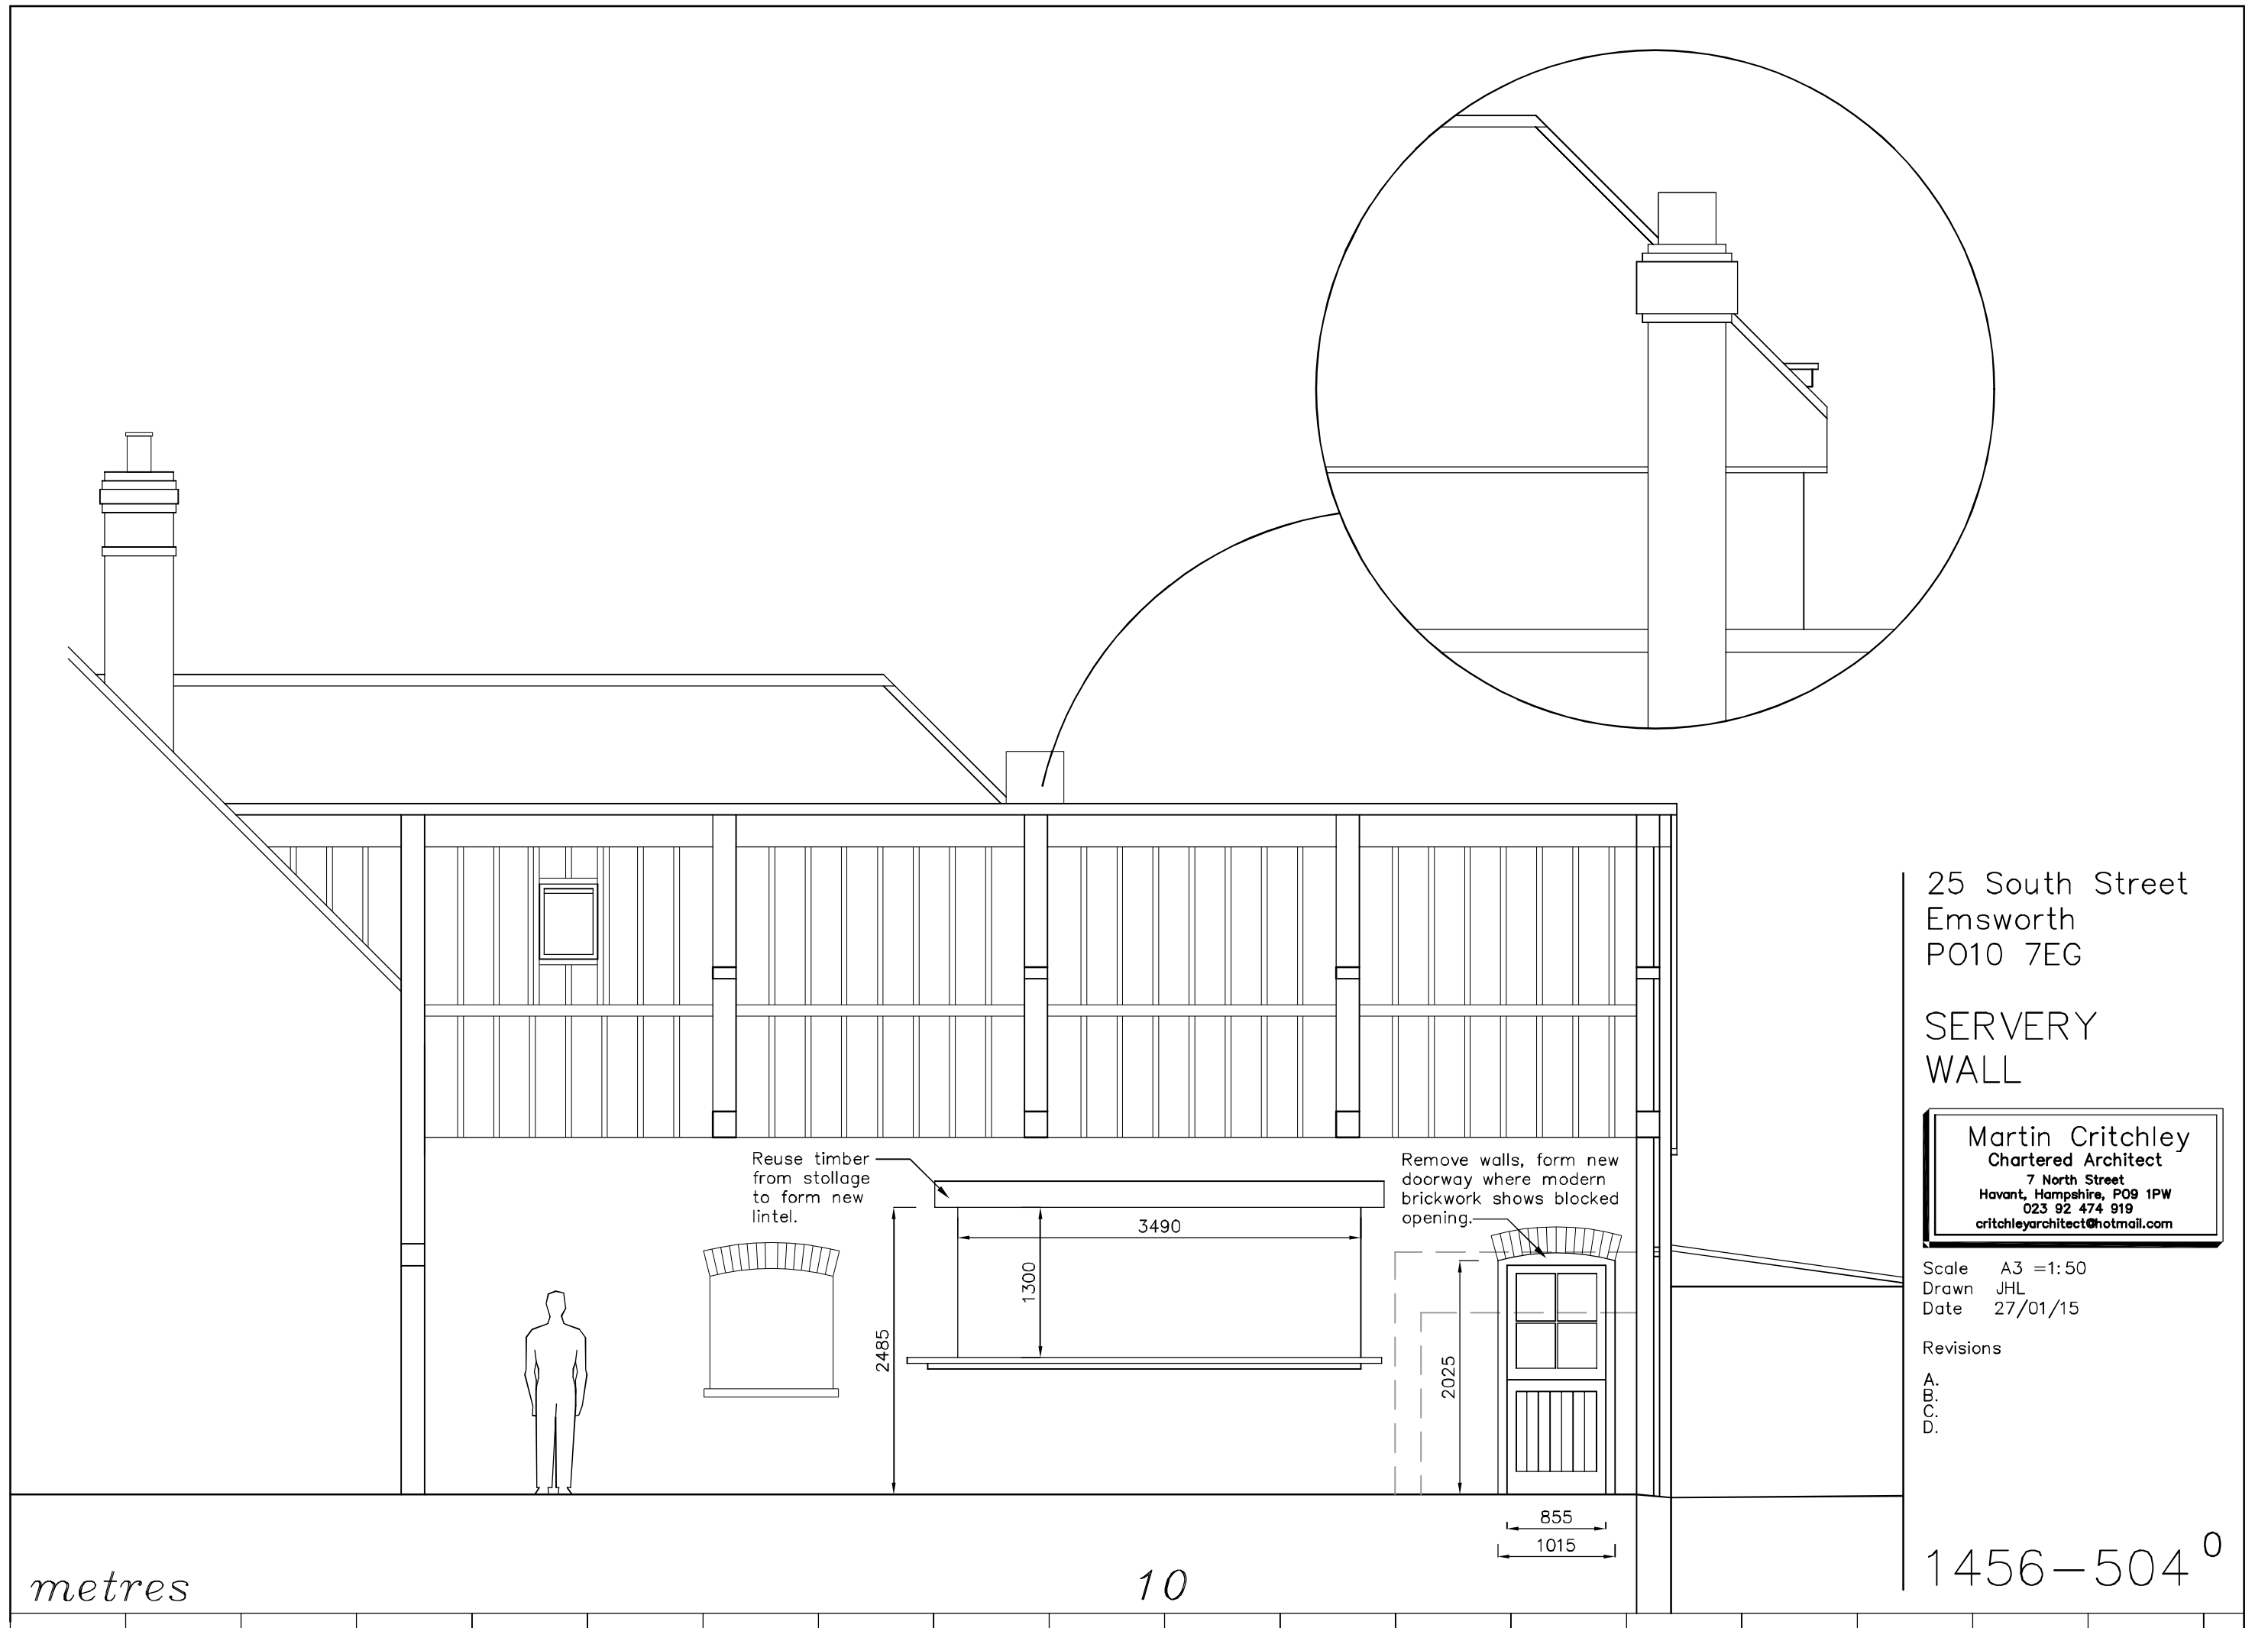

25 South Street
Emsworth
PO10 7EG

SERVERY WALL

Martin Critchley
Chartered Architect
7 North Street
Havant, Hampshire, PO9 1PW
023 92 474 919
critchleyarchitect@hotmail.com

Scale A3 = 1:50
Drawn JHL
Date 27/01/15

Revisions

A.
B.
C.
D.

metres

10