



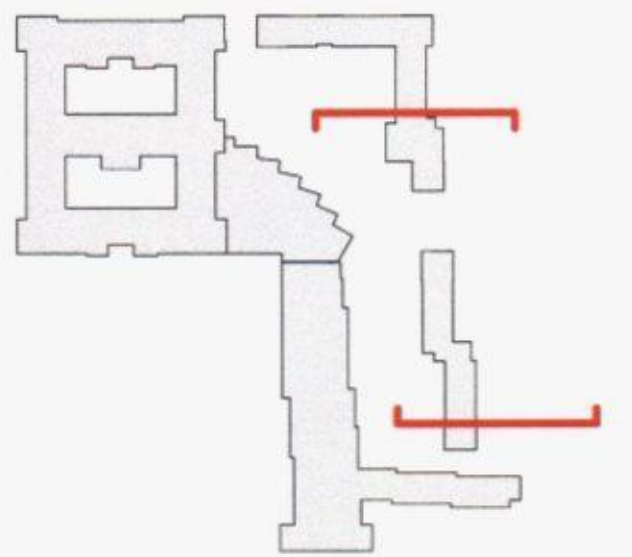

© Penoyre & Prasad LLP
Do not scale from this drawing.
Dimensions are to be verified on site prior to construction
Ordnance Survey Data reproduced by permission of Ordnance Survey® on behalf of Her Majesty's Stationary Office. © Crown Copyright. All rights reserved.

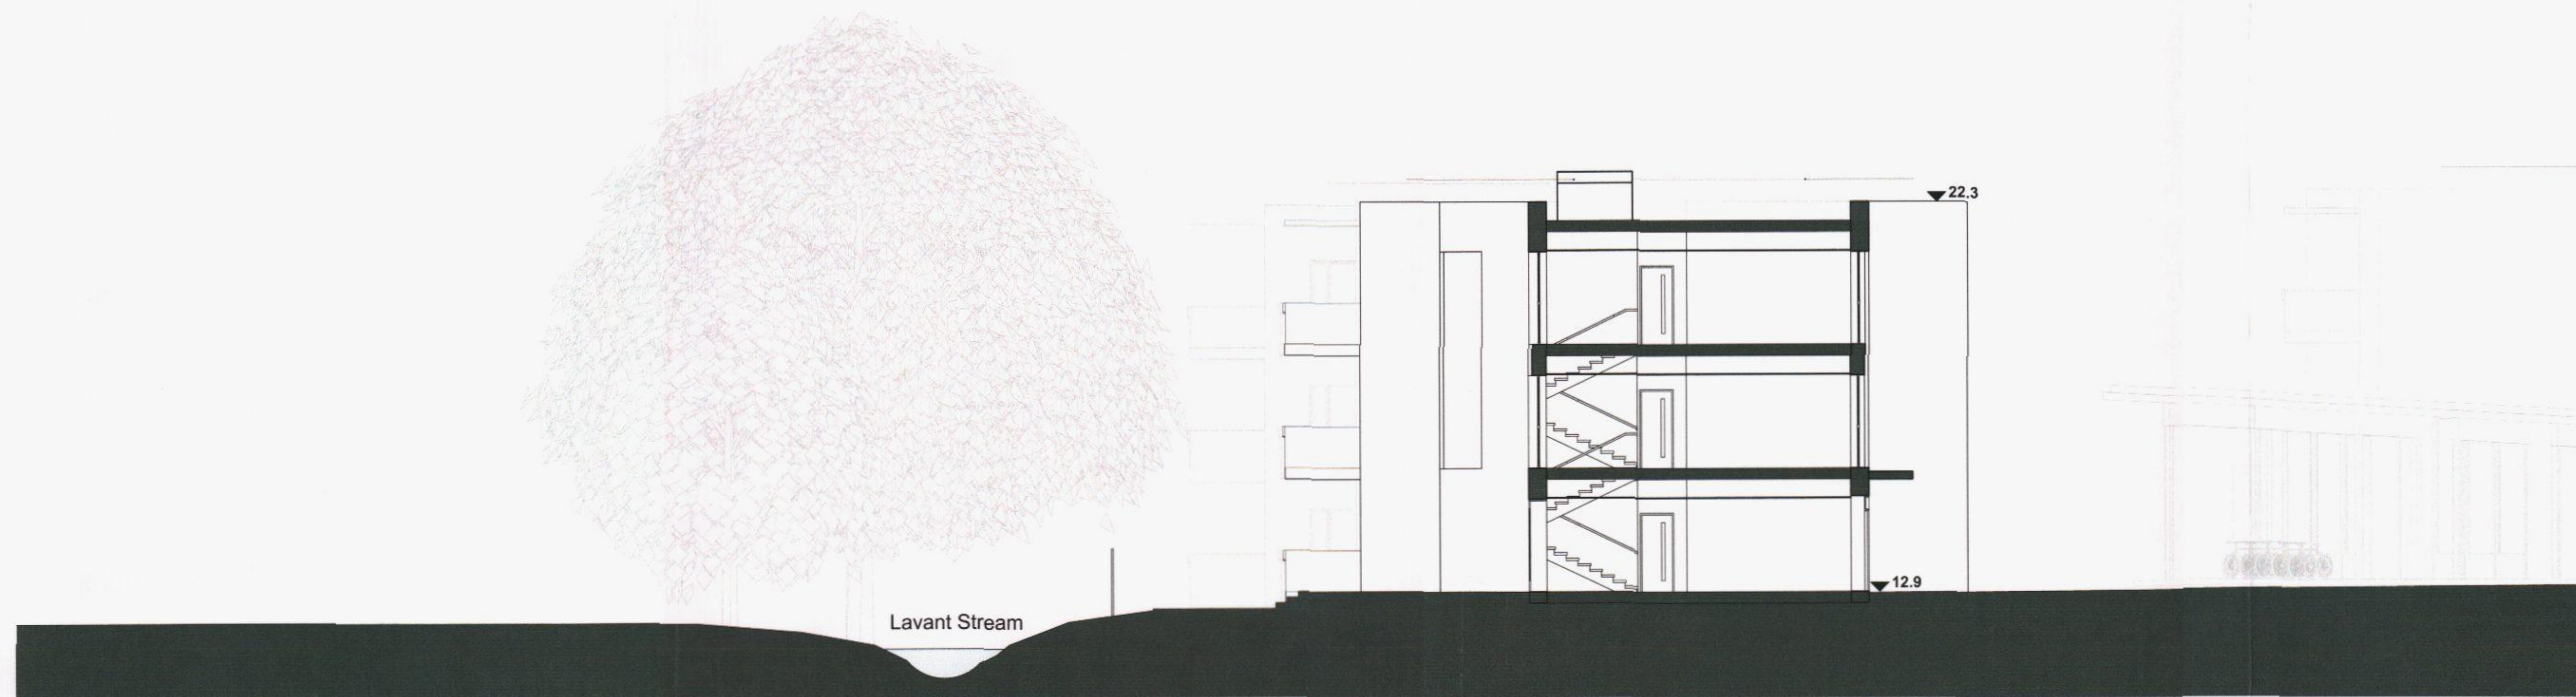

Lavant Stream

Exclusion Zone min 8m

Supported Living Cross Section + Site Edge

SUPPORTED
LIVING

HUB

1:100

403



SUPPORTED
LIVING

Supported Living and East Boundary 1 Section

1:100

406

C	28/04/15	VW/RS	Planning
B	11/03/15	VW/RS	Planning
A	05/03/15	VW/RS	Information
Rev	Date	Prep/Check	Description

**Penoyre
& Prasad**

HAVANT BOROUGH
COUNCIL
- 6 MAY 2015
RECEIVED



28-42 Banner Street
London EC1Y 8QE
020 7250 3477
penoyrepsasad.com

Client
Hampshire LivingSpace

Project
Oak Park Health & Wellbeing Campus

Drawing Title
Supported Living Cross Section + Site Edge

Drawing Status
Planning

Date
05.03.2015

Scale
1:100 @ A1 / 1:200 @ A3

Drawing Number

Revision

598-PL-403

C