

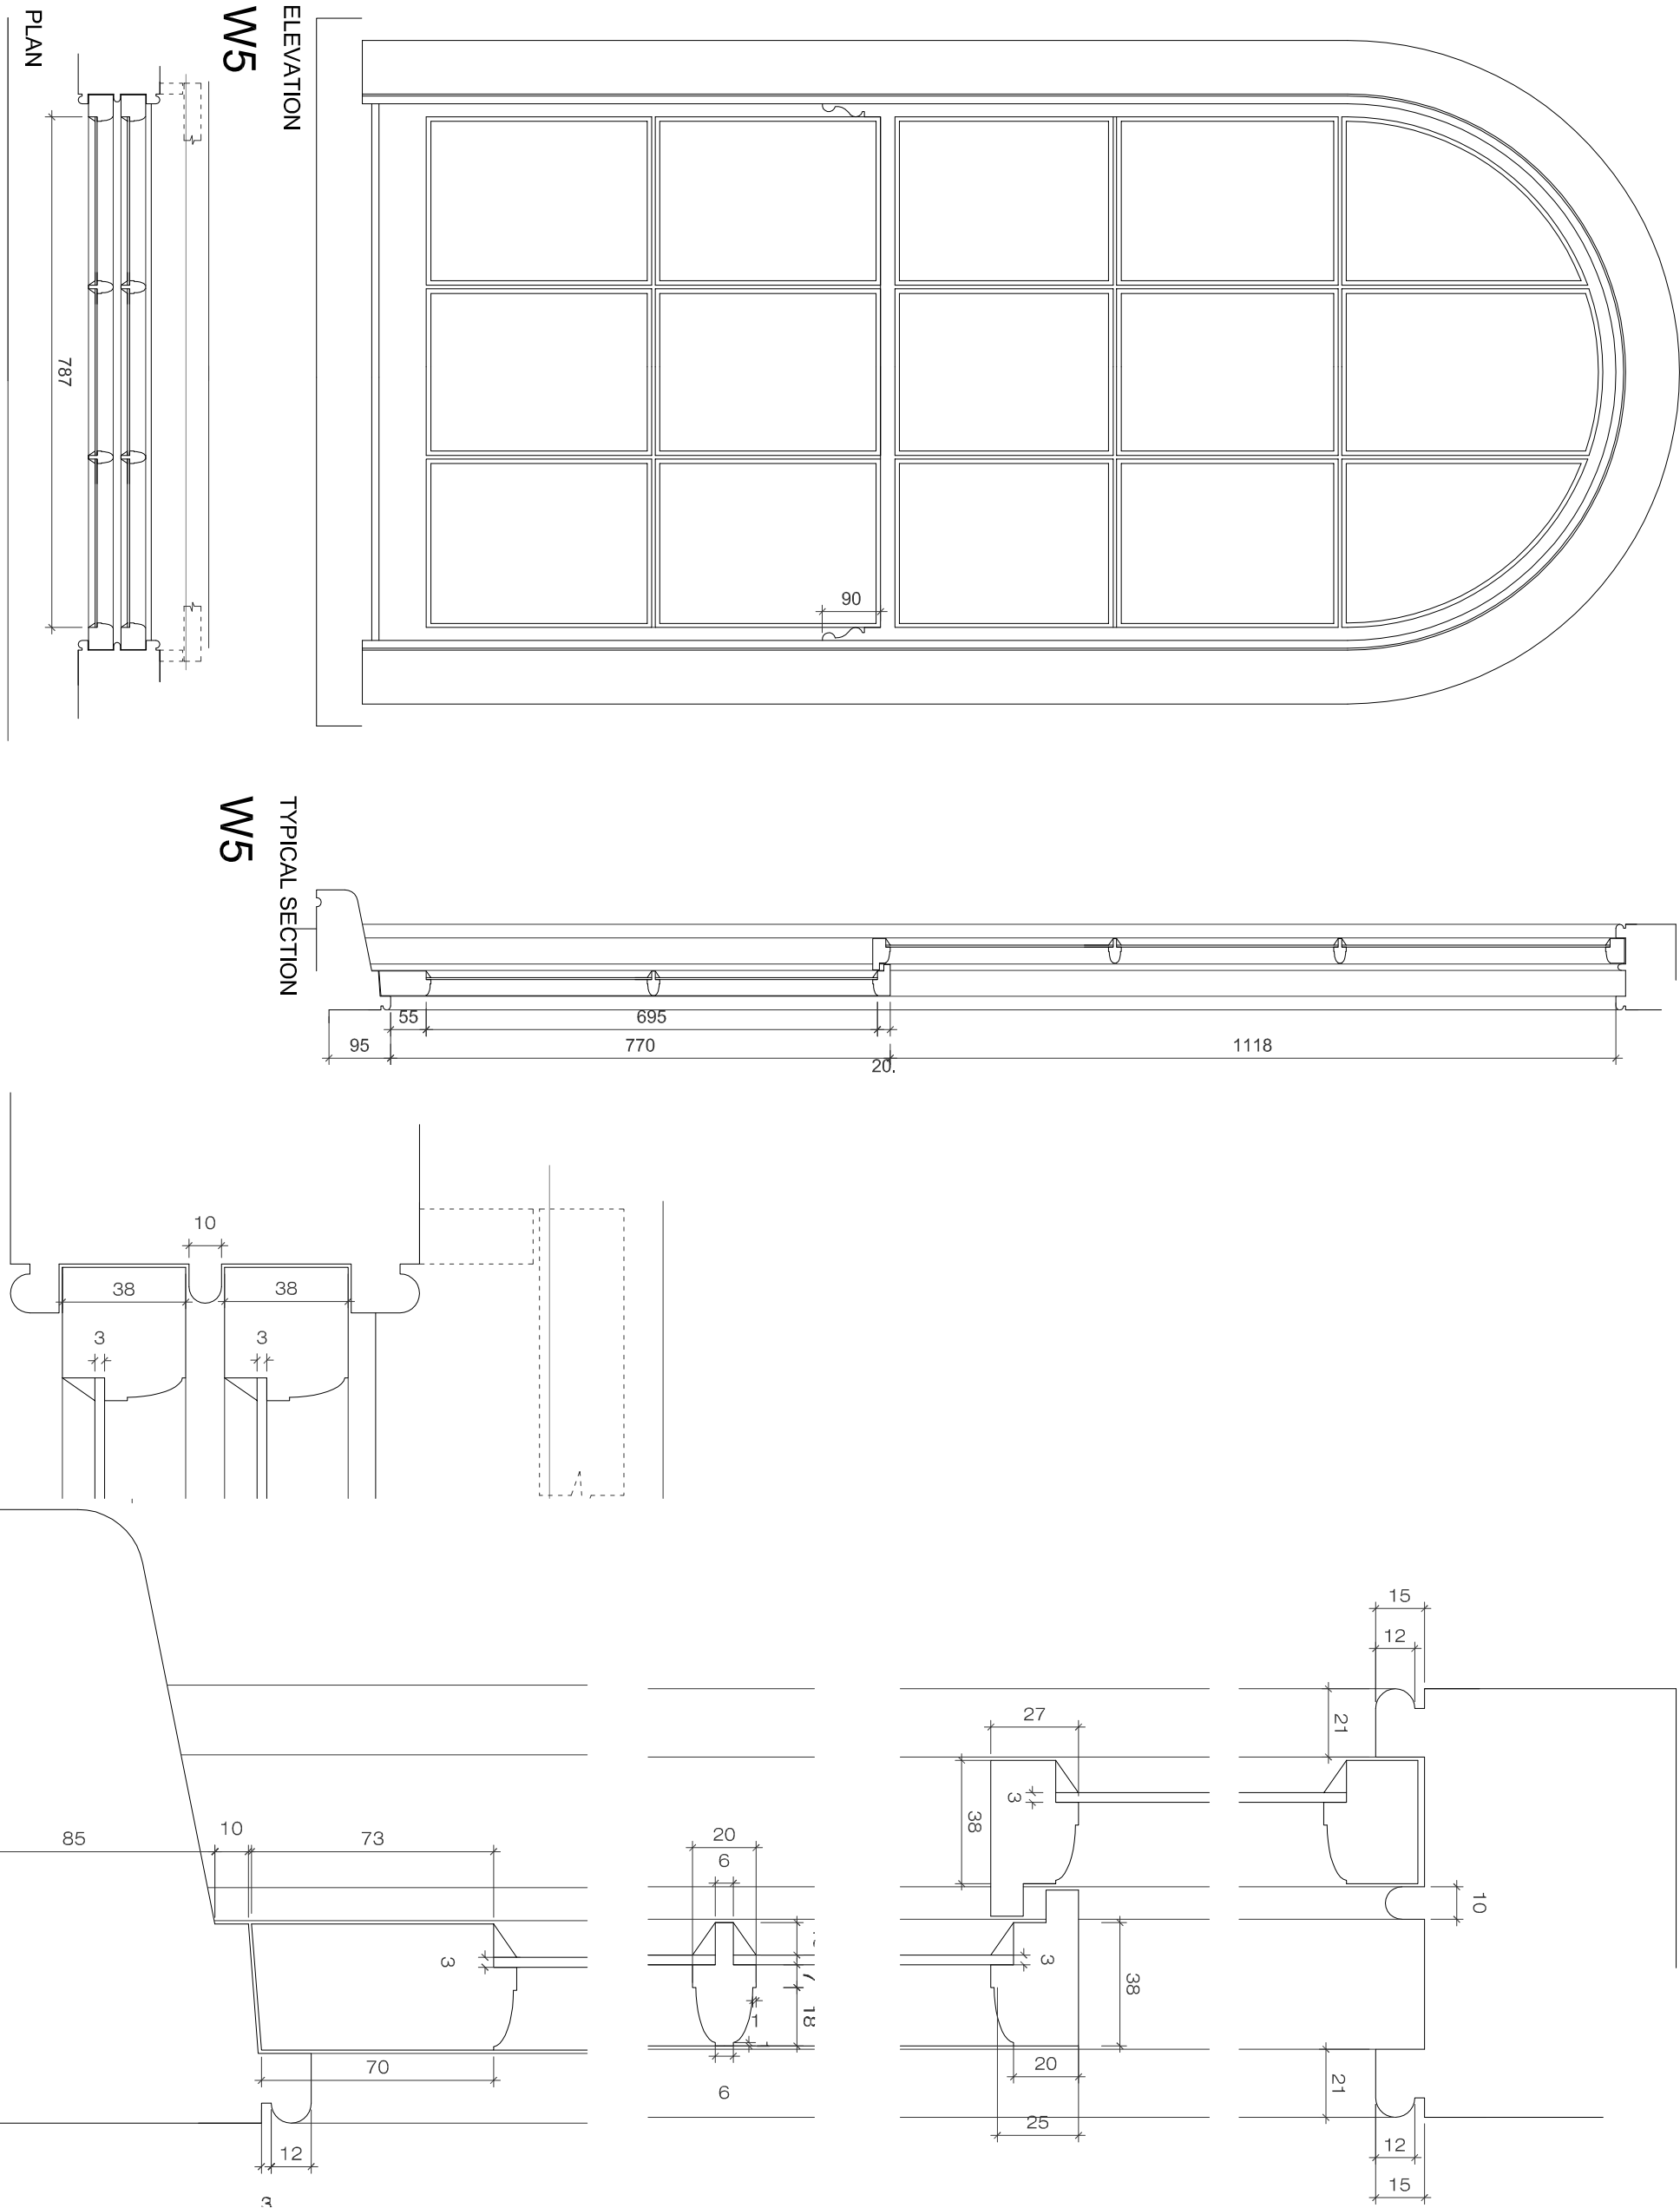


NOTES:
This drawing has been produced solely for PLANNING DESIGN.
Do not Scale from this Drawing except for planning purposes.
This drawing is the copyright of MF Designs Ltd.

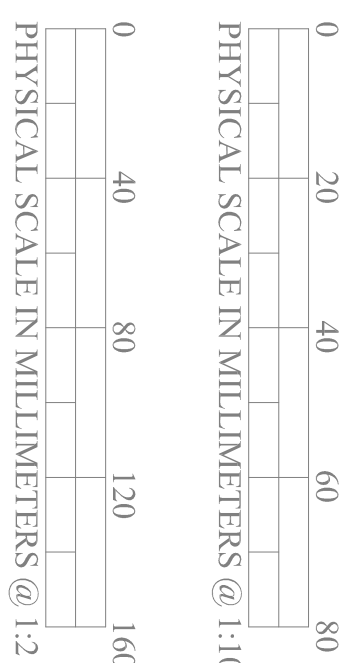


EXISTING - W5
PLANS, ELEVATIONS & TYPICAL SECTION - 1:10

SECTIONAL DETAILS - 1:2

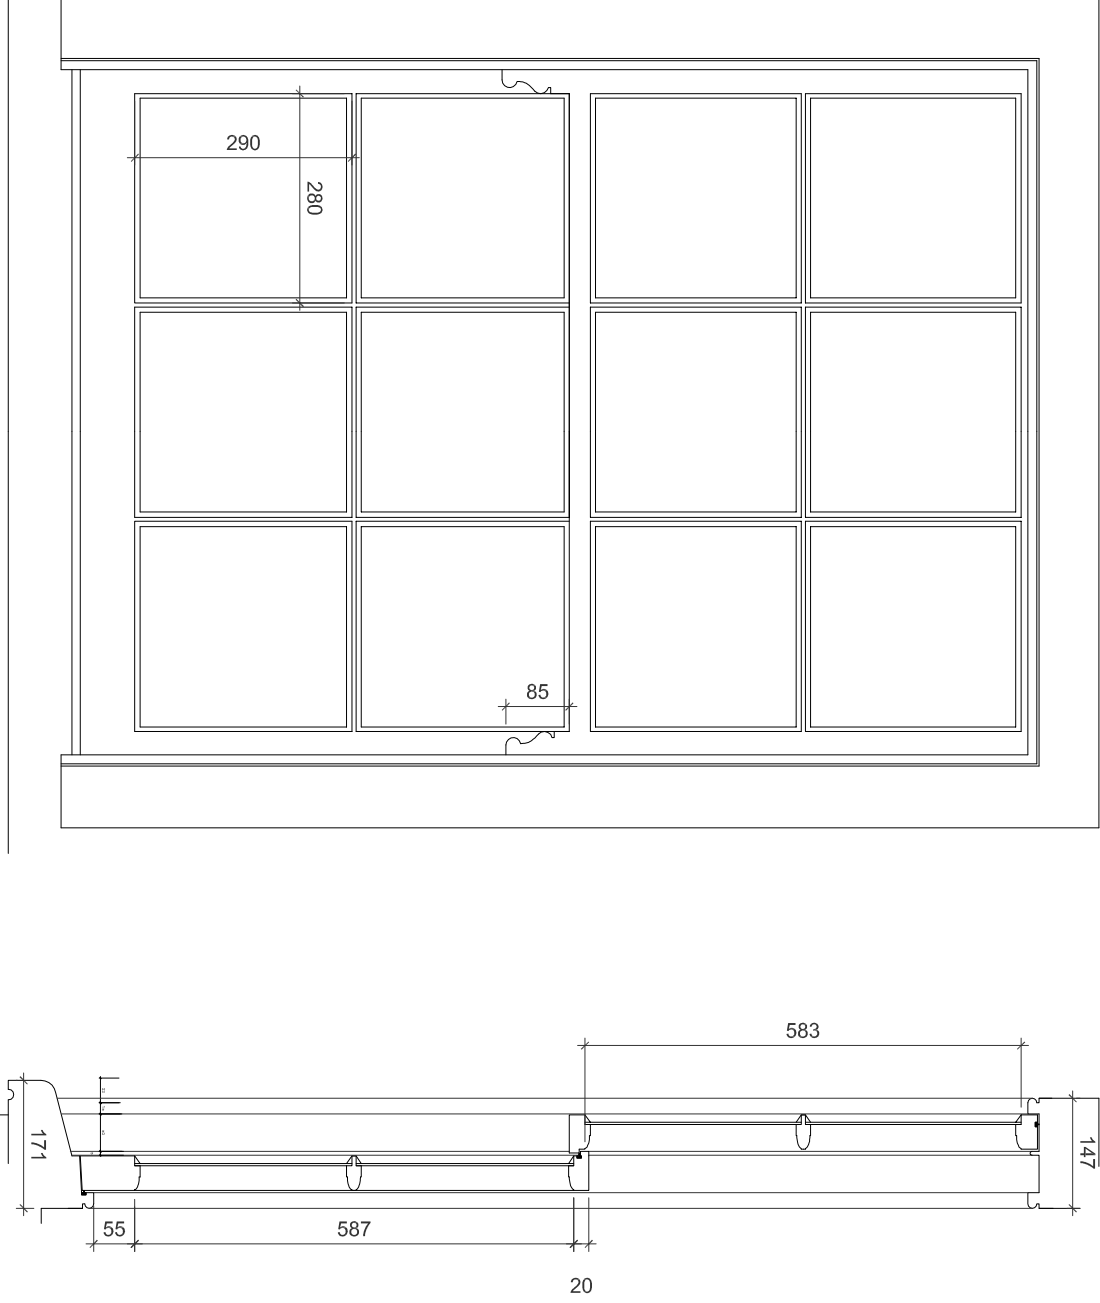


EXISTING - W6
PLANS, ELEVATIONS & TYPICAL SECTION - 1:10

SECTIONAL DETAILS - 1:2

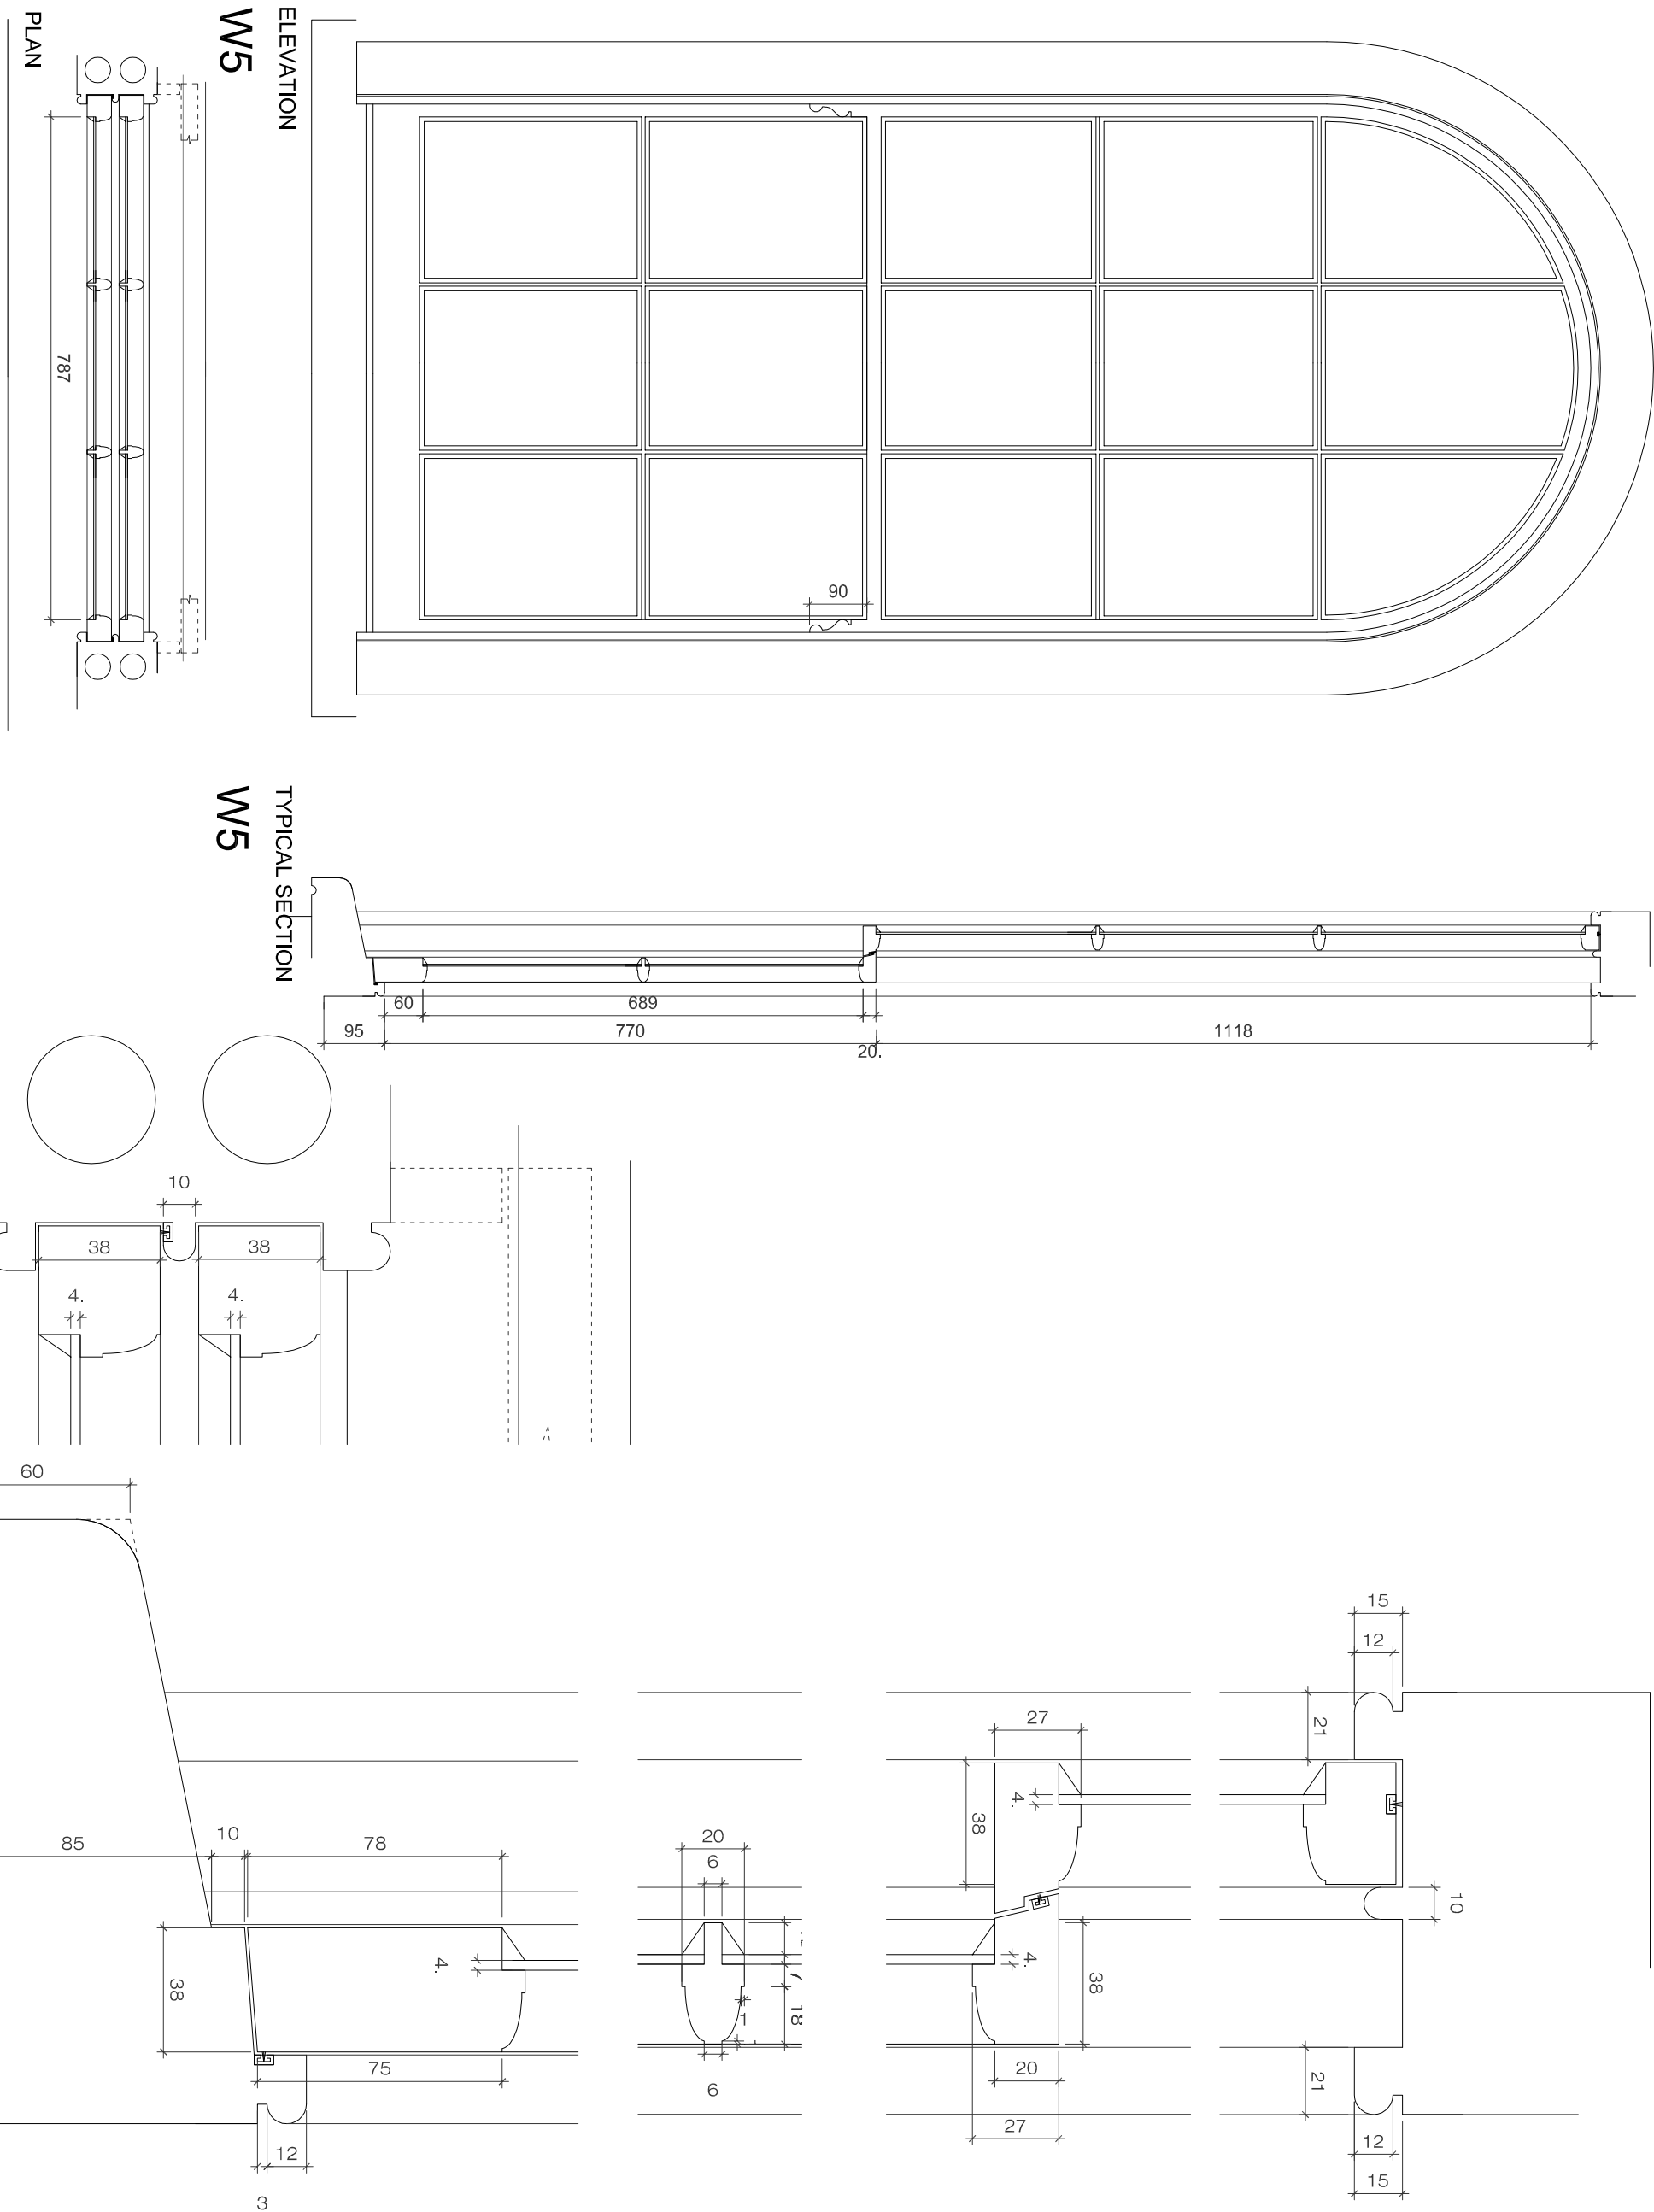

PROPOSED - W5
PLANS, ELEVATIONS & TYPICAL SECTION - 1:10

SECTIONAL DETAILS - 1:2

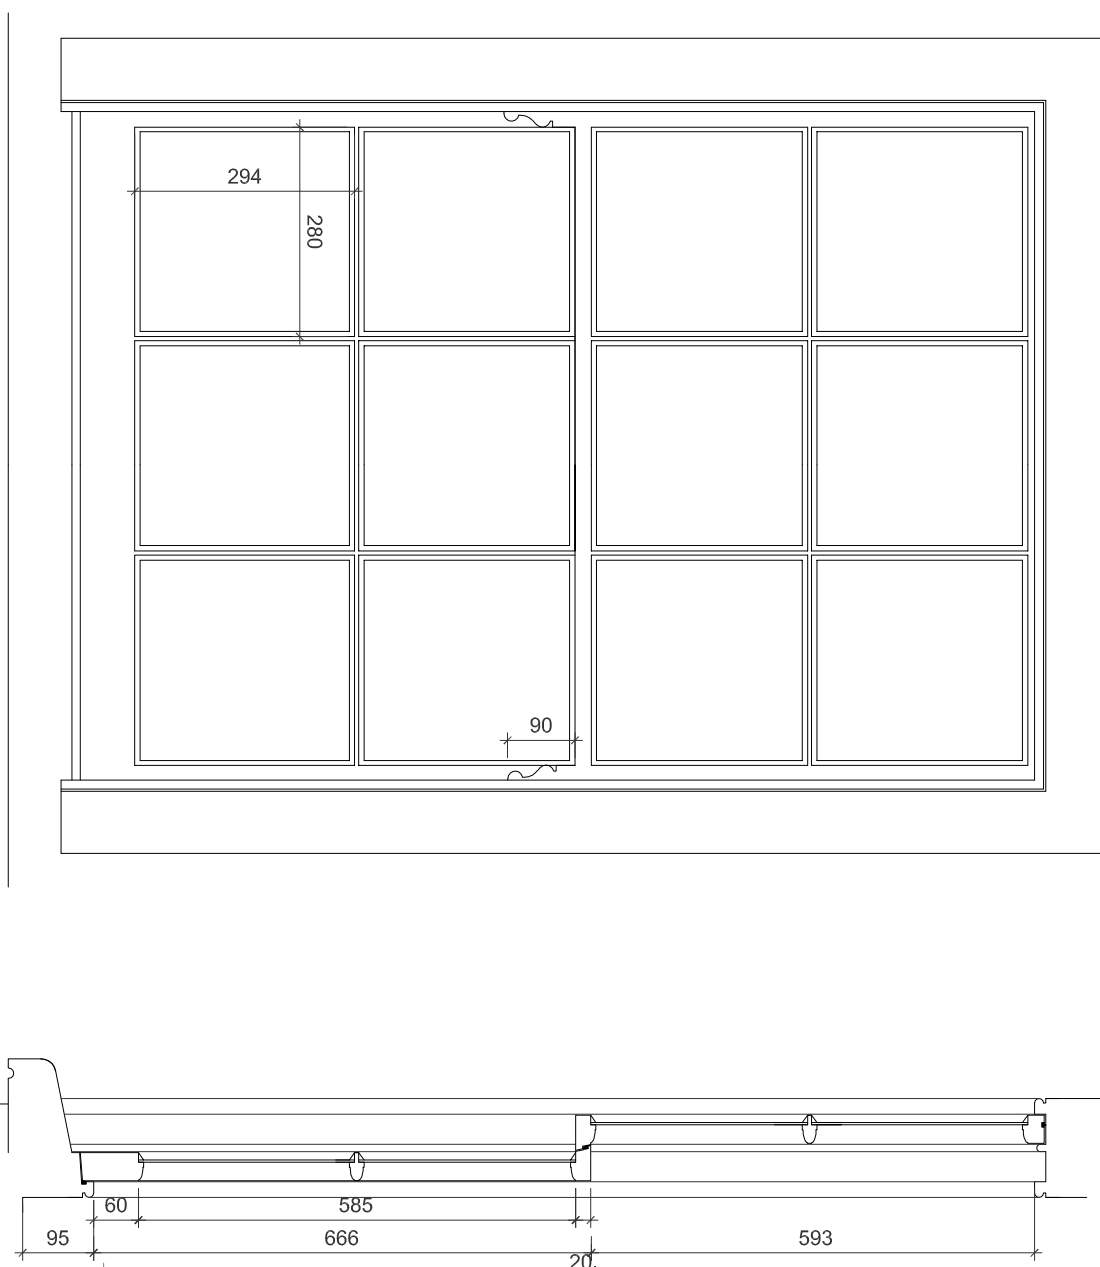

PROPOSED - W6
PLANS, ELEVATIONS & TYPICAL SECTION - 1:10

SECTIONAL DETAILS - 1:2

mf designs ltd

Chartered Architects

52 King Street • Emsworth • PO10 1JZ
Director: Martin Frew BA • Co-Registration No: 607739

01243 377766
a.arch@mfdesigns.co.uk

PROJECT

REPLACEMENT FENESTRATION
THE HUT, KING STREET
EMSWORTH

DRAWING TITLE

PROPOSED & EXISTING
WINDOWS W5 & W6

DRAWING SCALE	SHEET SIZE	DATE	JOB NO.
1:10 / 1:2	A1	20.06.2014	3076

DRAWING NUMBER

3076_P_13