


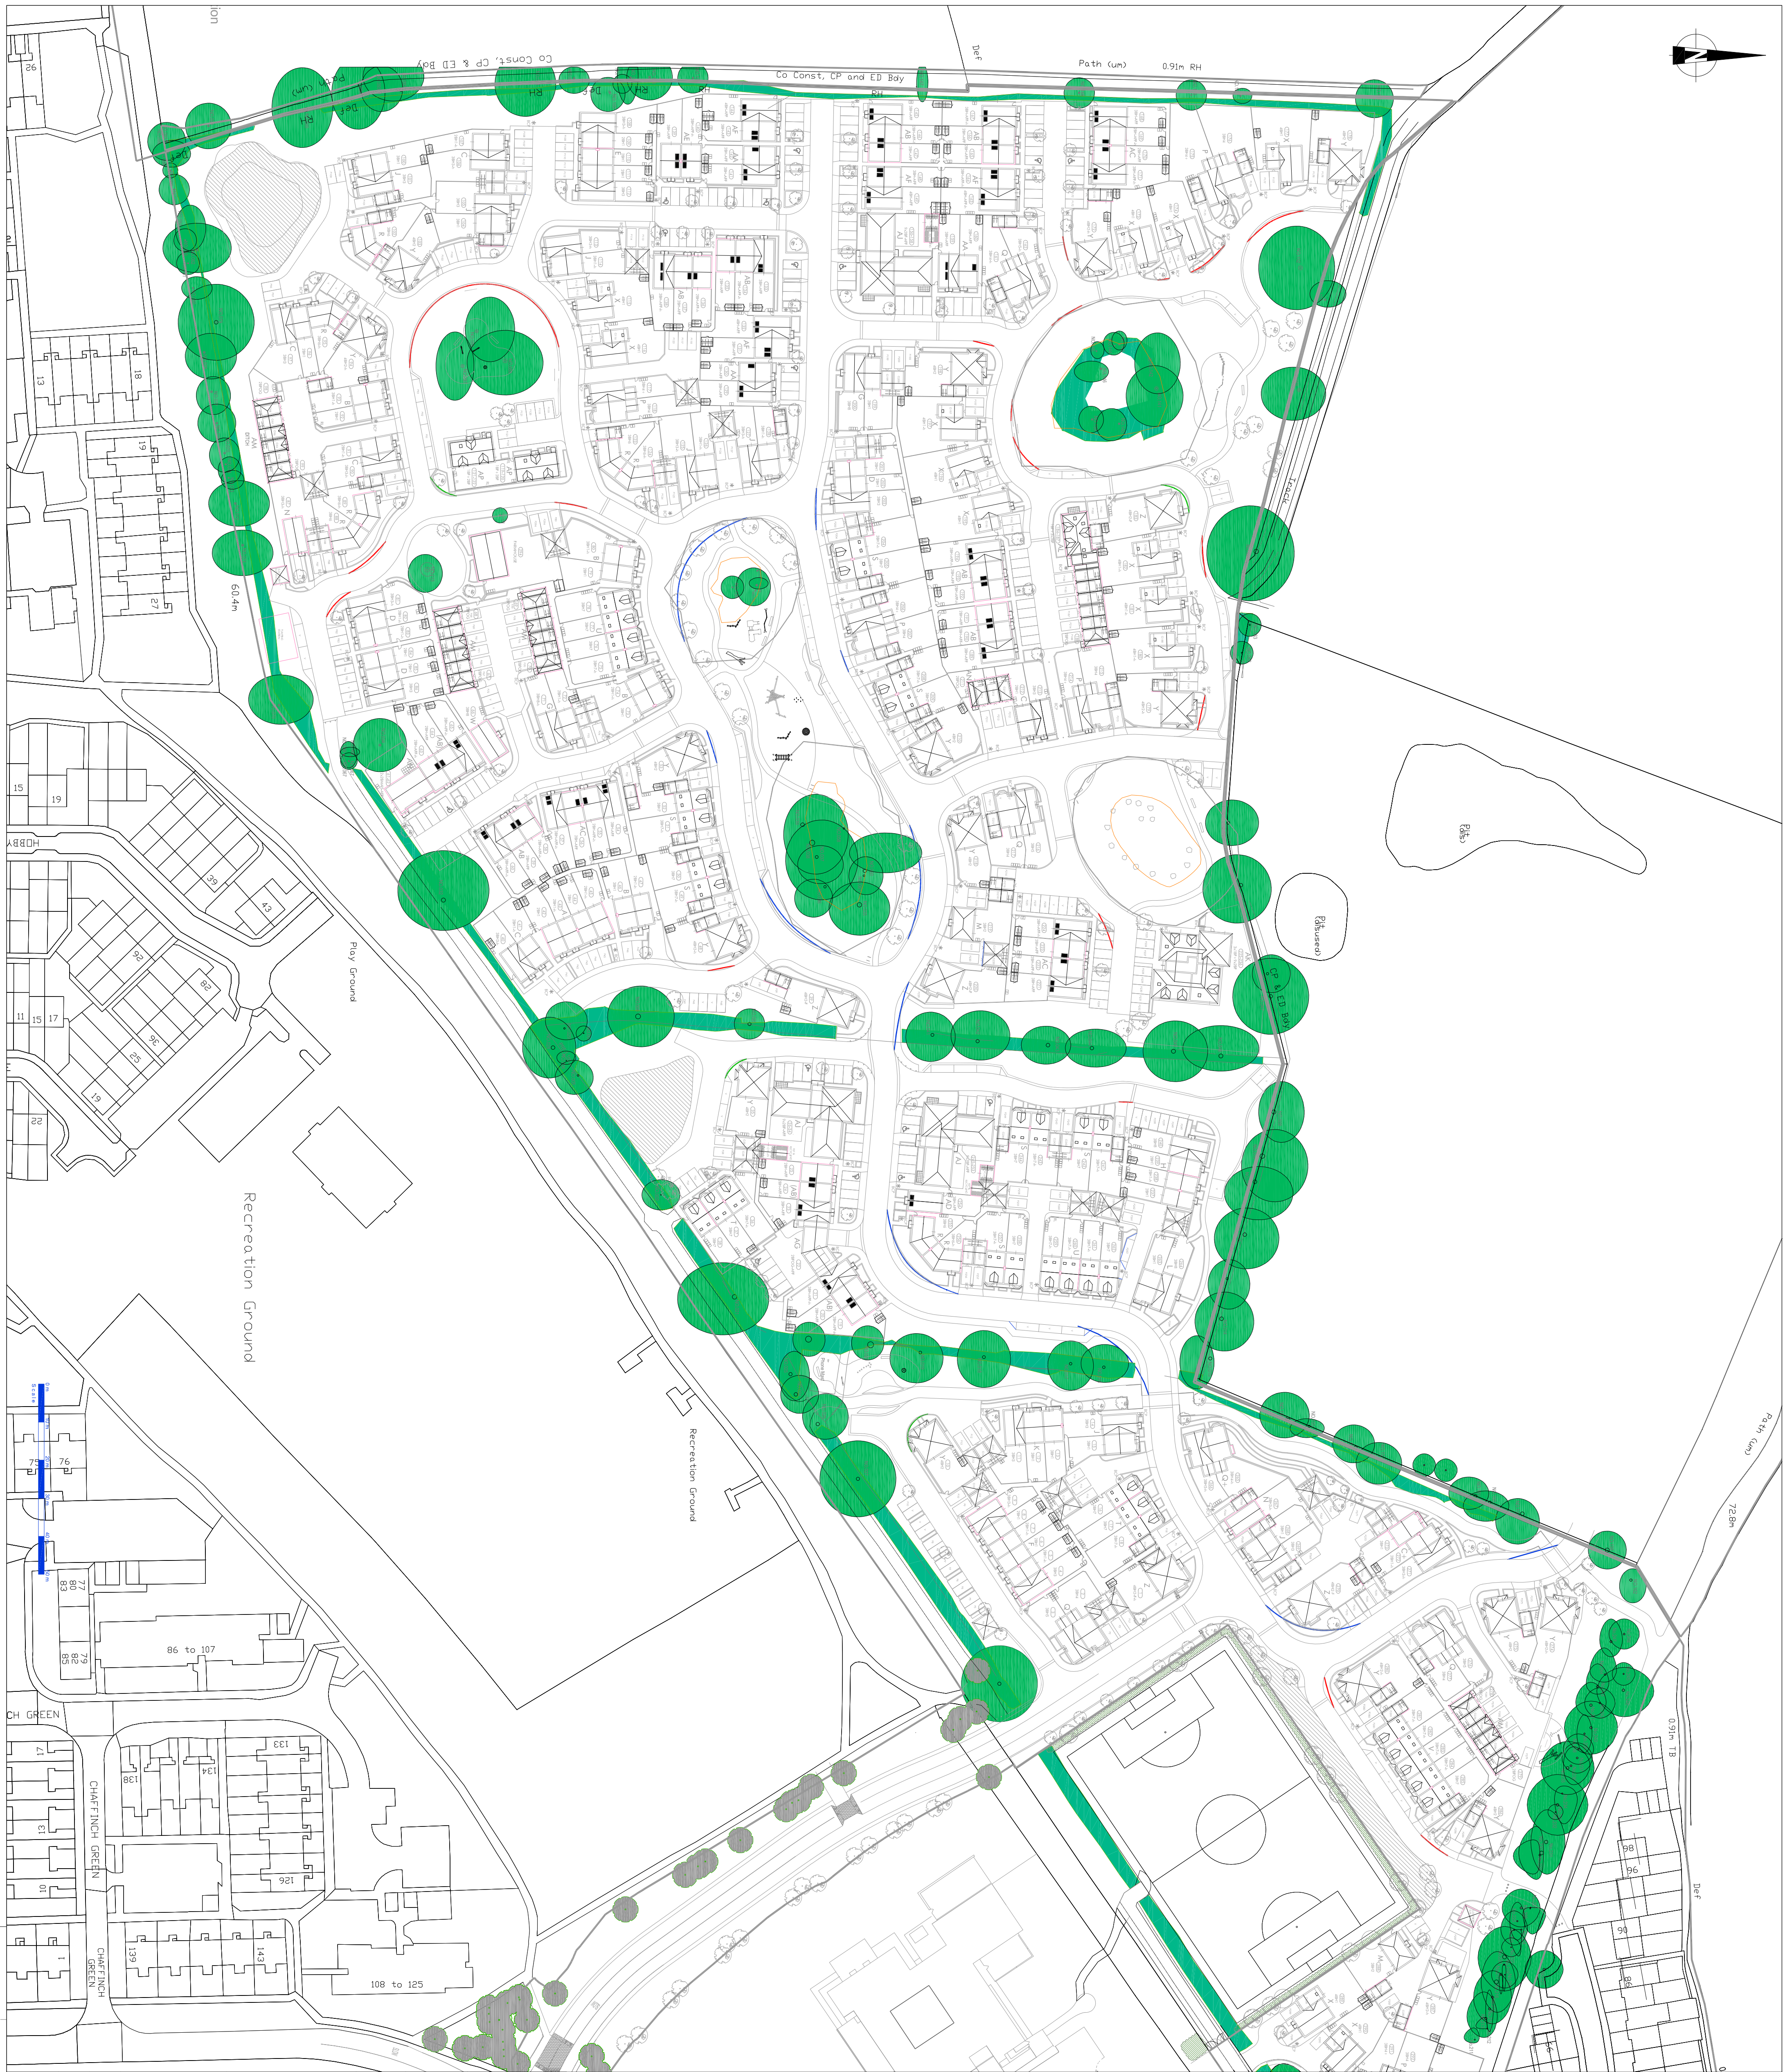

- Key:**
- 25m Forward Visibility - Manual for Streets, 20mph
 - 17m Forward Visibility - Manual for Streets, 15mph
 - 11m Forward Visibility - Manual for Streets, 10mph

Mark, Revision

SCALING NOTE: Do not scale from this drawing. If in doubt, ask.

UTILITIES NOTE: The position of any existing public or private sewers, utility services, plant or apparatus shown on this drawing is believed to be correct, but no warranty to this is expressed or implied. Other such plant or apparatus may also be present but not shown. The Contractor is therefore advised to undertake its own investigation where the presence of any existing services, services plant or apparatus may affect its operations.

Drawing Issue Status

FOR INFORMATION

**WOODCROFT FARM
WATERLOOVILLE
FORWARD VISIBILITY REQUIREMENTS**

Client

granger

peterbrett

Offices throughout the UK
continental Europe, Africa and Asia
www.peterbrett.com
© Peter Brett Associates LLP
Tel: 0118 950 0761 Fax: 0118 959 7488