

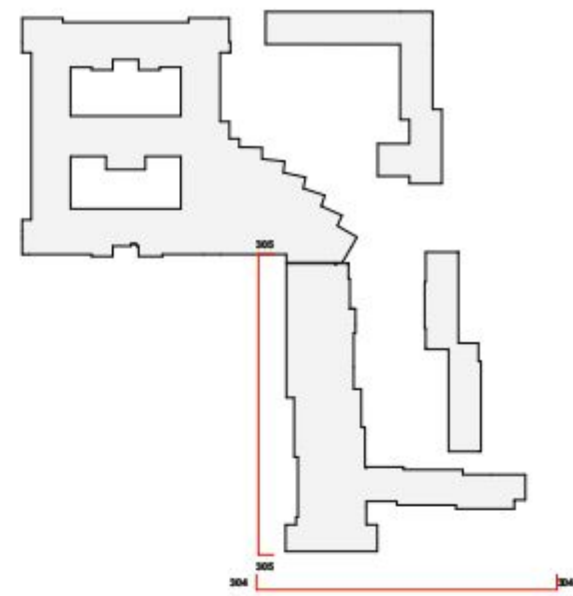


SUPERSEDED

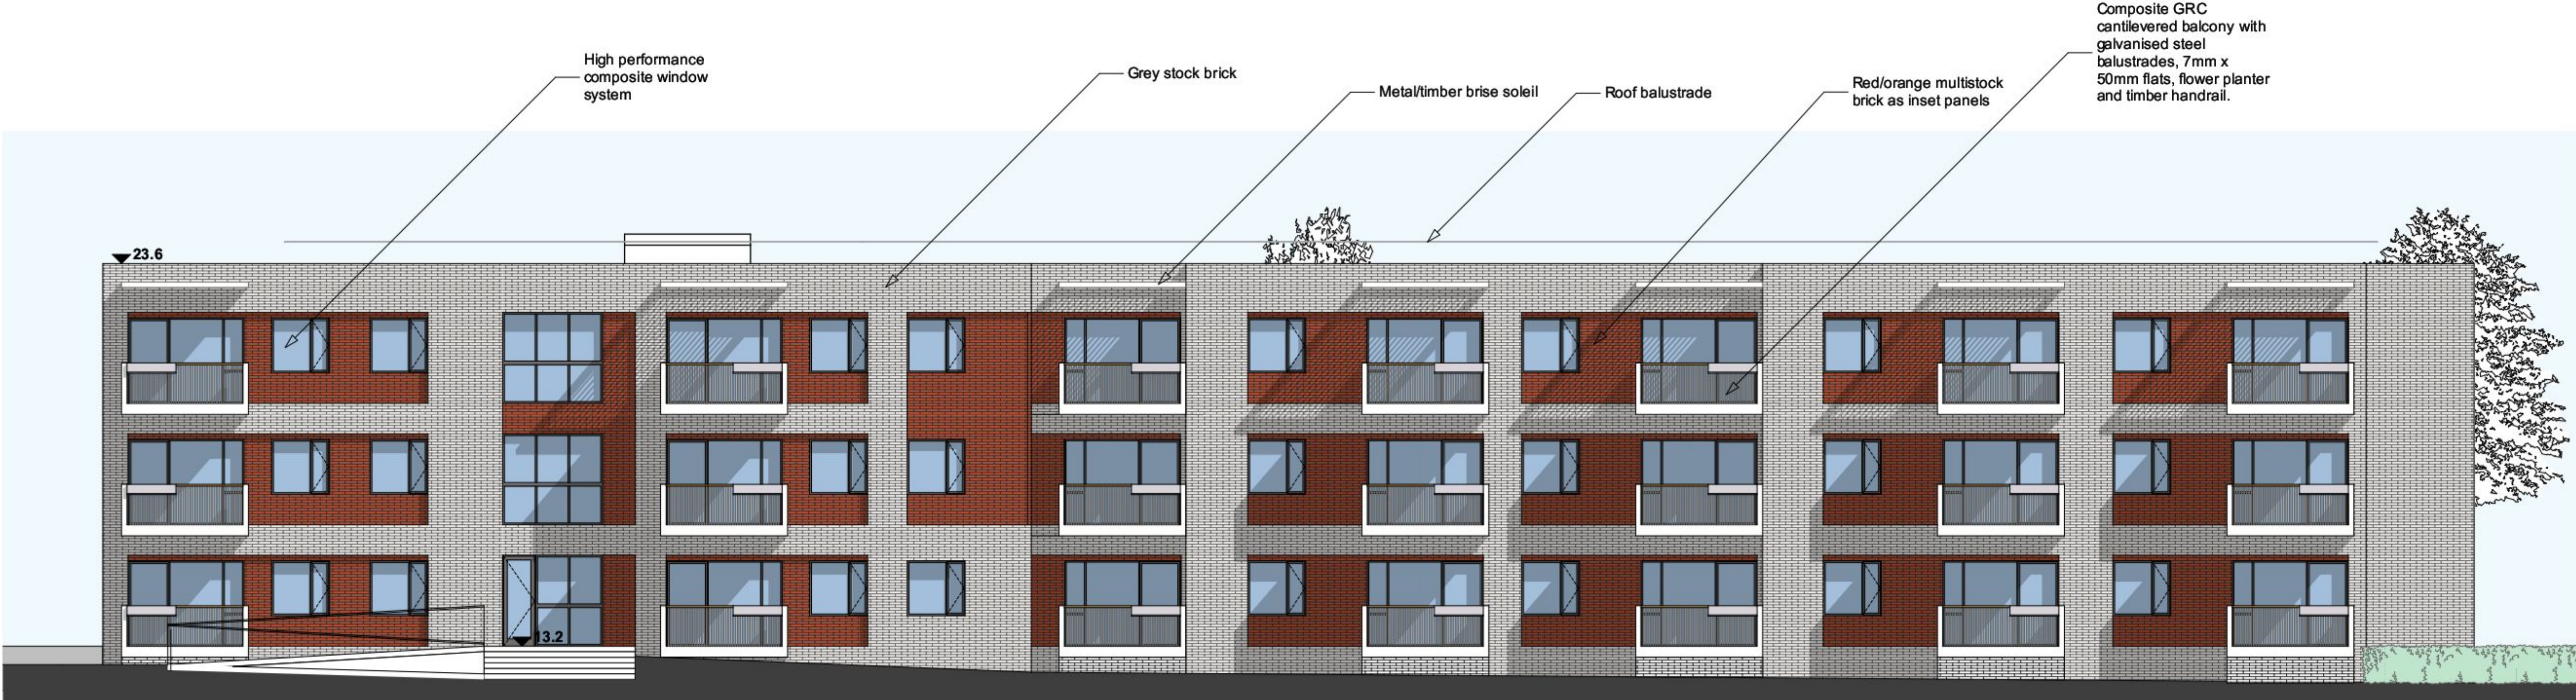

© Penoyre & Prasad LLP
Do not scale from this drawing.
Dimensions are to be verified on site prior to construction.
Ordnance Survey Data reproduced by permission of Ordnance Survey®, on behalf of Her Majesty's Stationary Office. © Crown Copyright. All rights reserved.

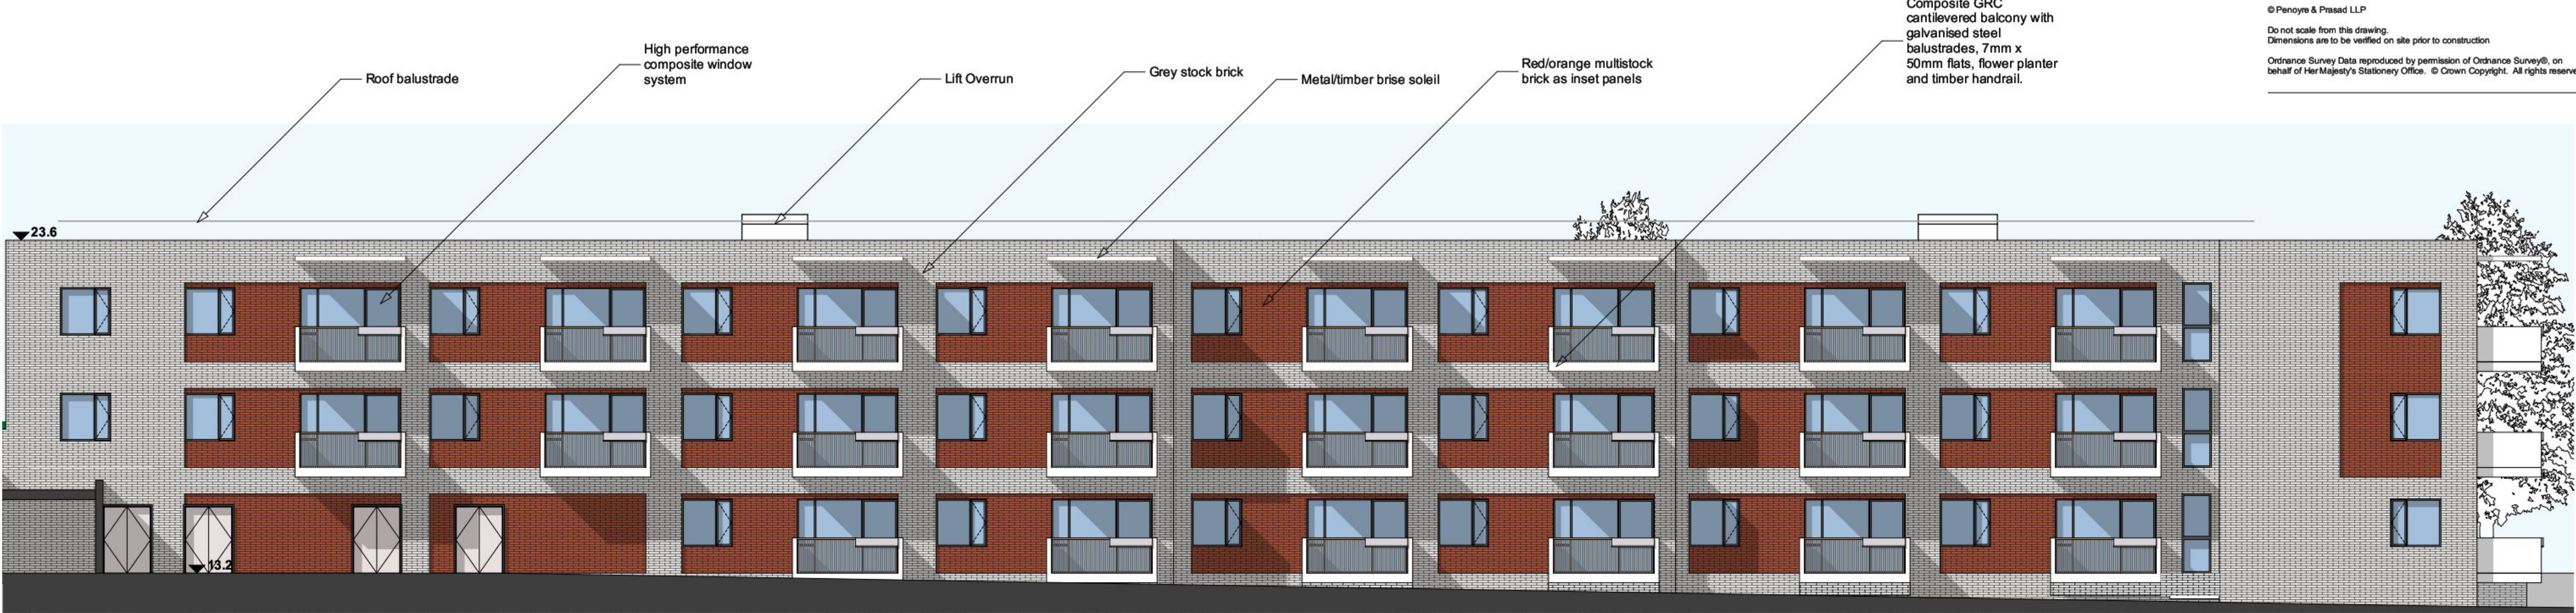

B	11/03/15	VW/RS	Planning
A	05/03/15	VW/RS	Information
Rev	Date	Prep/Check	Description

Penoyre & Prasad



28-42 Banner Street
London EC1Y 8QE
020 7250 3477
penoyreprasad.com

Client
Hampshire LivingSpace

Project
Oak Park Health & Wellbeing Campus

Drawing Title
Extracare Elevations 2

Drawing Status	Scale
Planning	1:100 @ A1 / 1:200 @ A3
Date	05.03.2015
Drawing Number	Revision

598-PL-302

B