


SUPERSEDED

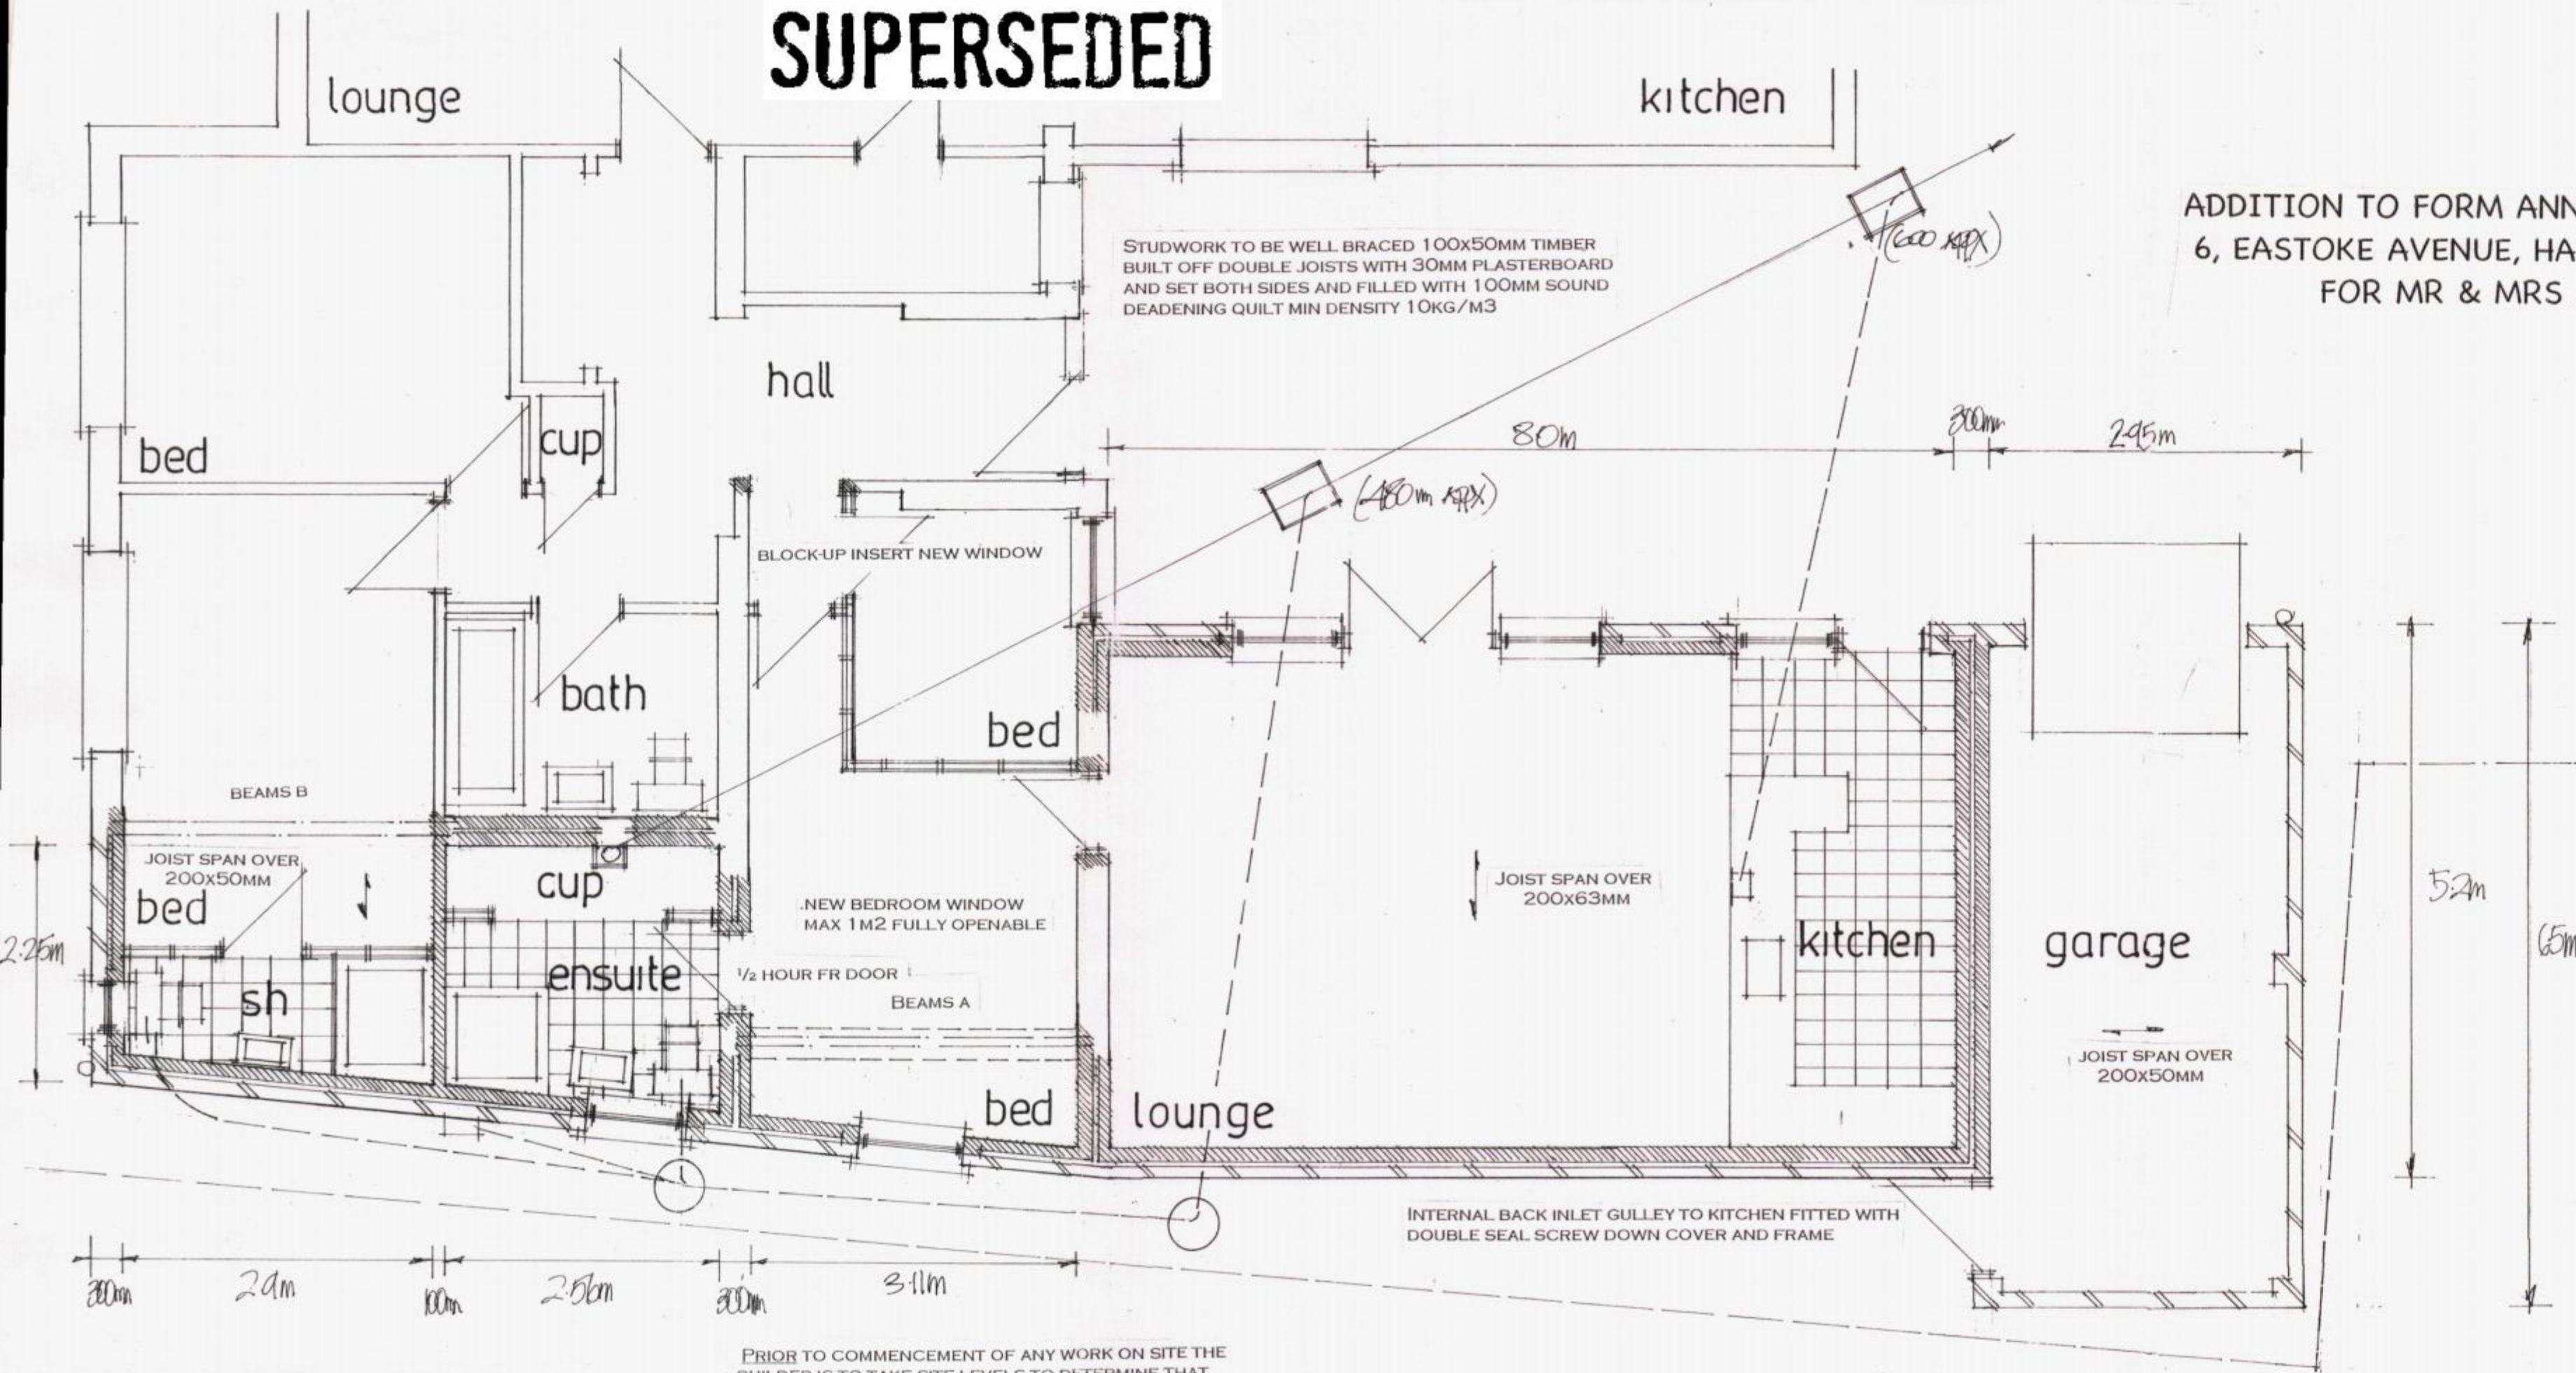

ADDITION TO FORM ANNEXE ACCOMMODATION
6, EASTOKE AVENUE, HAYLING ISLAND, HANTS.
FOR MR & MRS A. WATKINS

ELECTRICAL INSTALLATION BY APPROVED
CERTIFICATED ELECTRICIAN TO COMPLY
APPROVED DOCUMENT P.
CERTIFICATE TO BE ISSUED ON COMPLETION
BY COMPETENT APPROVED CERTIFICATED
USE ENERGY EFFICIENT LIGHT BULBS AND

HAVANT BOROUGH
COUNCIL
24 NOV 2014
RECEIVED

PROPOSED LAYOUT

FIT NEW RADIATORS WITH TRV VALVES

PROVIDE SMOKE DETECTORS MAINS OPERATED
INTERLINKED WITH BATTERY BACKUP.

PETER J. WALKER MRICS
CHARTERED SURVEYOR
182 SEAFRONT, HAYLING ISLAND
PO11 9 AN

TEL: 02392467571

NOTE CHECK ALL MEASUREMENTS ON SITE PRIOR TO
THE COMMENCEMENT OF WORK.

date nov 2014
scale 1:50

FIT HALF HOUR FIRE RESISTING SELF CLOSING DOOR TO
NEW ENSUITE

PRIOR TO COMMENCEMENT OF ANY WORK ON SITE THE
BUILDER IS TO TAKE SITE LEVELS TO DETERMINE THAT
THERE IS ADEQUATE FALL FOR THE NEW DRAINS IF
REQUIRED A PUMP SYSTEM IS TO BE INSTALLED AND
AGREED WITH LA BUILDING CONTROL PRIOR.

NOTE THE OWNER/BUILDER IS TO OBTAIN A PARTY
WALL AGREEMENT IN WRITING PRIOR TO THE
COMMENCEMENT OF ANY WORK ON SITE FOR THE
EXCAVATION OF NEW FOUNDATIONS WITHIN 3M OF THE
NEIGHBOUR WALL/PROPERTY