

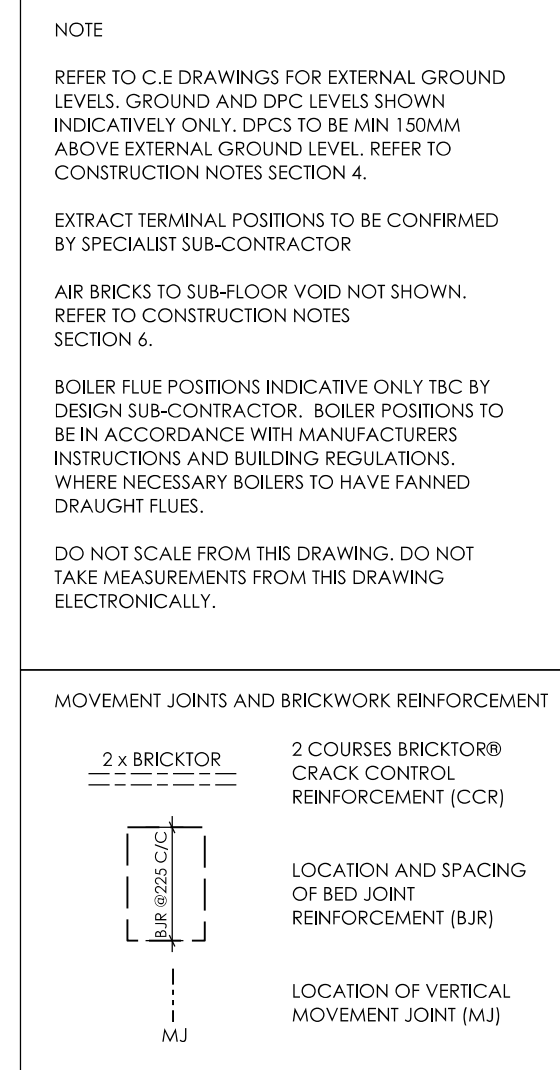


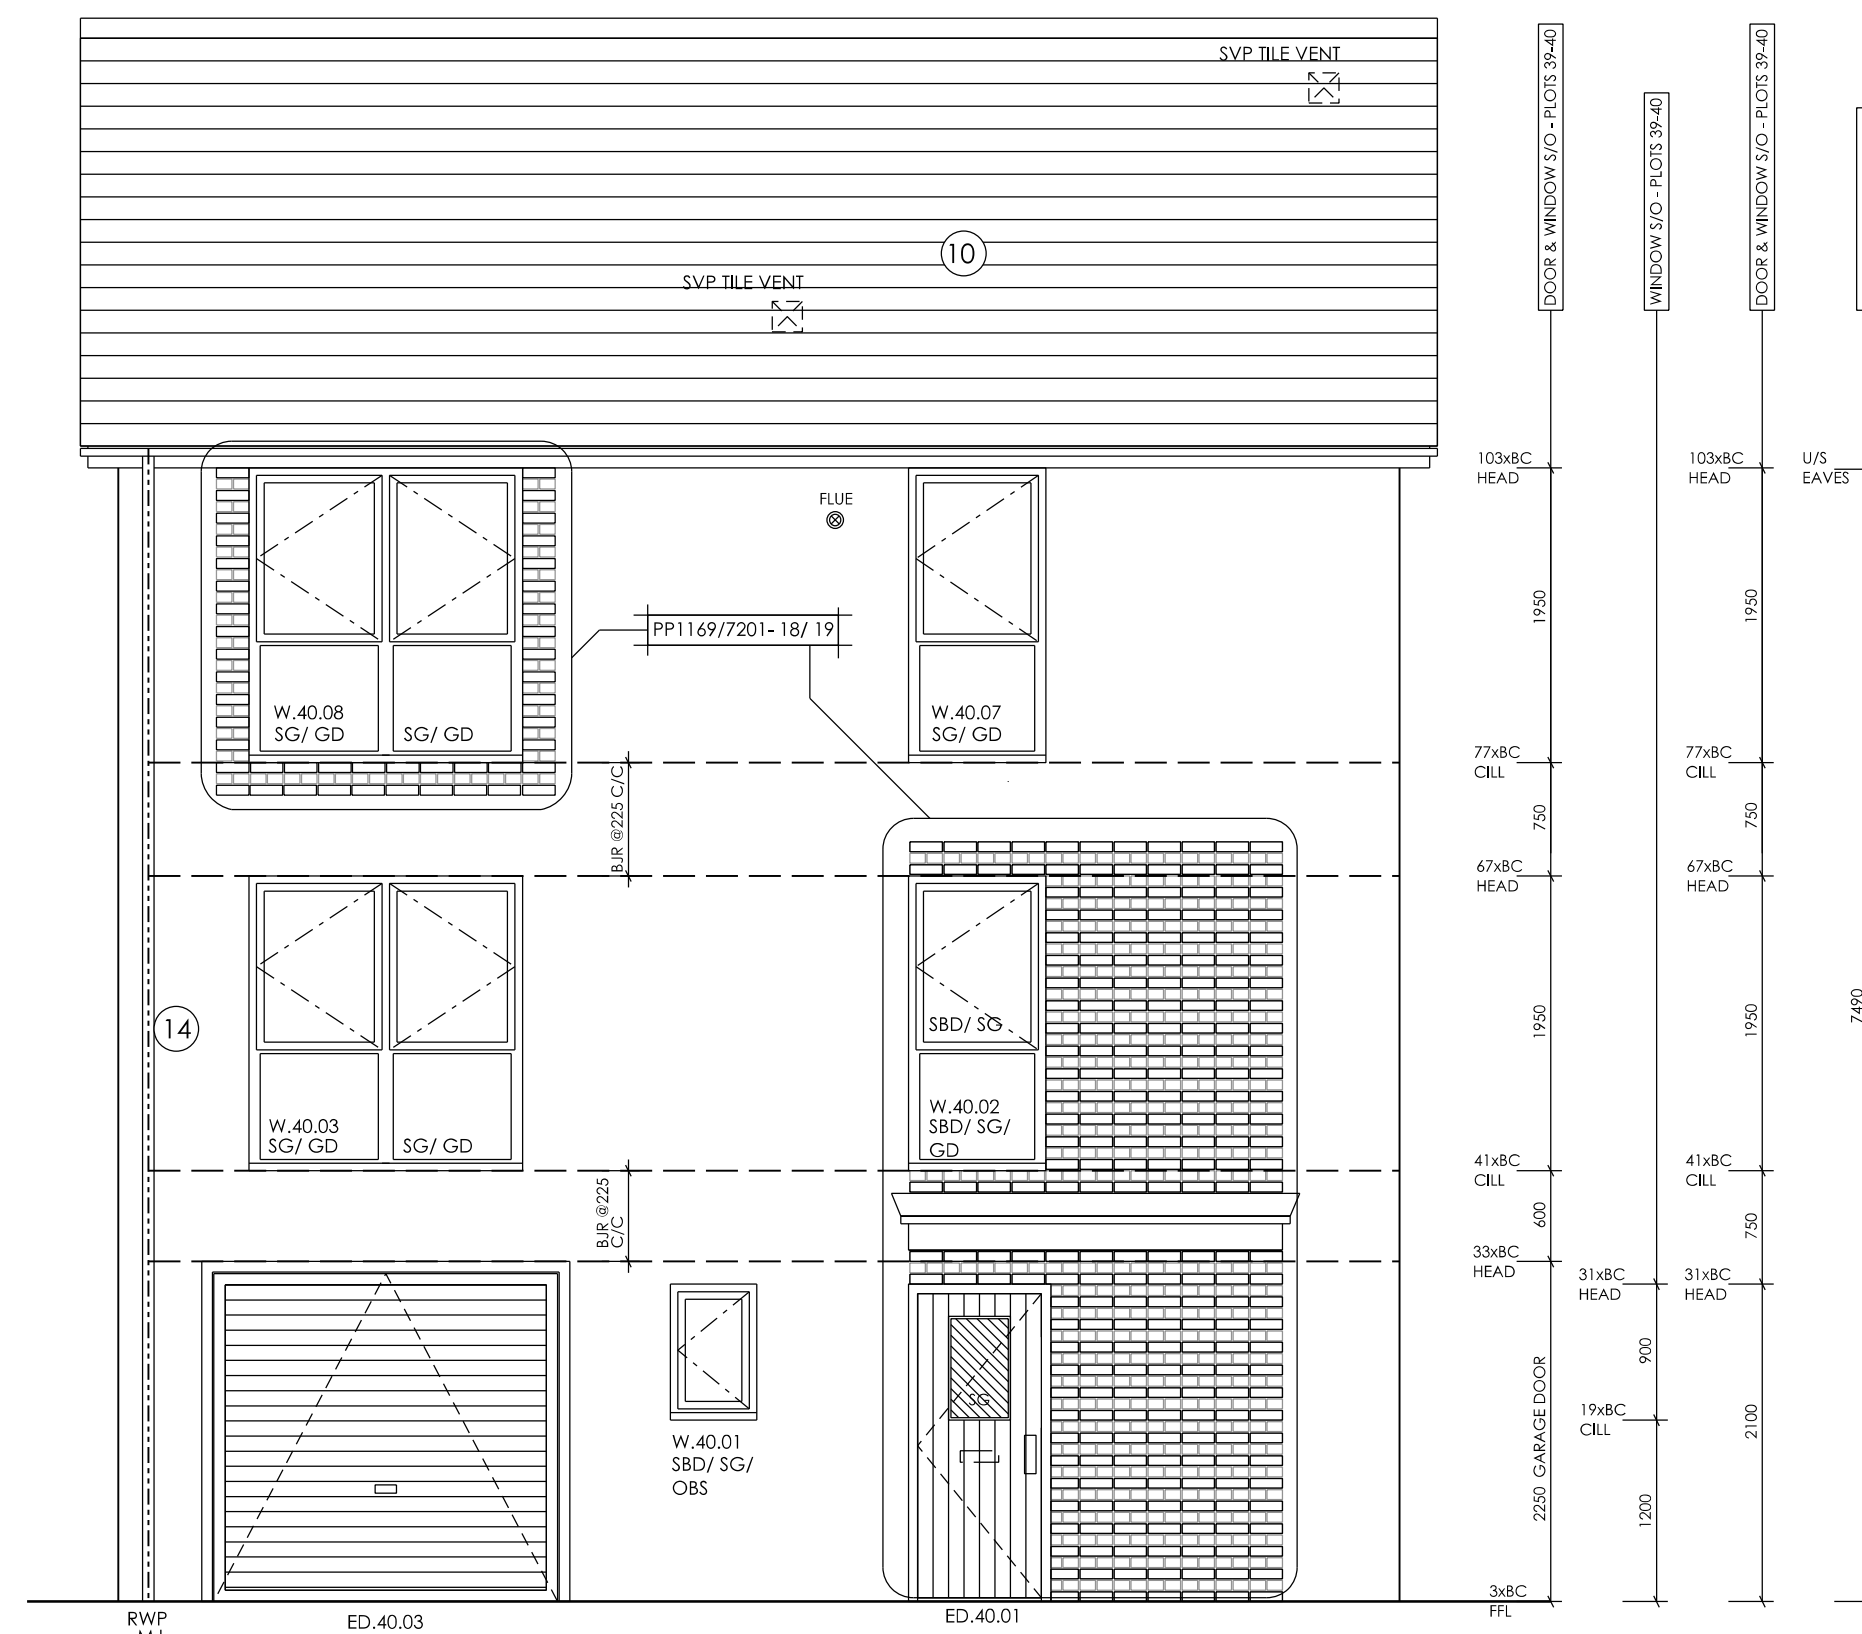

PLOT 40

HOUSE TYPE 8

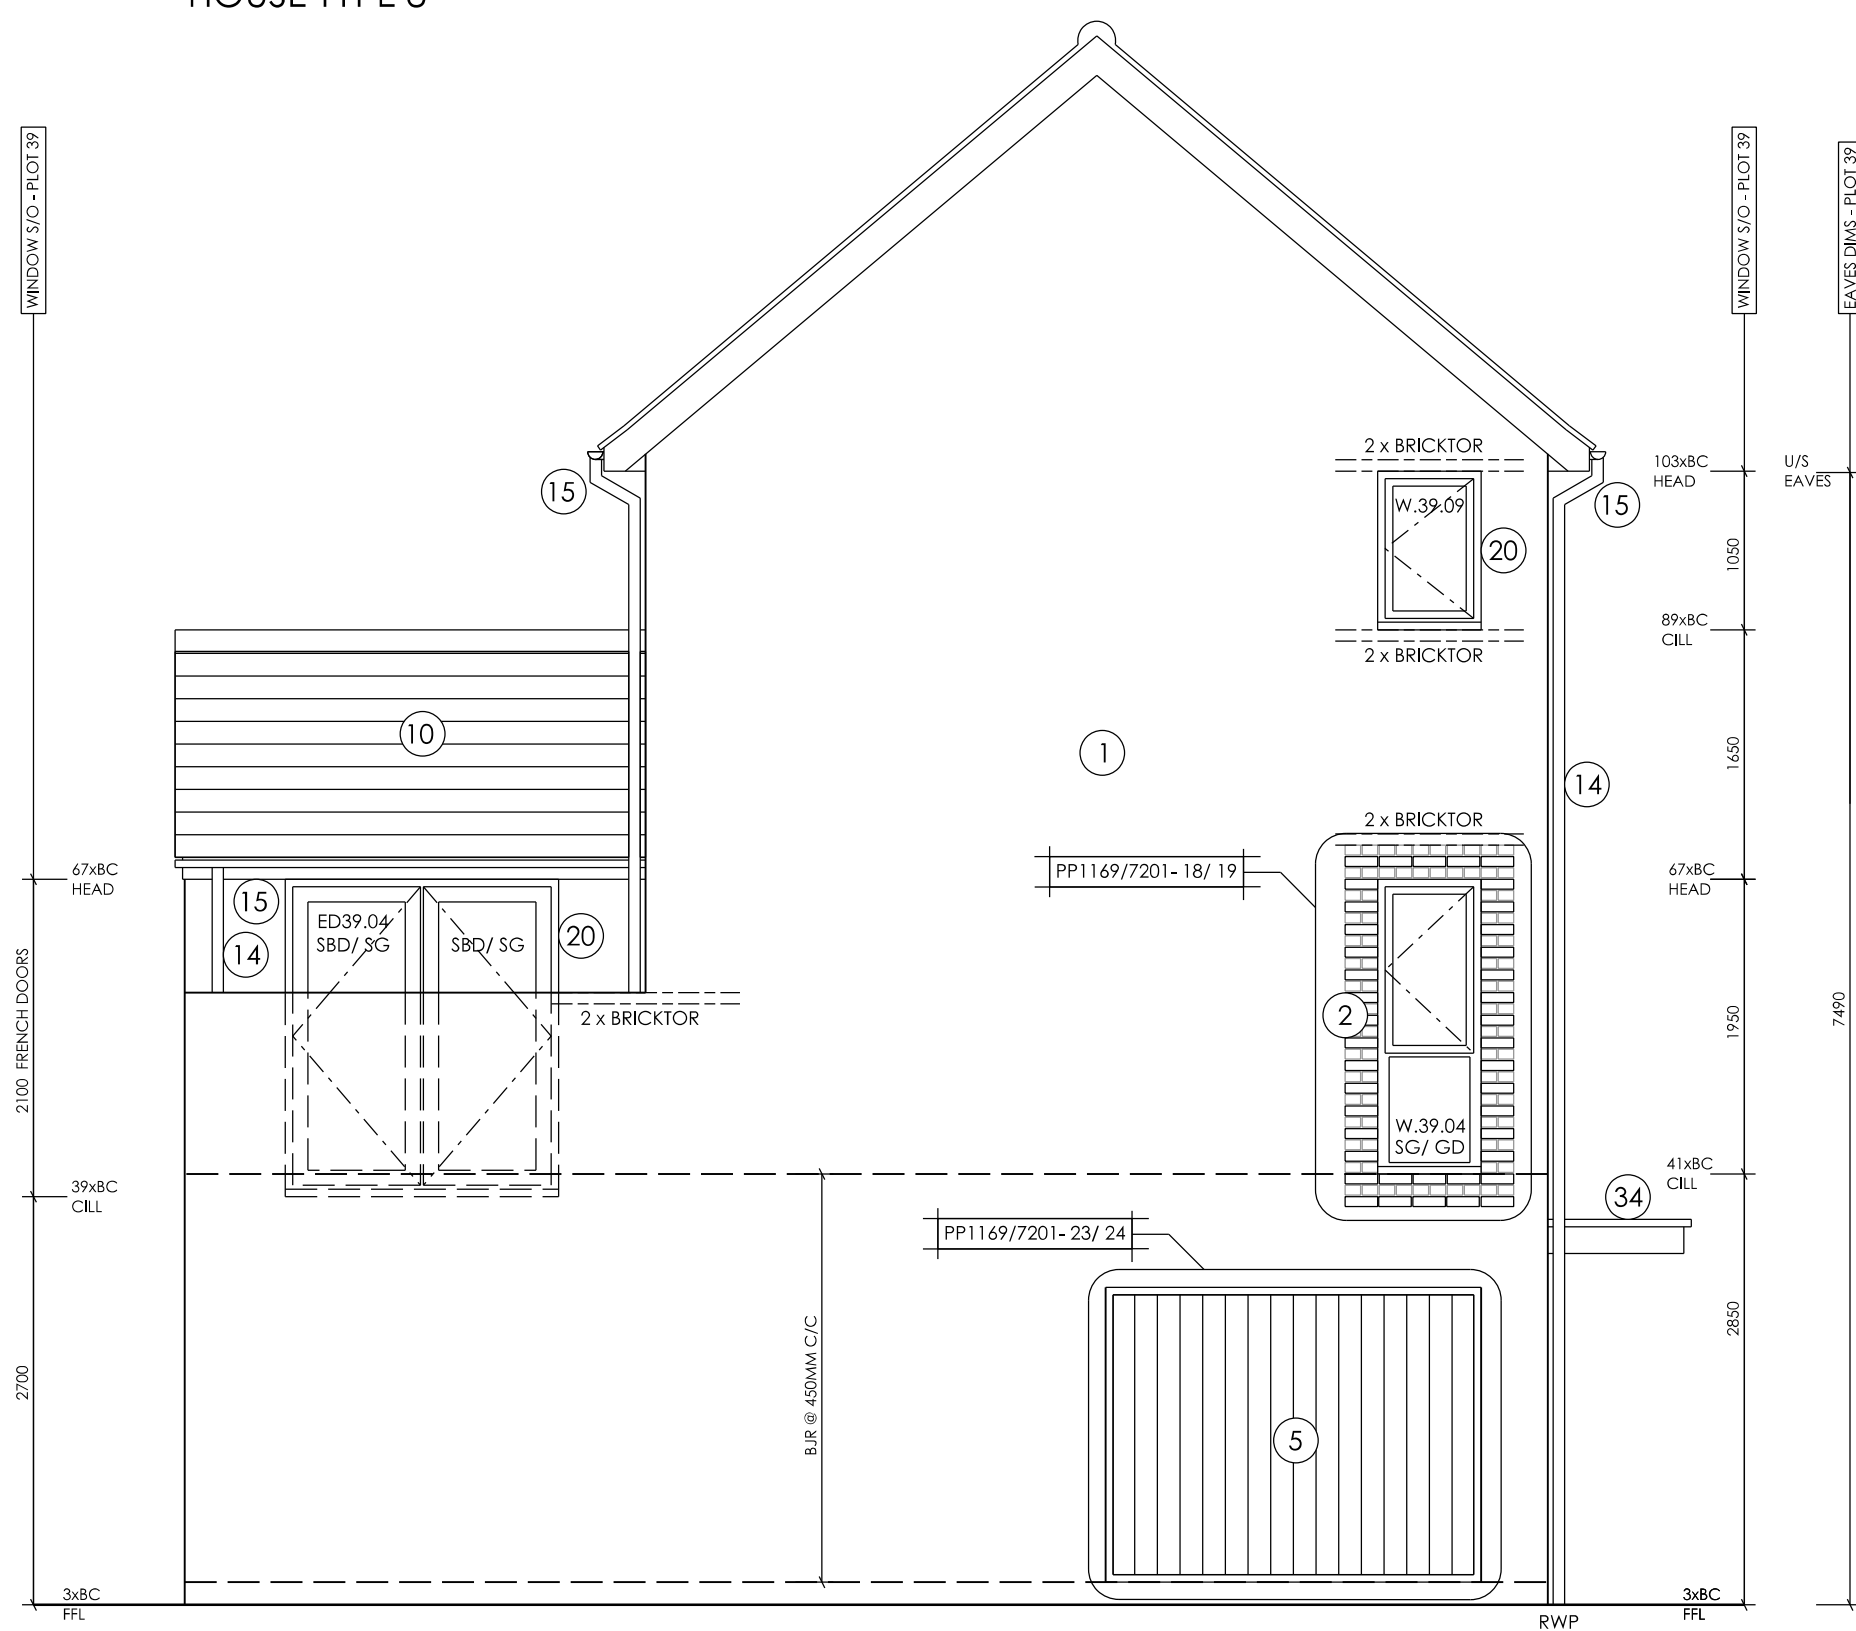

PLOT 39

HOUSE TYPE 8

[illegible]