


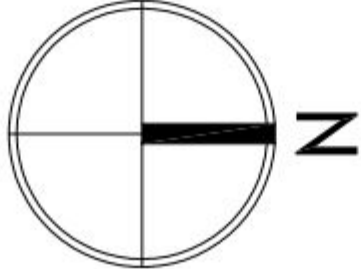

Location Plan 1:2000

**Purbrook Park School,
Park Avenue, Purbrook,
Waterlooville, Hampshire
PO7 5DS**


© Crown Copyright 2013. All rights reserved. Licence numbers 100020449 & L100975
Location Plan 1:2000 @ A1
1:2000
20 0 20 40 60 80 10 120 140 160 180m




Key




Existing - Single and 2 storey school buildings-
GIAs:
Ground Floor- 5138,50m2
First Floor- 1864,18m2
Total- 7002,68m2

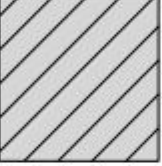


Extent of Listed existing building (retained unaltered).

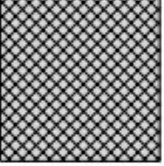

Footprint of buildings demolished or part demolished.
Caretakers Lodge in full/ Block B in part.

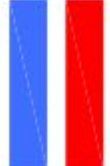


DEVELOPMENT AREA IN RED
SITE AREA IN SAME OWNERSHIP IN BLUE

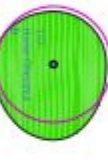

Existing Trees - from Tree Survey data.
CAT "A", "B" and "C"



Existing Trees - from Tree Survey data.
CAT "U" - Recommended for removal.

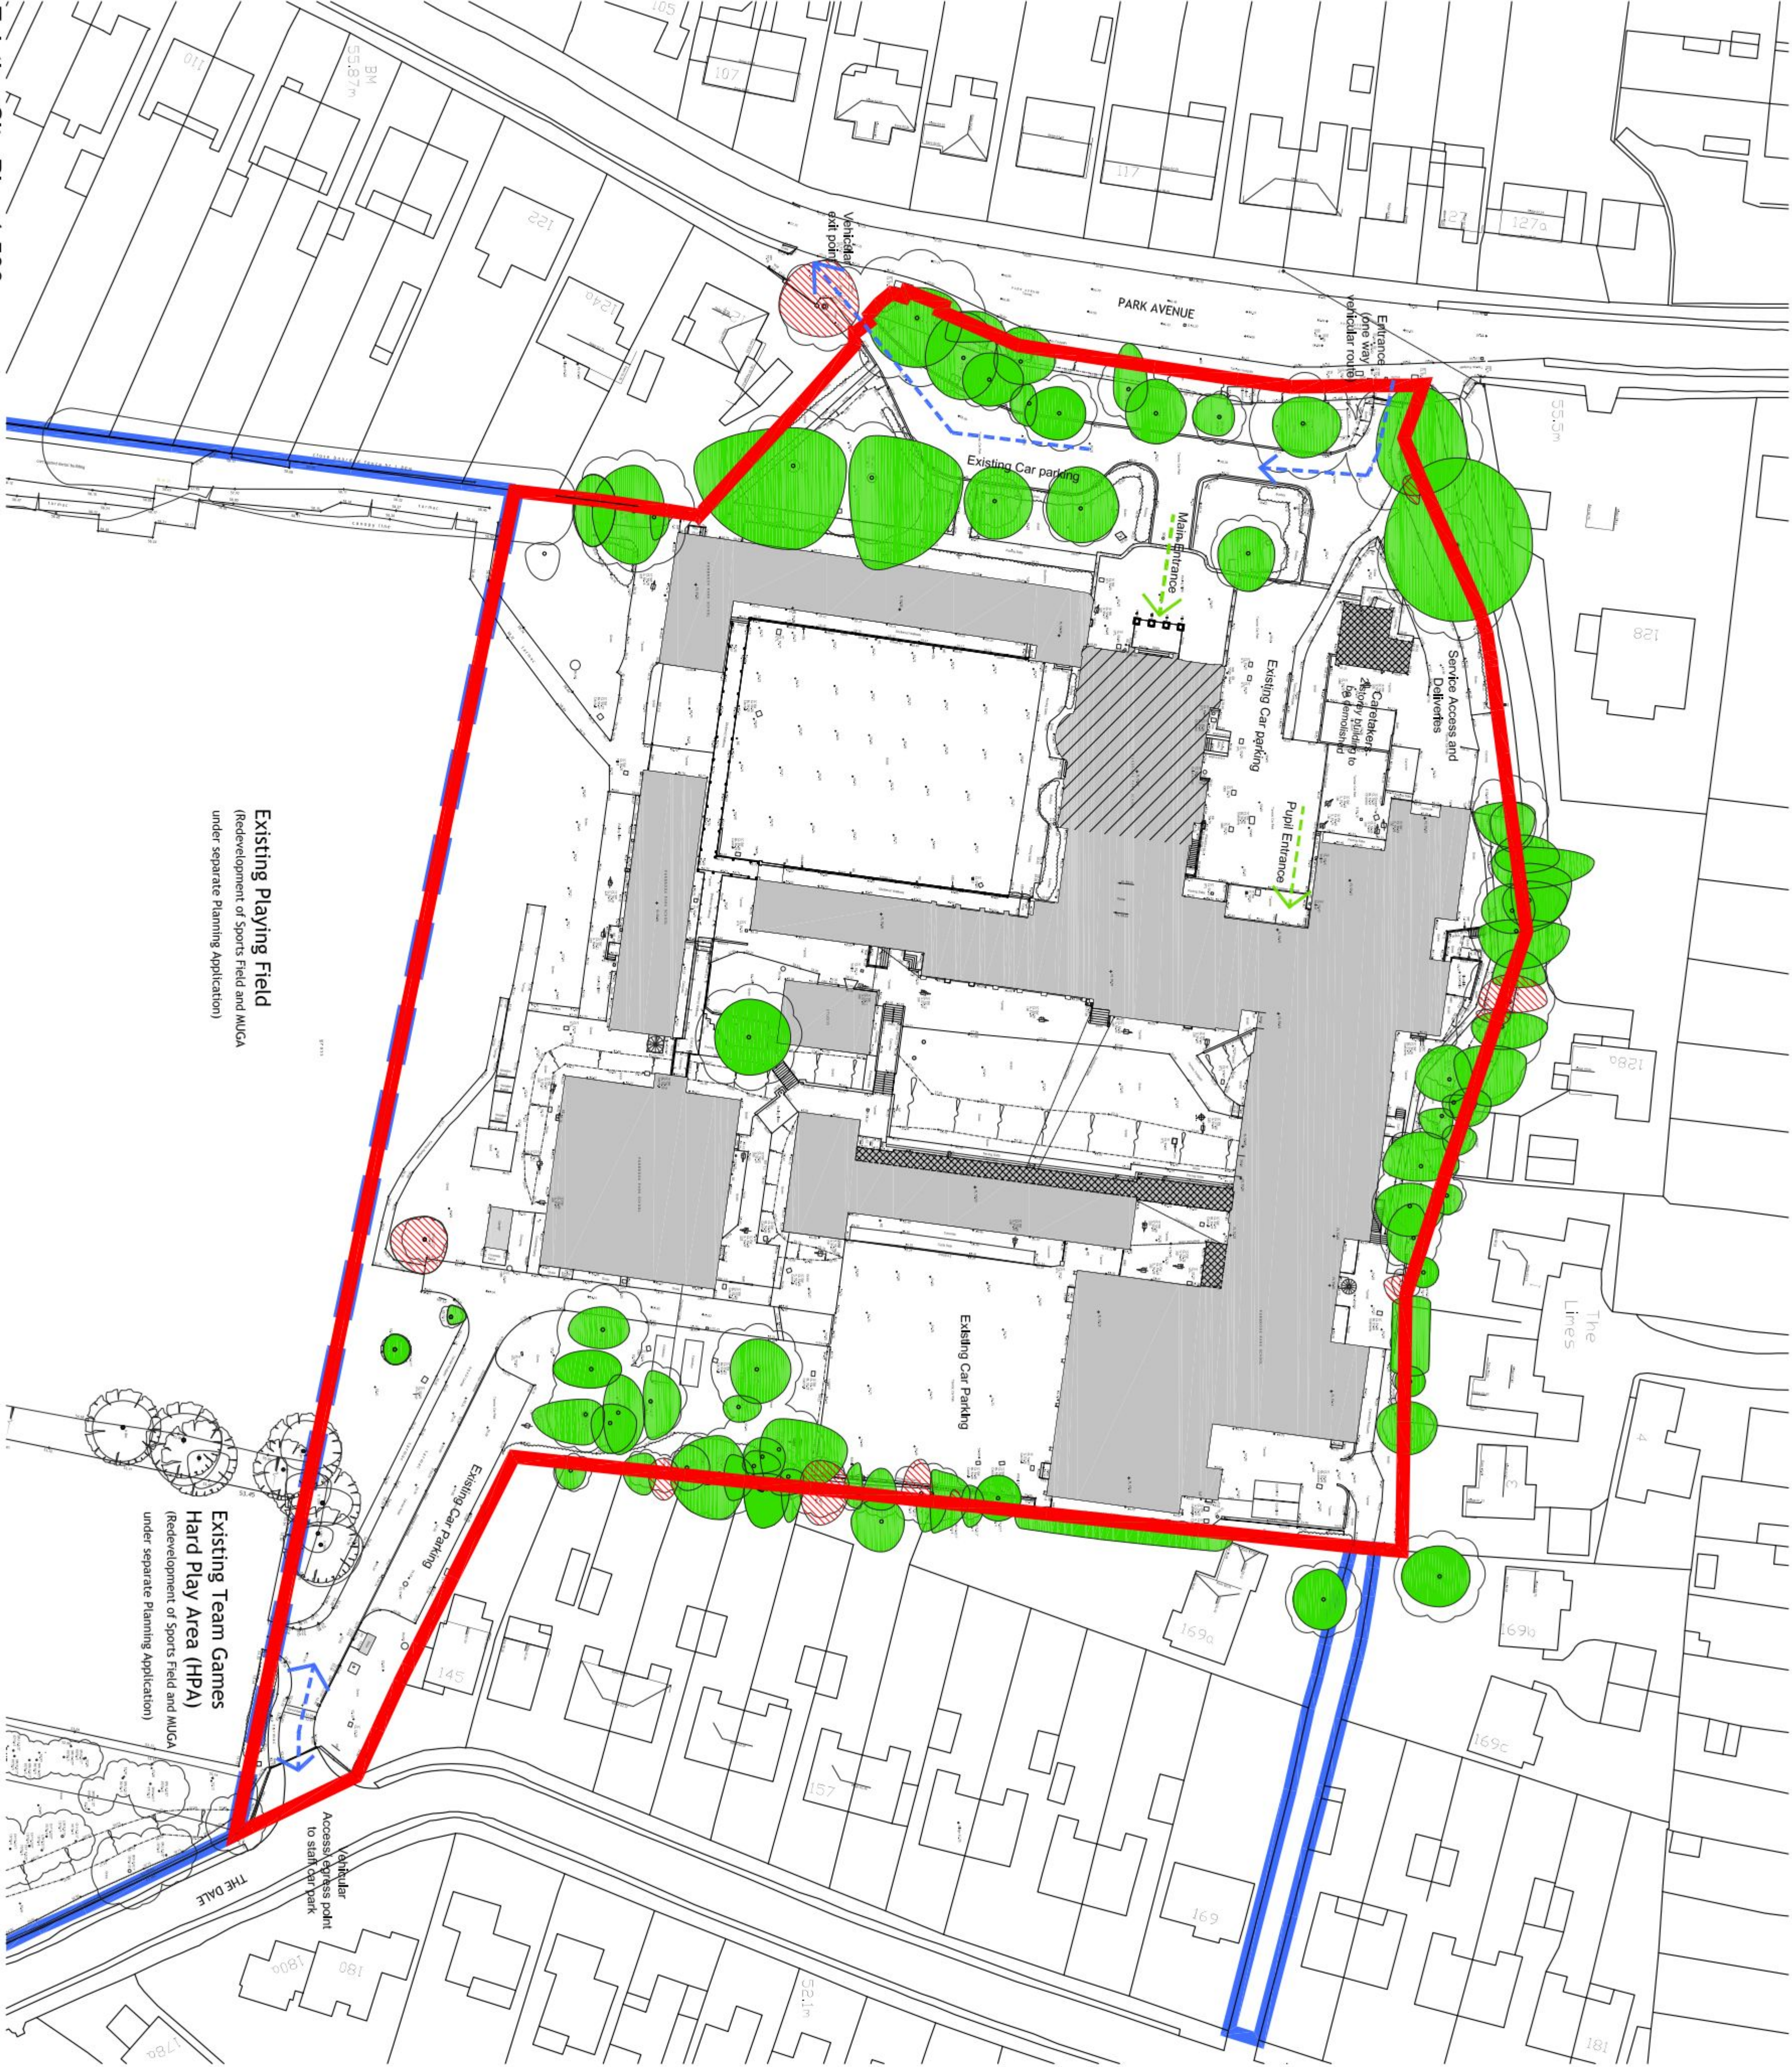

Existing Site Plan 1:500

Site Plan 1:500 @ A1
1:500
10 0 10 20 30 40 50m