


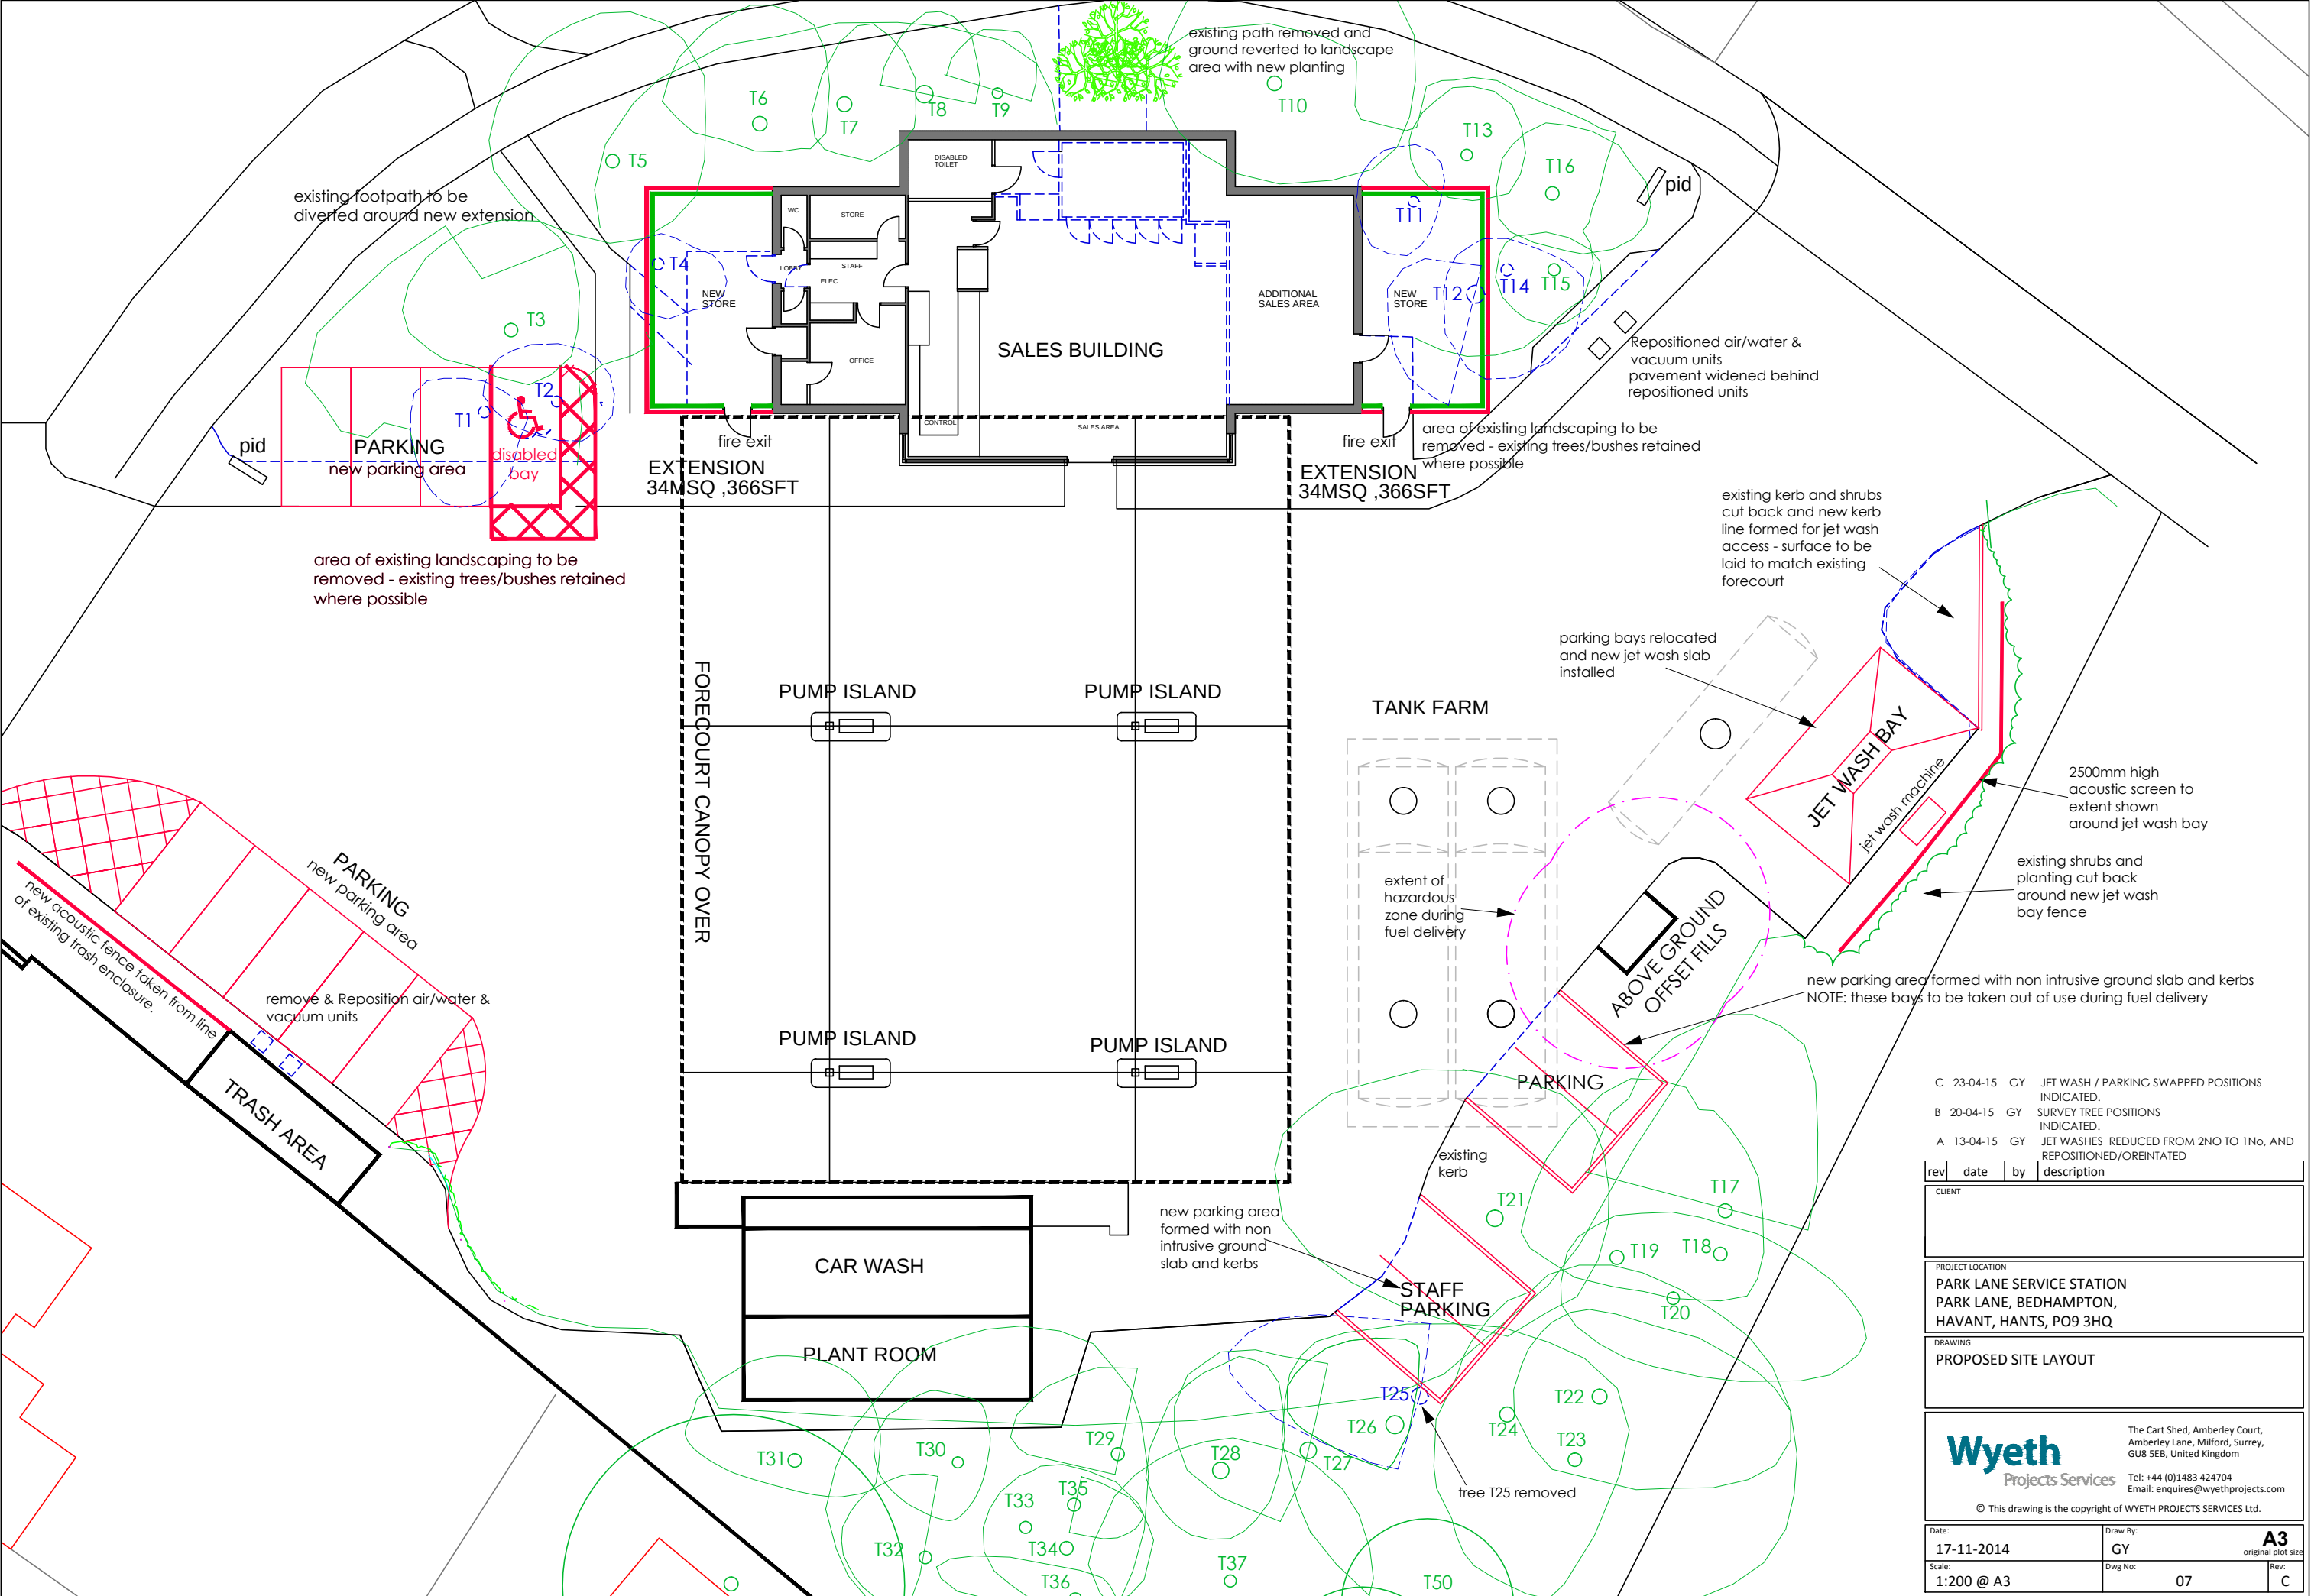

- C 23-04-15 GY JET WASH / PARKING SWAPPED POSITIONS INDICATED.
B 20-04-15 GY SURVEY TREE POSITIONS INDICATED.
A 13-04-15 GY JET WASHES REDUCED FROM 2NO TO 1NO, AND REPOSITIONED/OREINTATED

rev	date	by	description
-----	------	----	-------------

CLIENT

PROJECT LOCATION
PARK LANE SERVICE STATION
PARK LANE, BEDHAMPTON,
HAVANT, HANTS, PO9 3HQ

DRAWING
PROPOSED SITE LAYOUT

Wyeth
Projects Services

The Cart Shed, Amberley Court,
Amberley Lane, Milford, Surrey,
GU8 5EB, United Kingdom
Tel: +44 (0)1483 424704
Email: enquires@wyethprojects.com
© This drawing is the copyright of WYETH PROJECTS SERVICES Ltd.

Date:	17-11-2014	Draw By:	GY	A3 original plot size
Scale:	1:200 @ A3	Dwg No:	07	Rev: C