


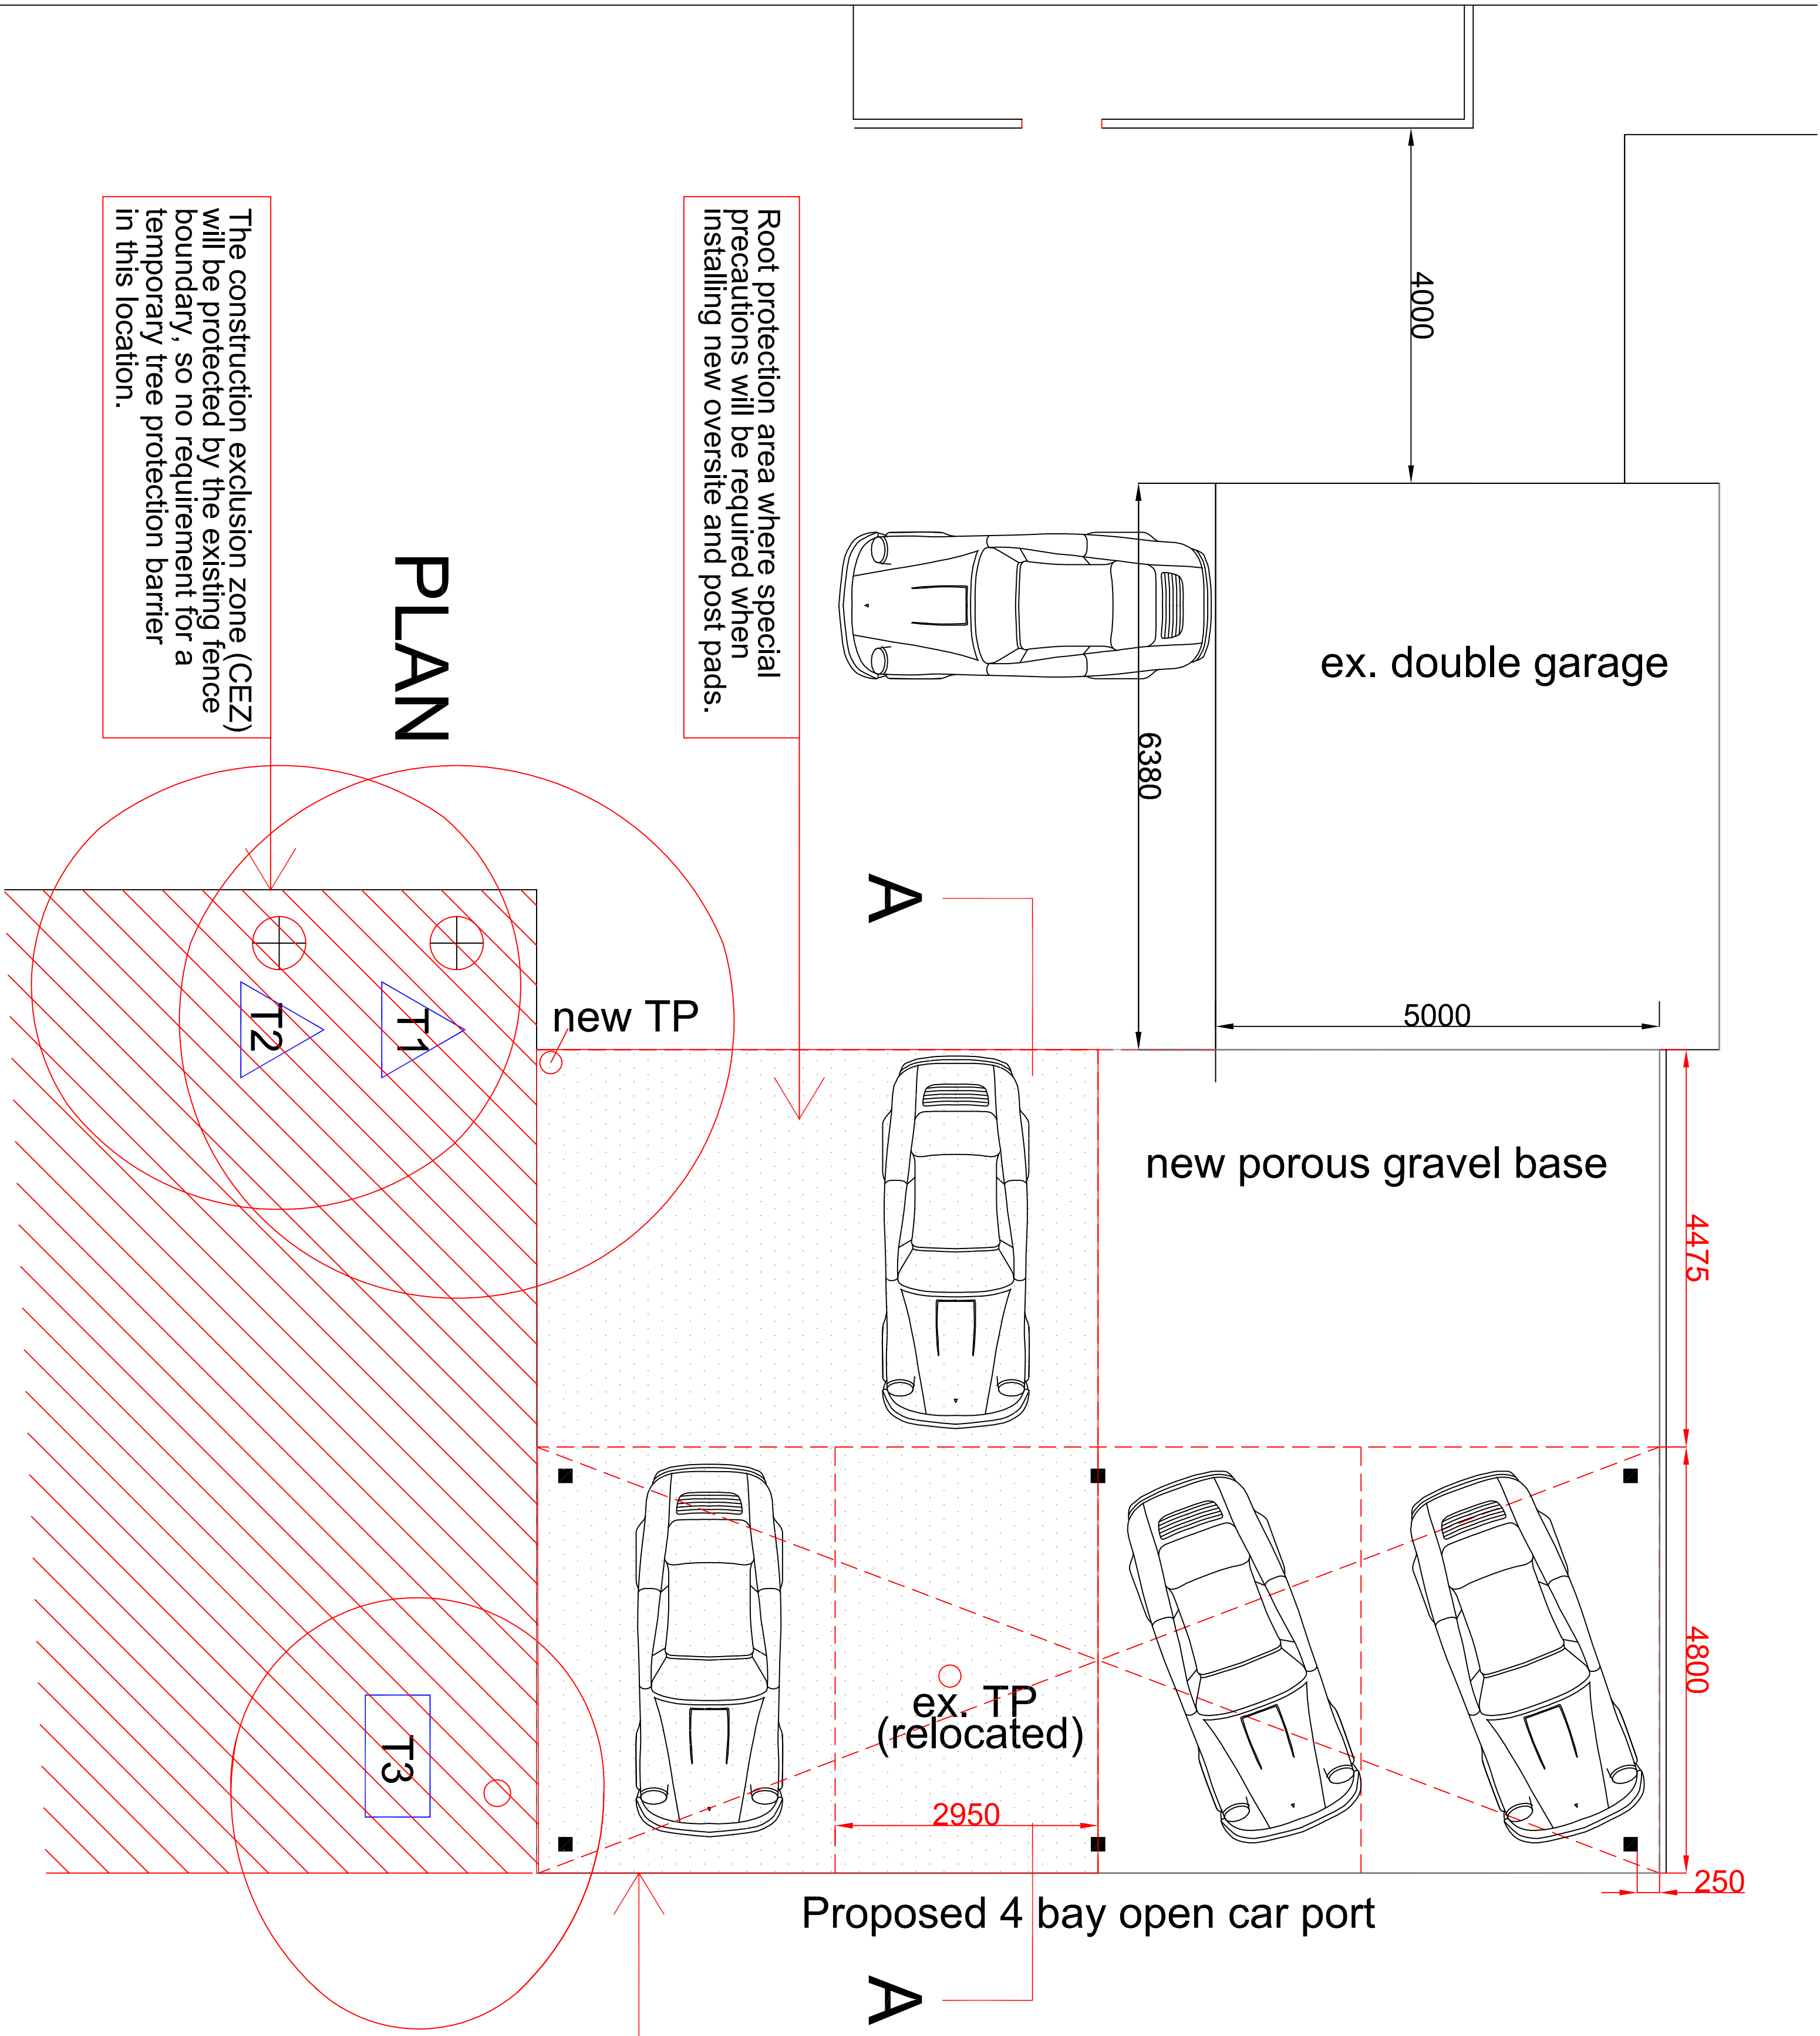

PLAN

KEY

BS Category B
Trees of moderate quality


BS Category C
Trees of low quality

Construction Exclusion Zone (CEZ)


The construction exclusion zone (CEZ) will be protected by the existing fence boundary, so no requirement for a temporary tree protection barrier in this location.

Root protection area where special precautions will be required when installing new oversite and post pads.

The construction exclusion zone (CEZ) will be protected by the existing fence boundary, so no requirement for a temporary tree protection barrier in this location.

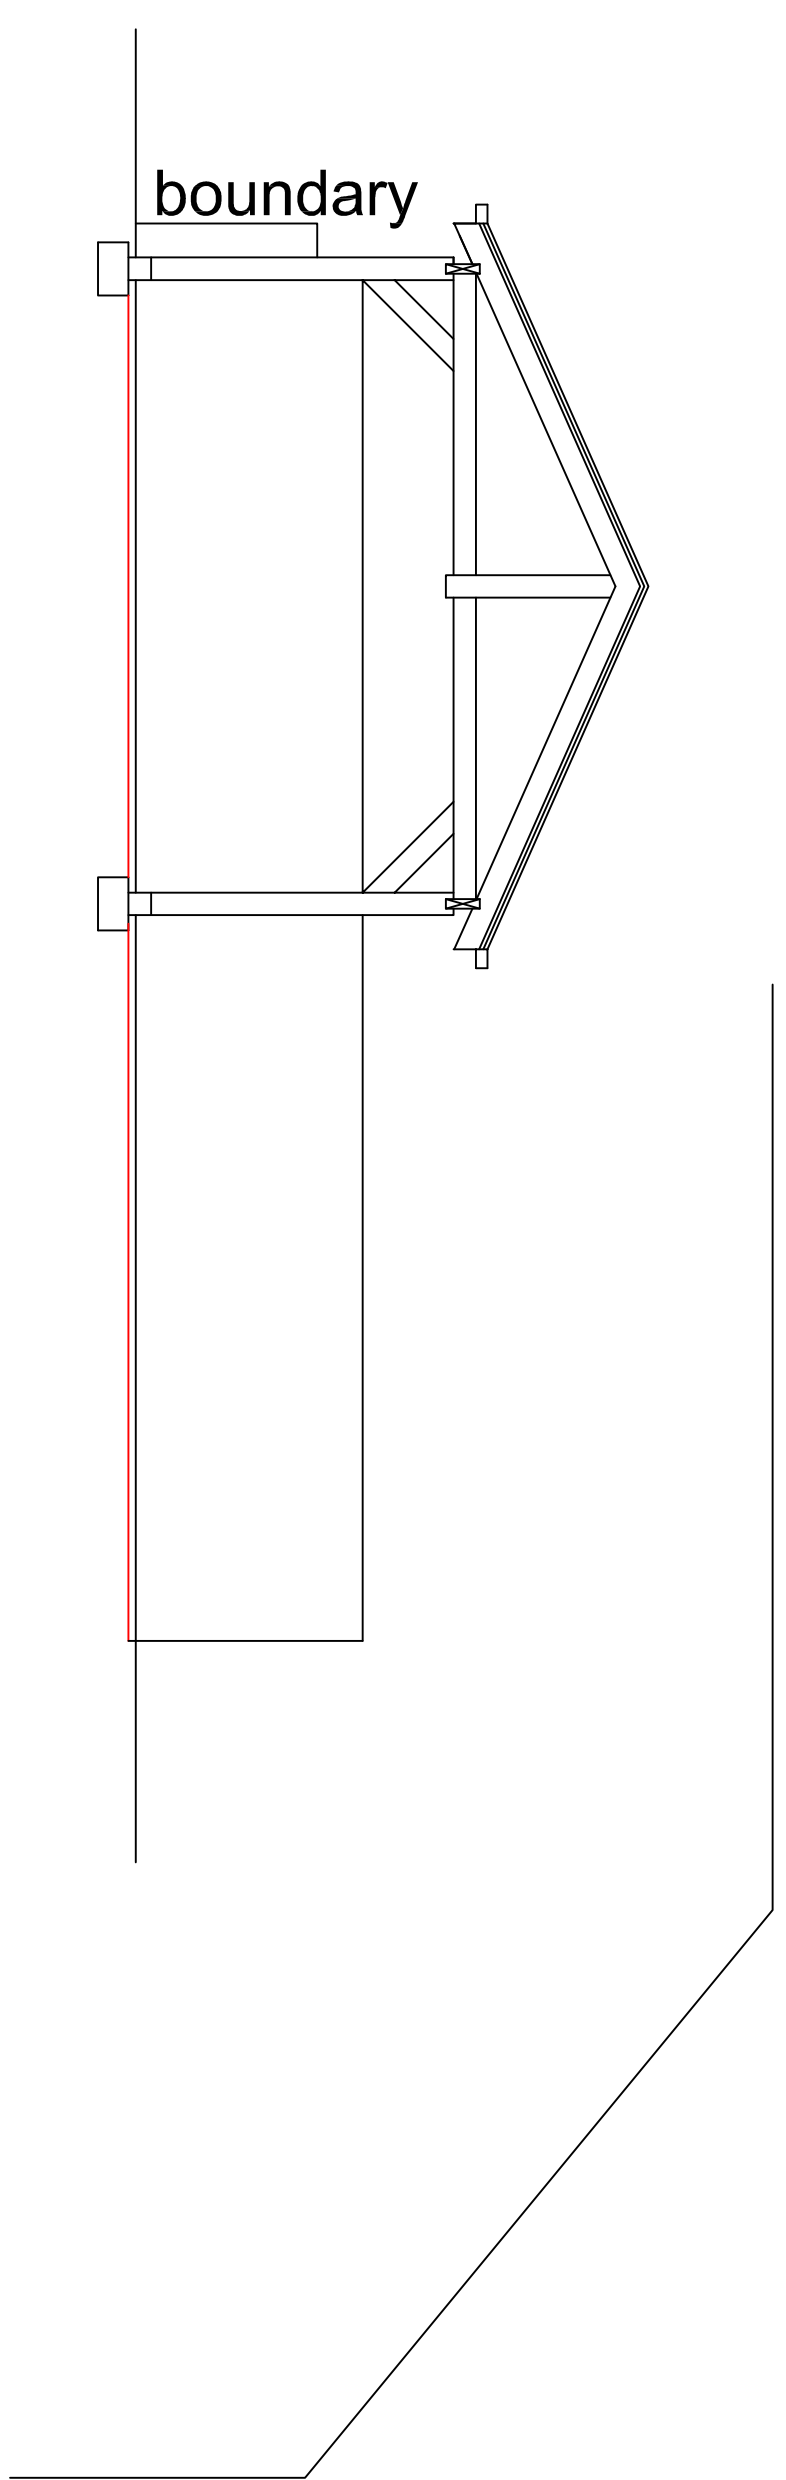

Section A-A 1/50

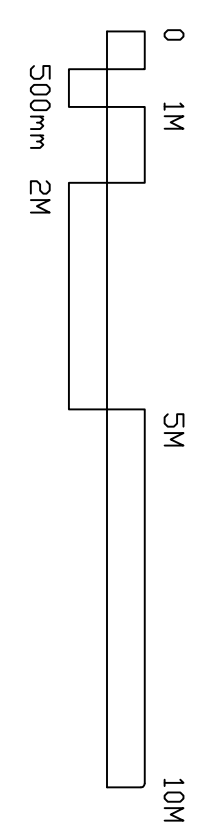

SCALE	TITLE	PETER GALLWAY PARTNERSHIP
1/50	Proposed Carport	
DATE	194A, Sea Front	
July 14	Hayling Island	
DETAIL	Tree Protection Proposals	
AUTHOR	BRADING NO	HA/ANT
PG	14/20/T01	MDR 07868 482962