


SEARLE CONDENSER MDR 115H-8D


DO NOT SCALE



SCALE 1:1000

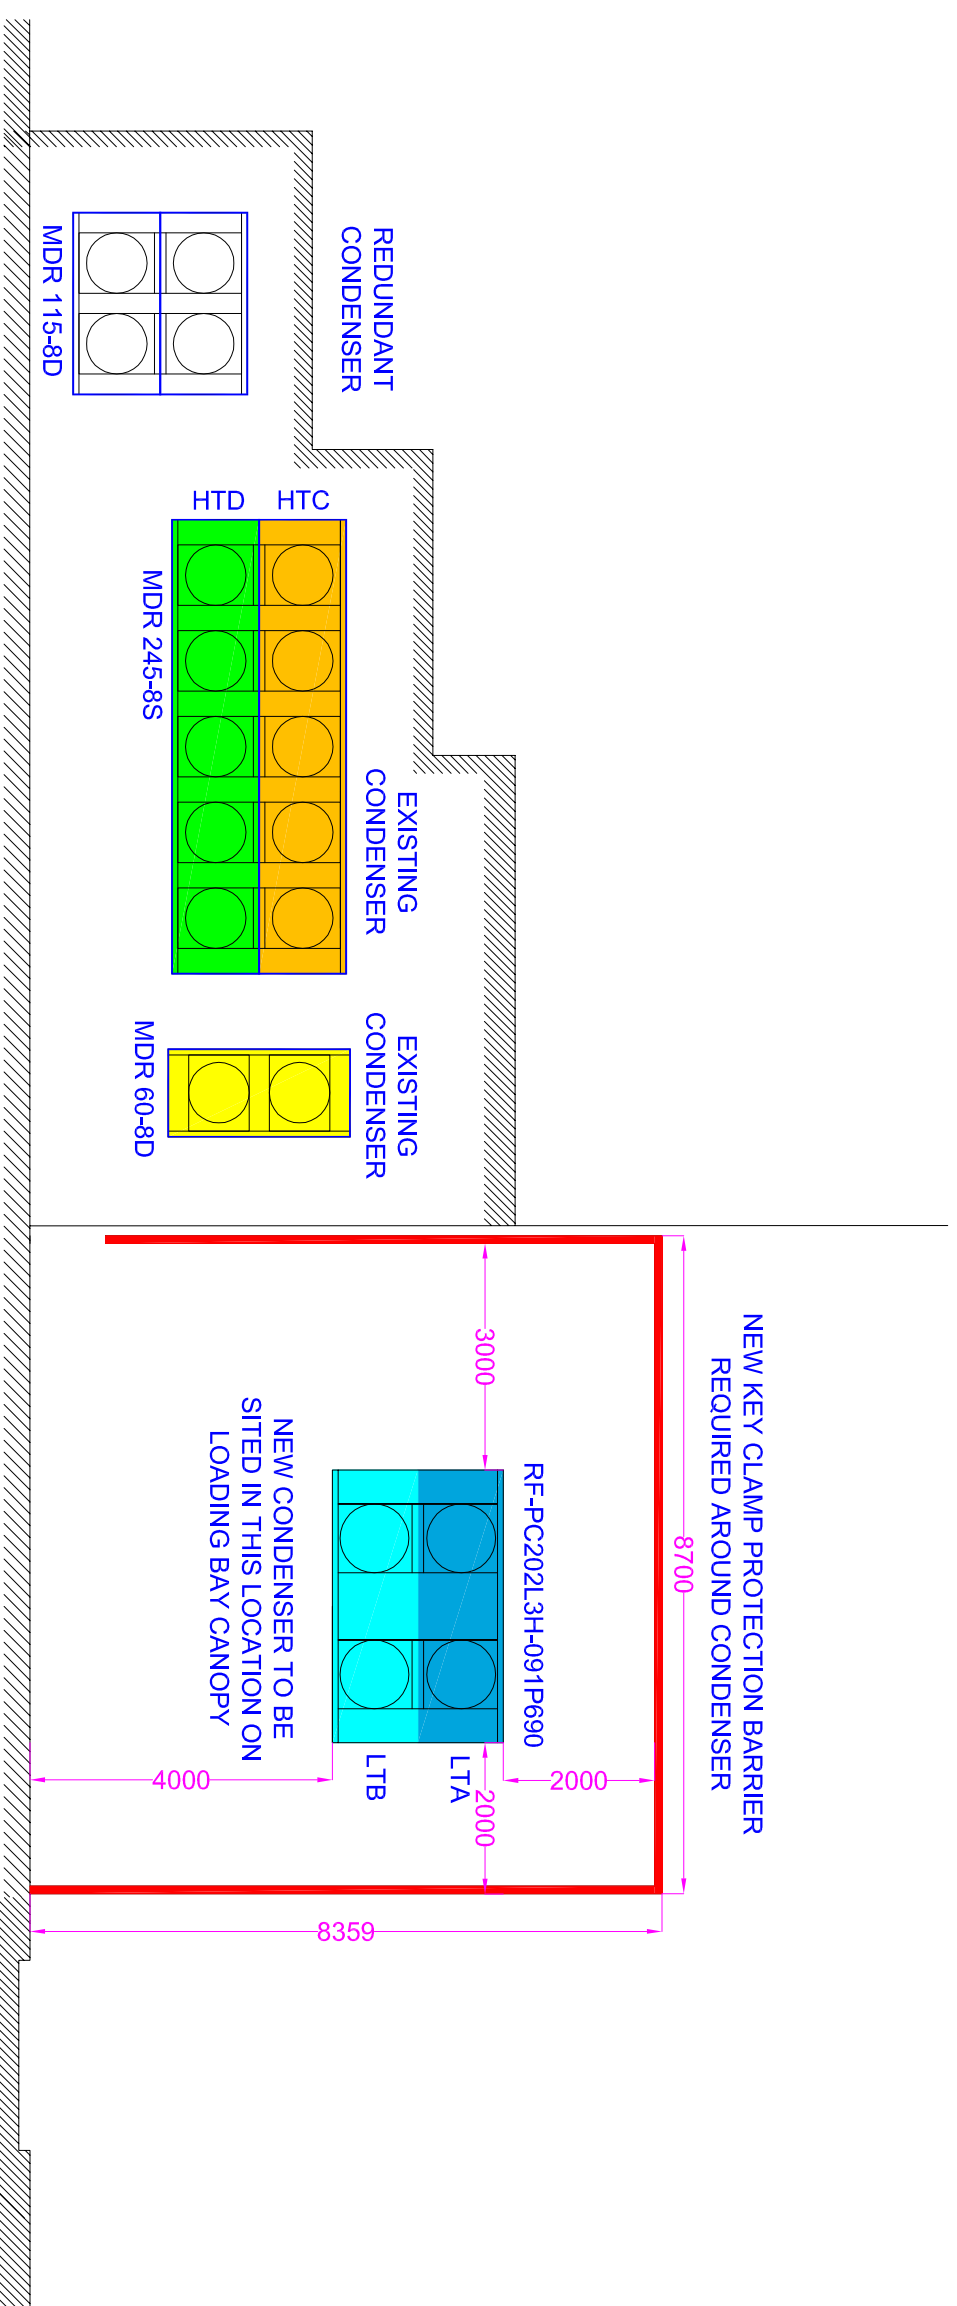

WEIGHT = 790KG / UNIT
DB'A' = 48@ 10m PER PACK
FREEFIELD CONDITIONS

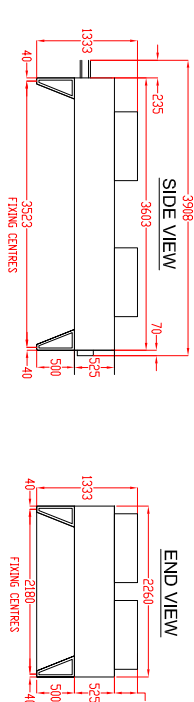

SEARLE CONDENSER RF-PC202L3H-091P690

DO NOT SCALE



REV	DESCRIPTION	DATE
DRAWN BY	DAREN WHITE	

CBES LTD
UNIT 32
LAVENHAM ROAD
BEECHES INDUSTRIAL ESTATE
STATE

BRISTOL
BS37 5QX
TELEPHONE: 01454 333050
FACSIMILE: 01454 333099

SITE:
ASDA WATERLOOVILLE
ASSET

三

PROPOSED PLANT LAYOUT

PROPOSED PLANT LAYOUT

[illegible]

1:100	23-1-14
-------	---------

Protein	Protein
A2	TBC

TBC-R5504 A

ALL DRAWINGS MUST BE CHECKED REGARDING DIMENSIONS & LAYOUT. ANY DISCREPANCIES ARE TO BE REPORTED TO THE PROJECT MANAGER FOR REVIEW PRIOR TO COMMENCEMENT OF WORK ON SITE.

DO NOT SCALE

THIS DRAWING IS THE PROPERTY OF C.B.E.S LTD
© COPYRIGHT

THIS DRAWING IS BASED ON :

DO NOT SCALE

C.B.E.S LTD

© COPYRIGHT

THIS DRAWING IS BASED ON