


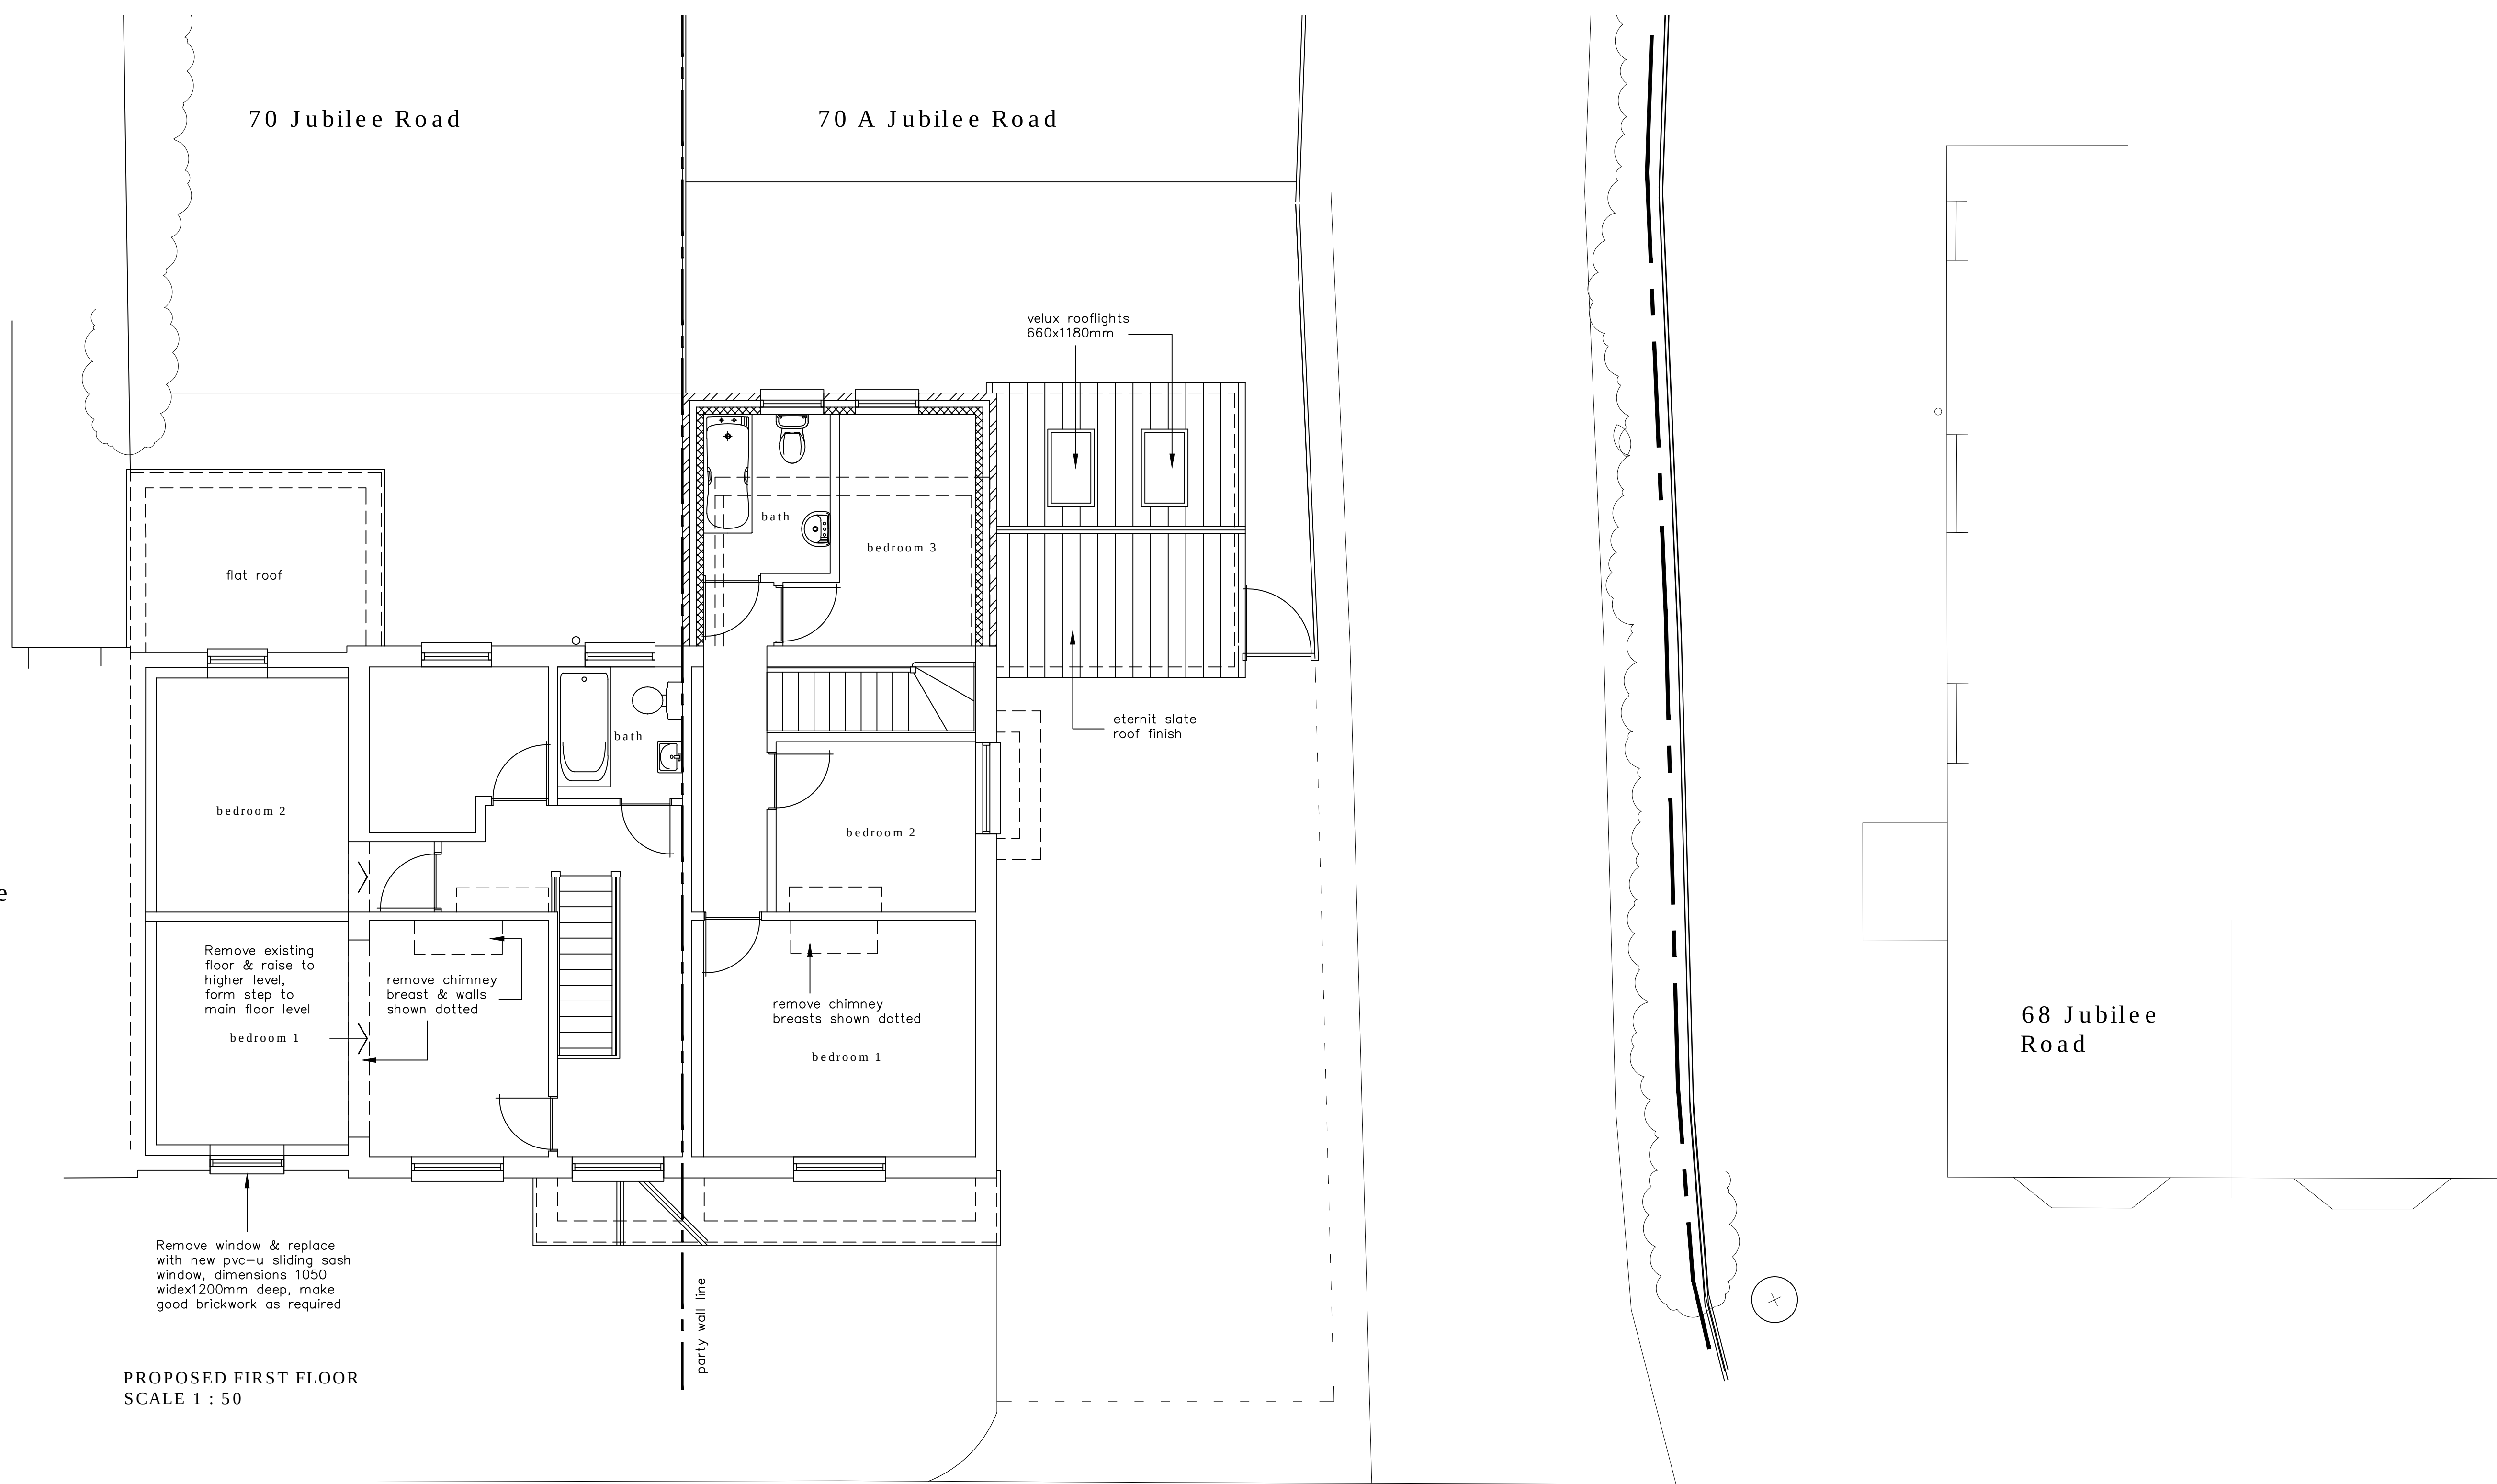

PROPOSED FIRST FLOOR
SCALE 1 : 50


NOTES:
The design and construction of this project shall be in accordance with the current Building Regulations & NHBC Standards. These notes & drawings have been prepared solely for the purpose of Planning & Building Regulation approval.

Do not scale from this drawing unless for Planning purposes. All dimensions to be checked on-site and any alterations to be approved by the Architect and/or client prior to any work commencing.

Ordnance Survey Licence No: 100047591

This drawing to be copyright and to be read in conjunction with all other drawings

AMENDMENTS:
Rev A : Hedges added - 28/11/14

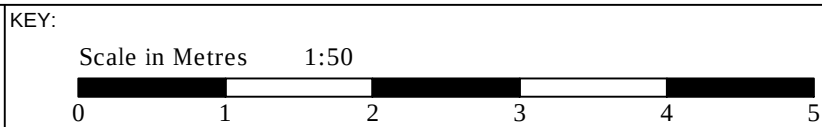

CLIENT NAME
& ADDRESS

Mr & Mrs M Forfar
13 Castle Road
Southsea
PO5 3DE

PROJECT
ADDRESS

70 Jubilee Road
Waterlooville
PO7 7RE

DRAWING DETAILS

PLANNING DRAWING

70 Jubilee Road

Proposed First Floor / Part Site Layout

PROJECT No 806	DWG No 4	REV No A
SCALE 1:50 @ A1	DRAWN BWH	DATE 26/11/14



**B H
ARCHITECTURE Ltd**

Heath Cottage
Newlands Lane
Purbrook
Waterlooville
Hants
PO7 5SQ

Tel: 023 9223 2322
Mob: 07747 771808
E-mail:bernard@bernardharding.com