

NOTES:


Dimensions to be checked on site before commencing work. Any discrepancies shall be reported to the architect immediately.

Do not scale from these drawings except for planning purposes.


Use figured dimensions only.

Where applicable this drawing is to be read in conjunction with other consultants' drawings.

All drawings to be read in conjunction with specification and all other drawings including structural engineer and mechanical and electrical drawings / specification

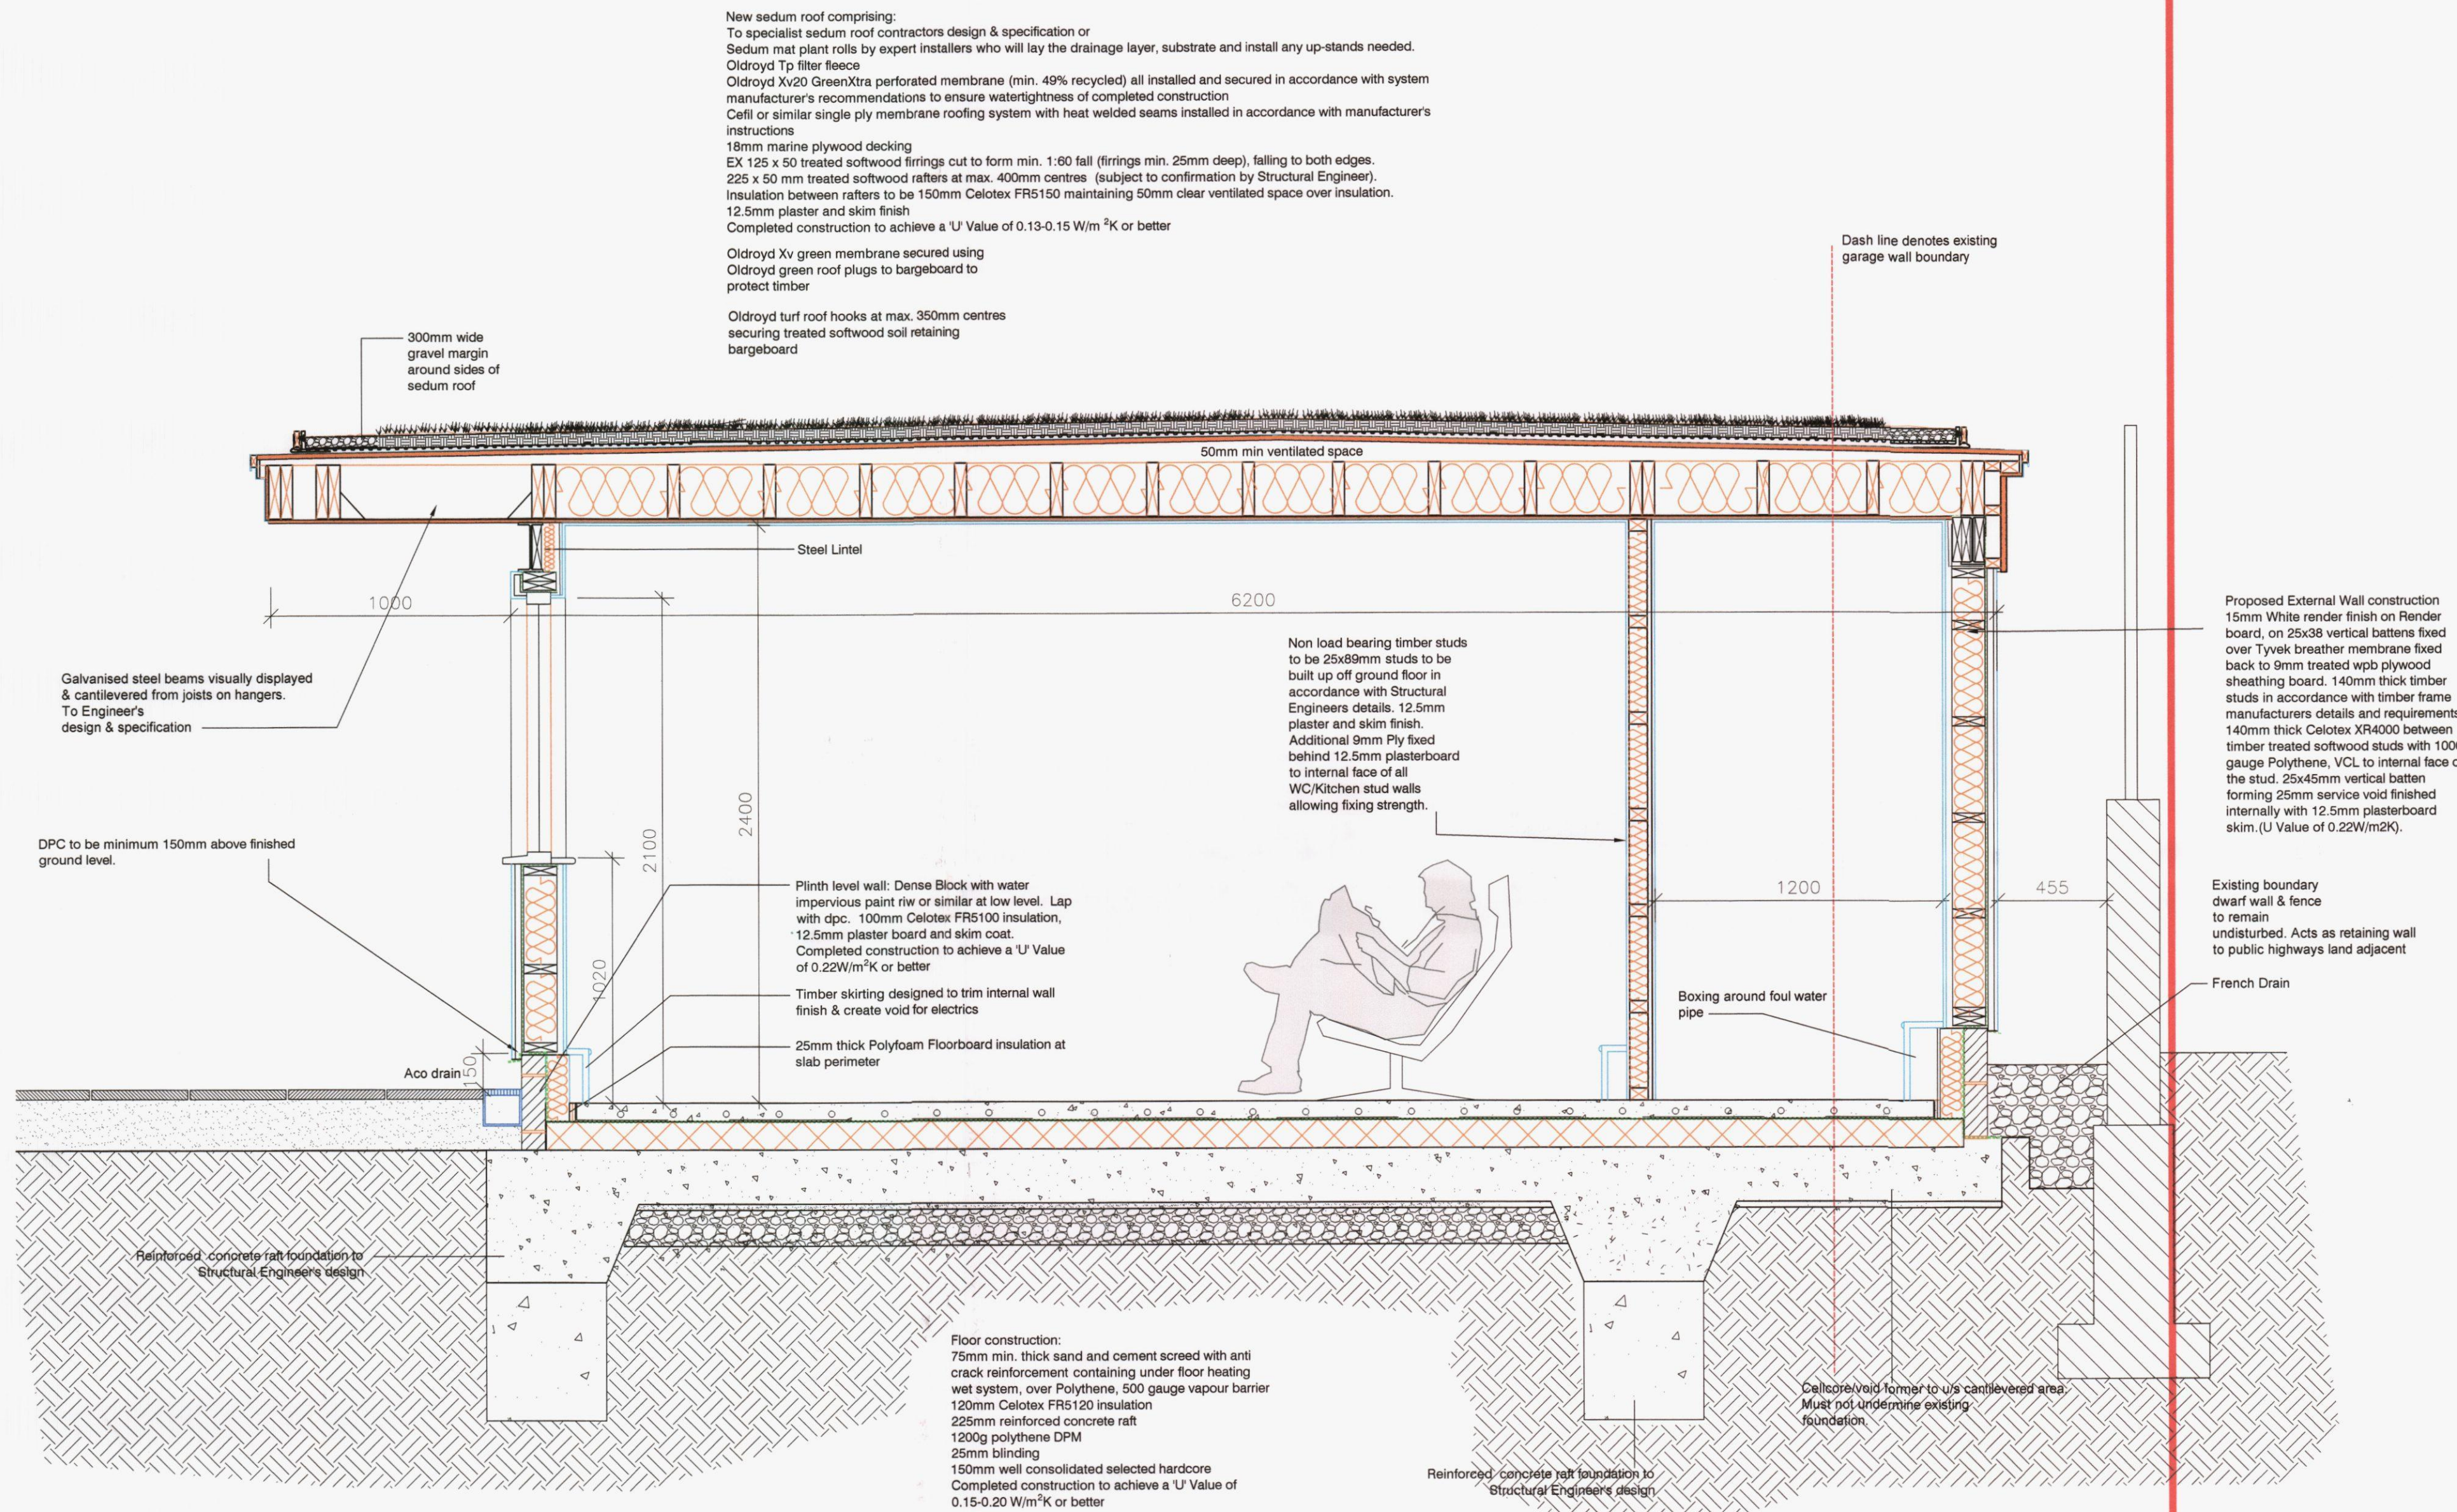

Proposed Section B_B at 1:20

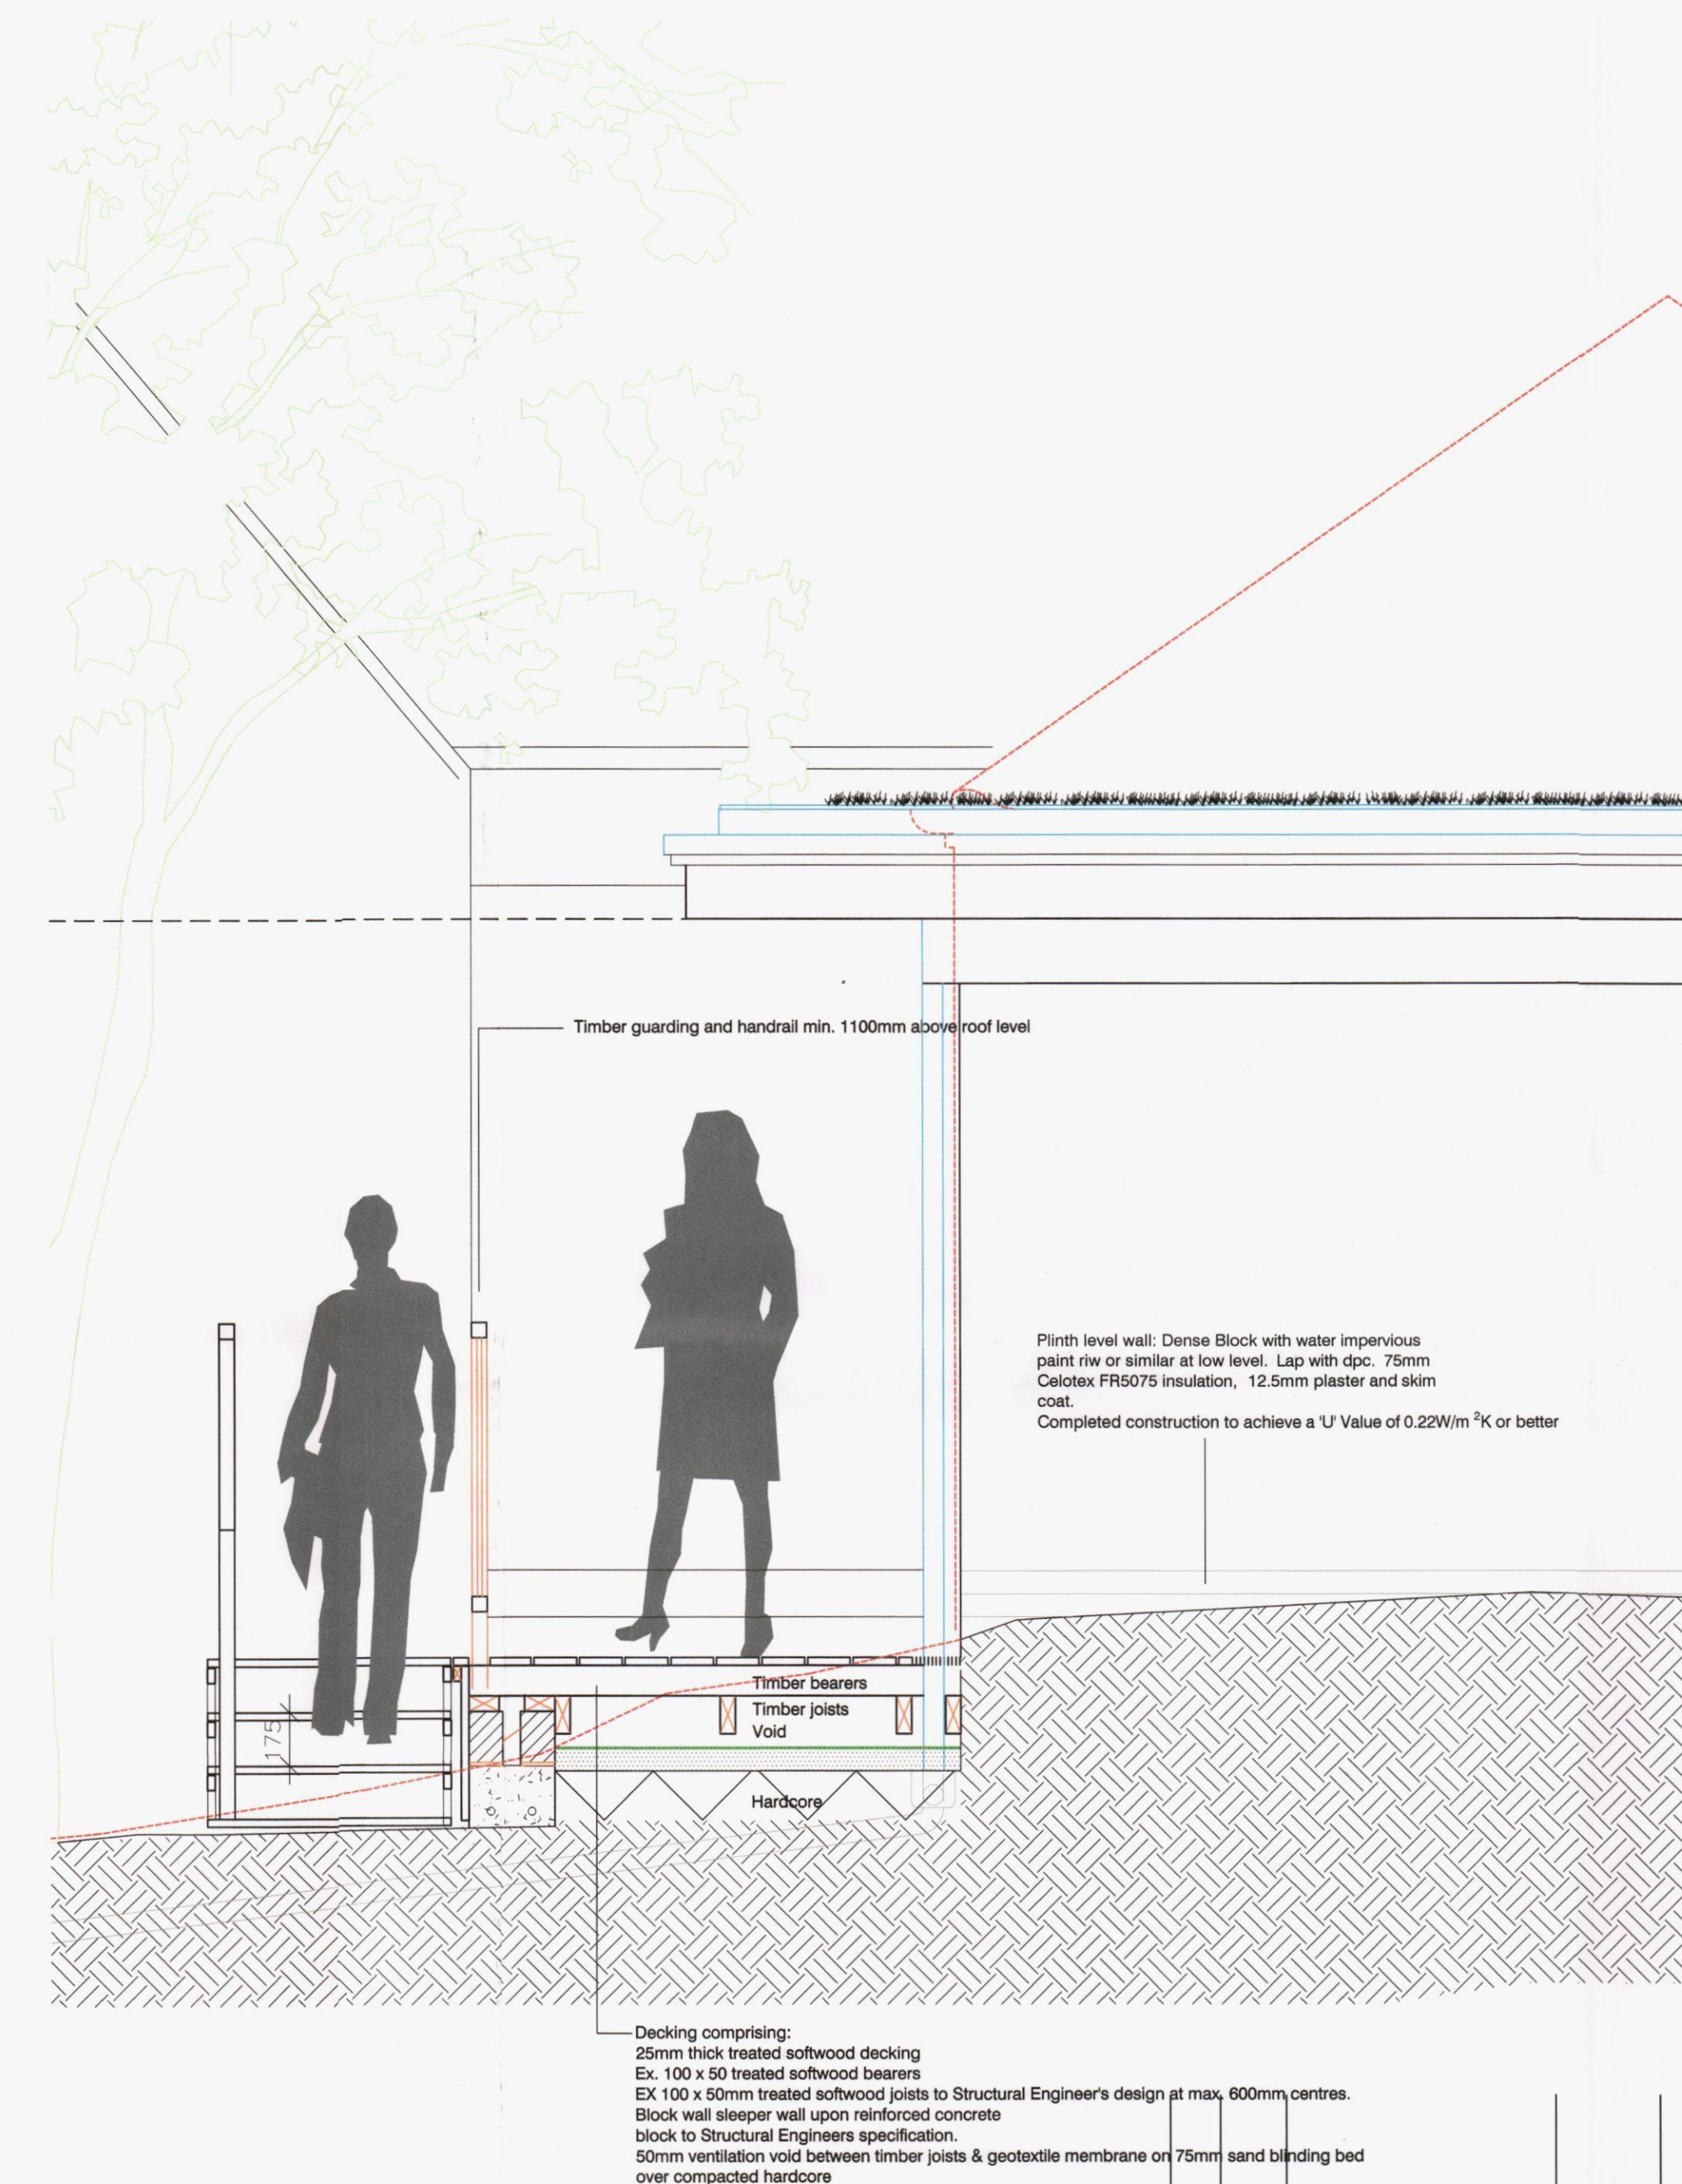

Proposed Section C_C at 1:20

REV	DATE	AMENDMENT	DRAWN
-----	------	-----------	-------

hd
architects

Helyer Davies Architects Ltd
1 The Old Flour Mill,
Emsworth, PO10 7BT
01243 370 715

www.hdarchitects.co.uk mail@hdarchitects.co.uk

CLIENT
Mr & Mrs Lamonbys

PROJECT
House number 27 at Portsdown Hill Road
Havant
PO9 3JU

DRAWING
Proposed Section B-B
Proposed Section C-C

SCALE
1:20
1:20

DATE September 2014
DRAWN KJL

DRAWING NUMBER
13-188_BR105 Planning Condition

REVISION
*

Sections 1:20 @ A1

