


Do not scale except for planning purposes. If in doubt - ASK

All dimensions to be confirmed by site measurement and any discrepancies raised with Architect / Client

© This drawing and the information therein is the property of the Architect and may not be copied without written permission

Rev:	Date:	Amendment:
A	22 Aug 2013	Layout revised following client changes
B	20 Sept 2013	Layout revised following client changes
C	8 Sept 2014	Minor revision to WT03/05, en-suite and addition of ASHP to rear
D	24 Oct 2014	Study added, utility room and bedroom 2 altered
E	19 Dec 2014	Rear external walls repositioned 200mm
F	05 Jan 2015	Rear windows revised
G	16 Jan 2015	Side walls adjusted to avoid cold bridge
H	19 Jan 2015	Minor adjustment to rear wall to avoid cold bridge
I	12 March 2015	Alteration to rear windows

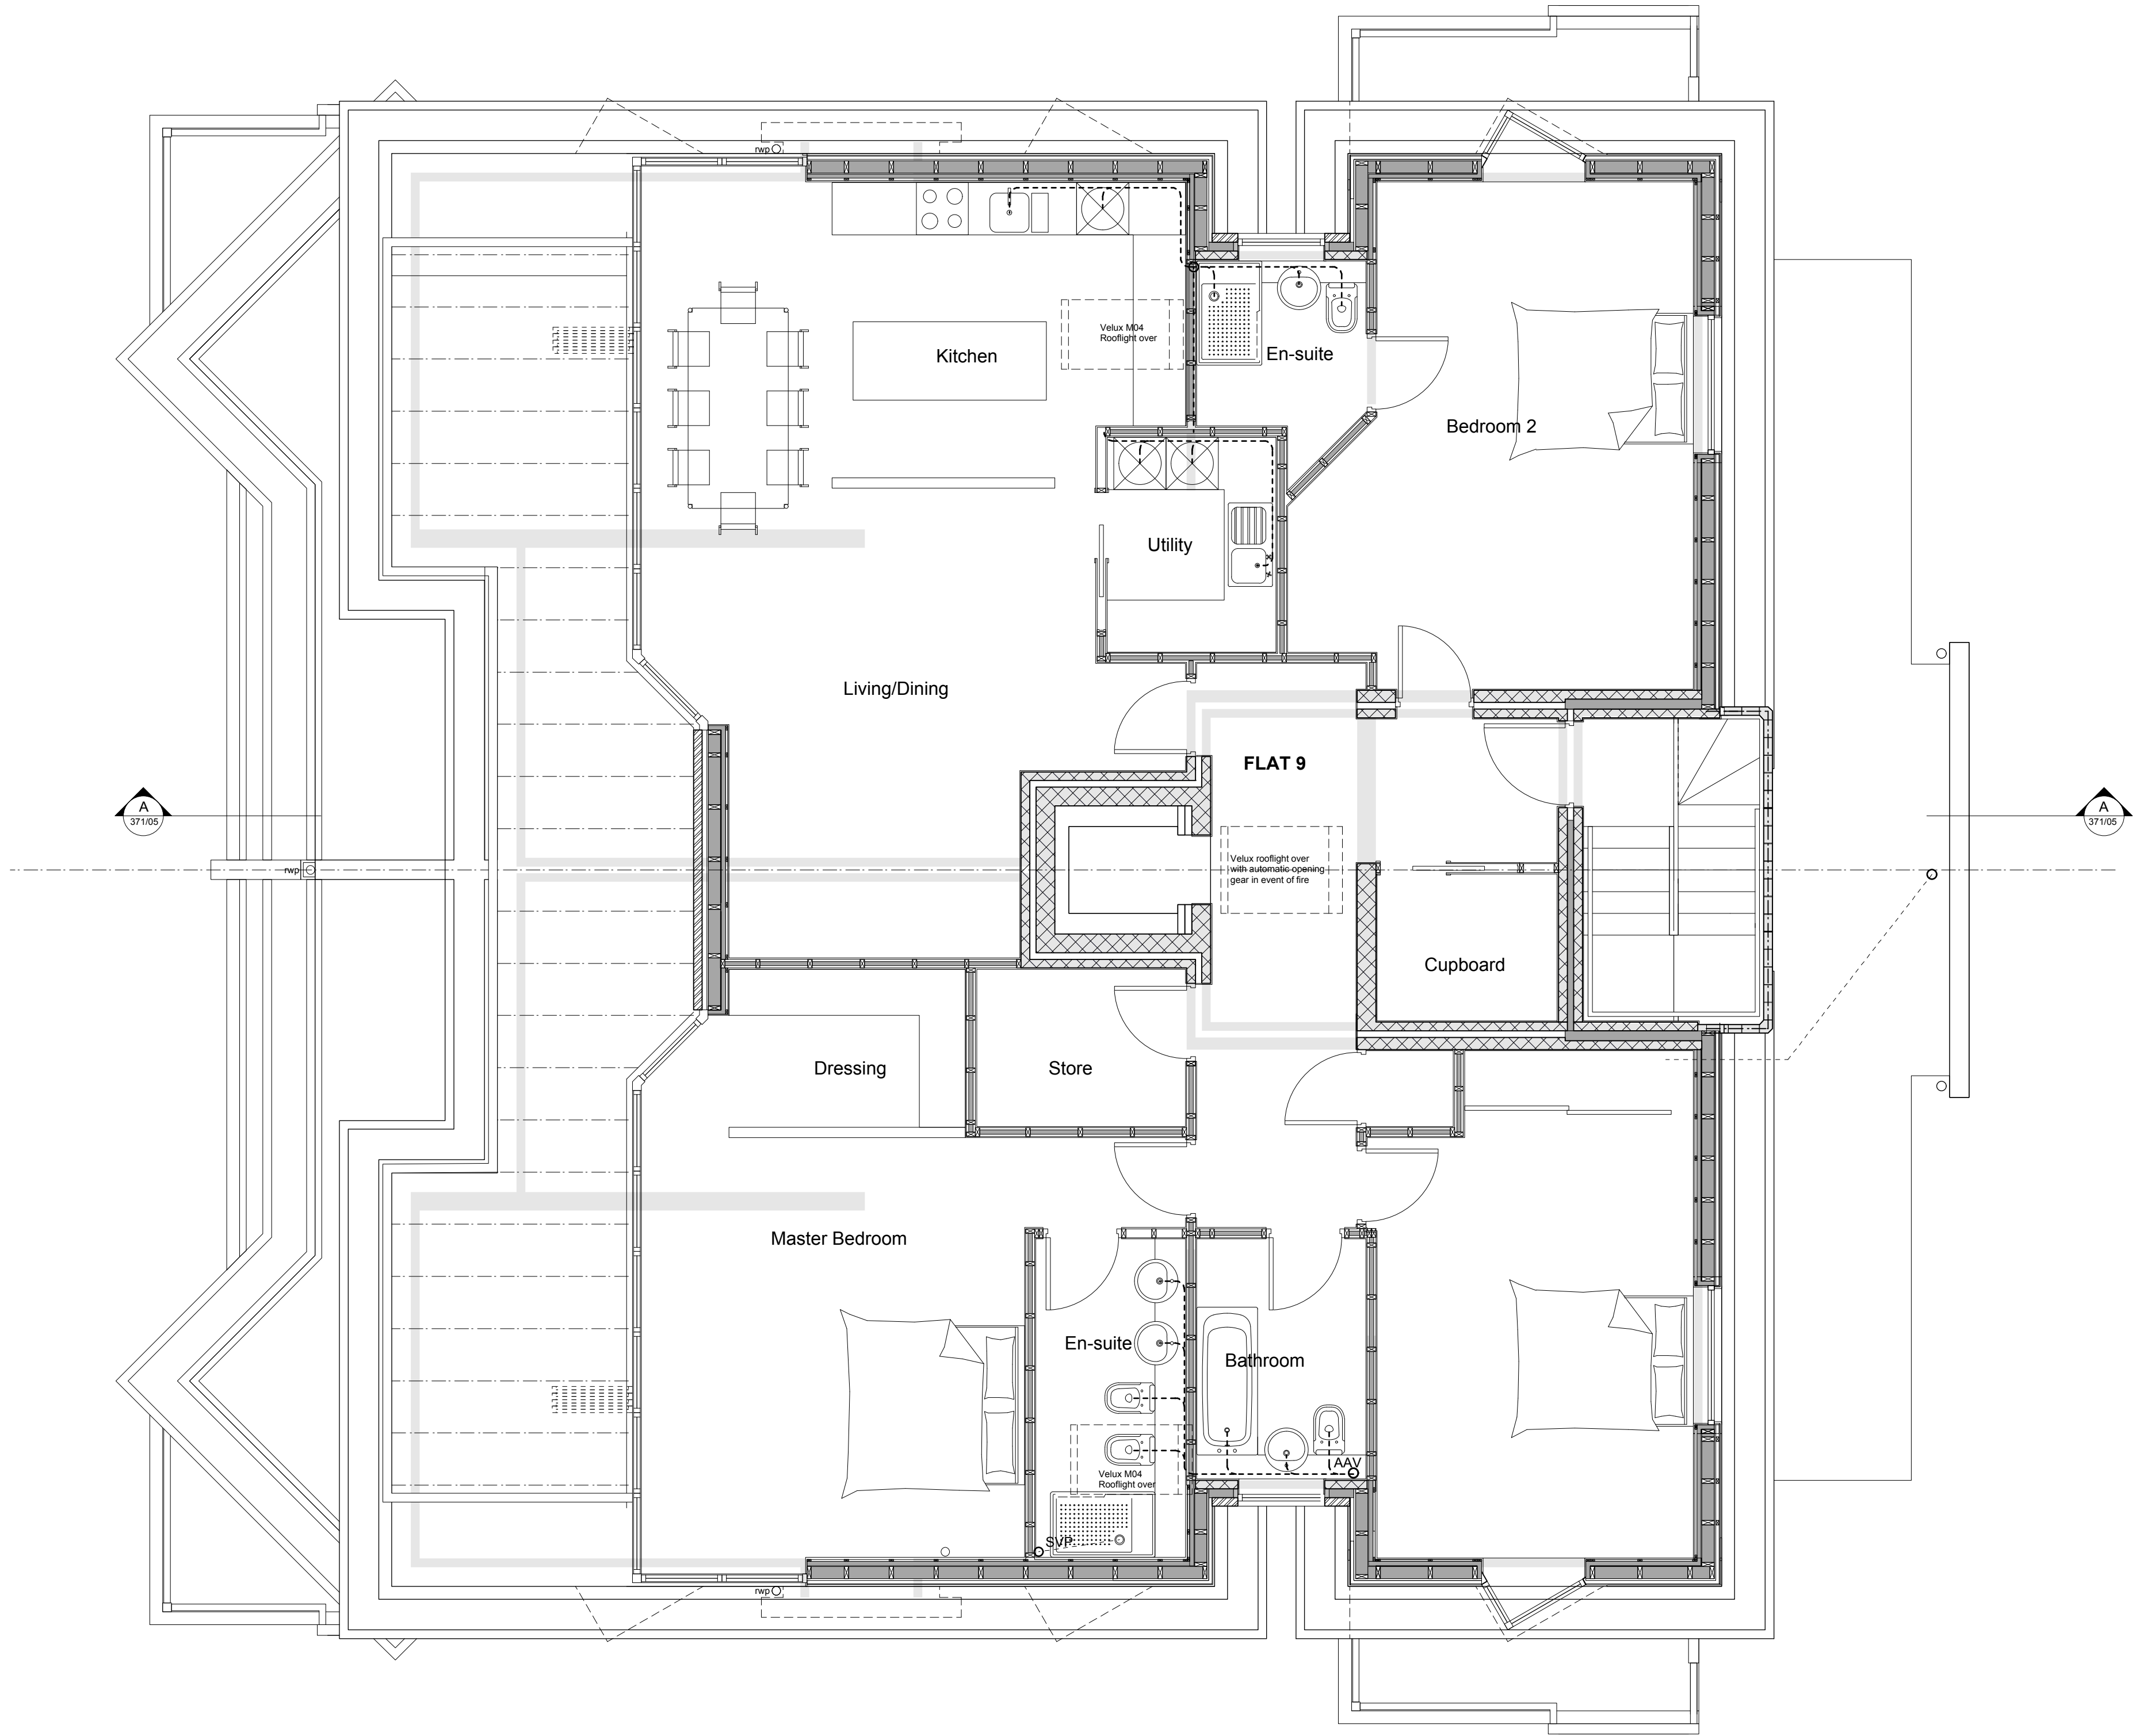

THIRD FLOOR (Penthouse) GENERAL ARRANGEMENT PLAN
1:50

Project

Proposed Alteration to Approved Apartments
386 Sea Front, Hayling Island, PO11 OBD

Client

B & A Properties Ltd

Drawing:

Penthouse GA Plan

Scale:

1:50 @ A1

Date:

June 2013

Drawn:

RMB

Drawing no:

PA11-108:52

Rev:

I

A 1 Victoria Square Lee-on-the-Solent Hants PO13 9NB
T 02392 55 66 40
E studio@plumarchitects.co.uk

plum

architects