





Property Services

Riders Infants & Junior Schools

Expansion from 2FE TO 3FE

Proposed Elevations

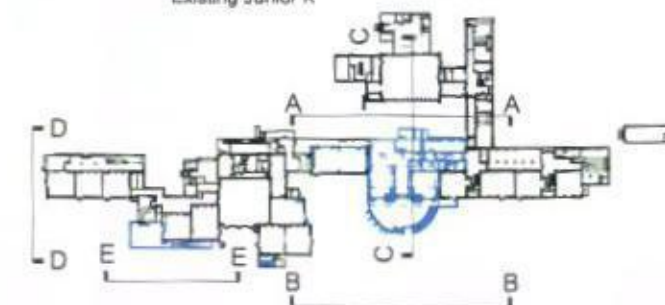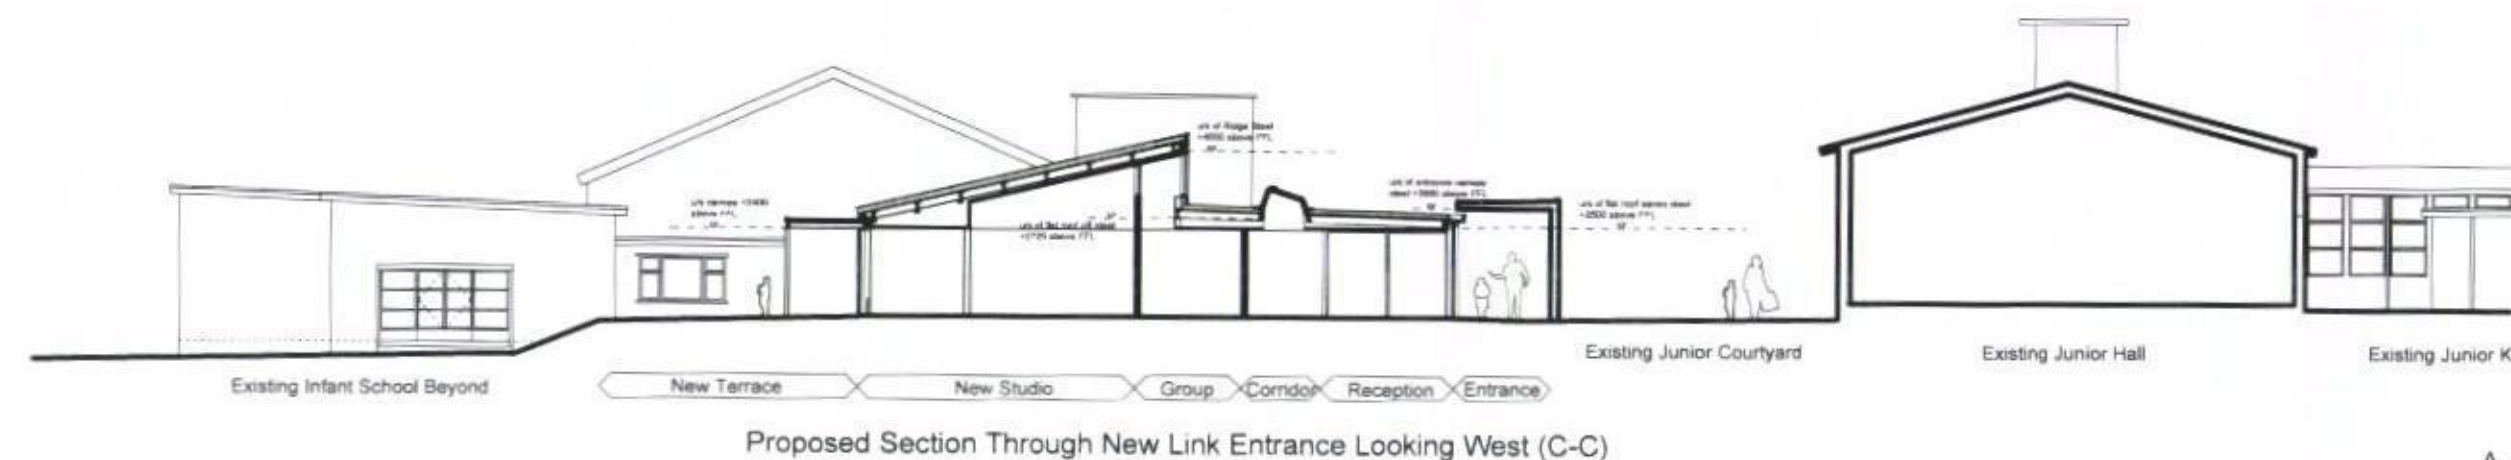

PLANNING

0 10 M

1:200 @ A3

P10292.14

July 2014