



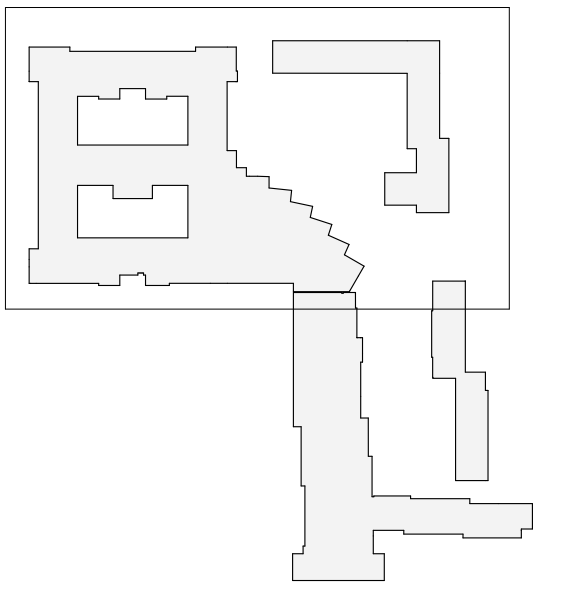

© Penoyre & Prasad LLP
Do not scale from this drawing.
Dimensions are to be verified on site prior to construction.
Ordnance Survey Data reproduced by permission of Ordnance Survey®, on behalf of Her Majesty's Stationary Office. © Crown Copyright. All rights reserved.

B	11/03/15	VW/RS	Planning
A	05/03/15	VW/RS	Information
Rev	Date	Prep/Check	Description

Penoyre & Prasad

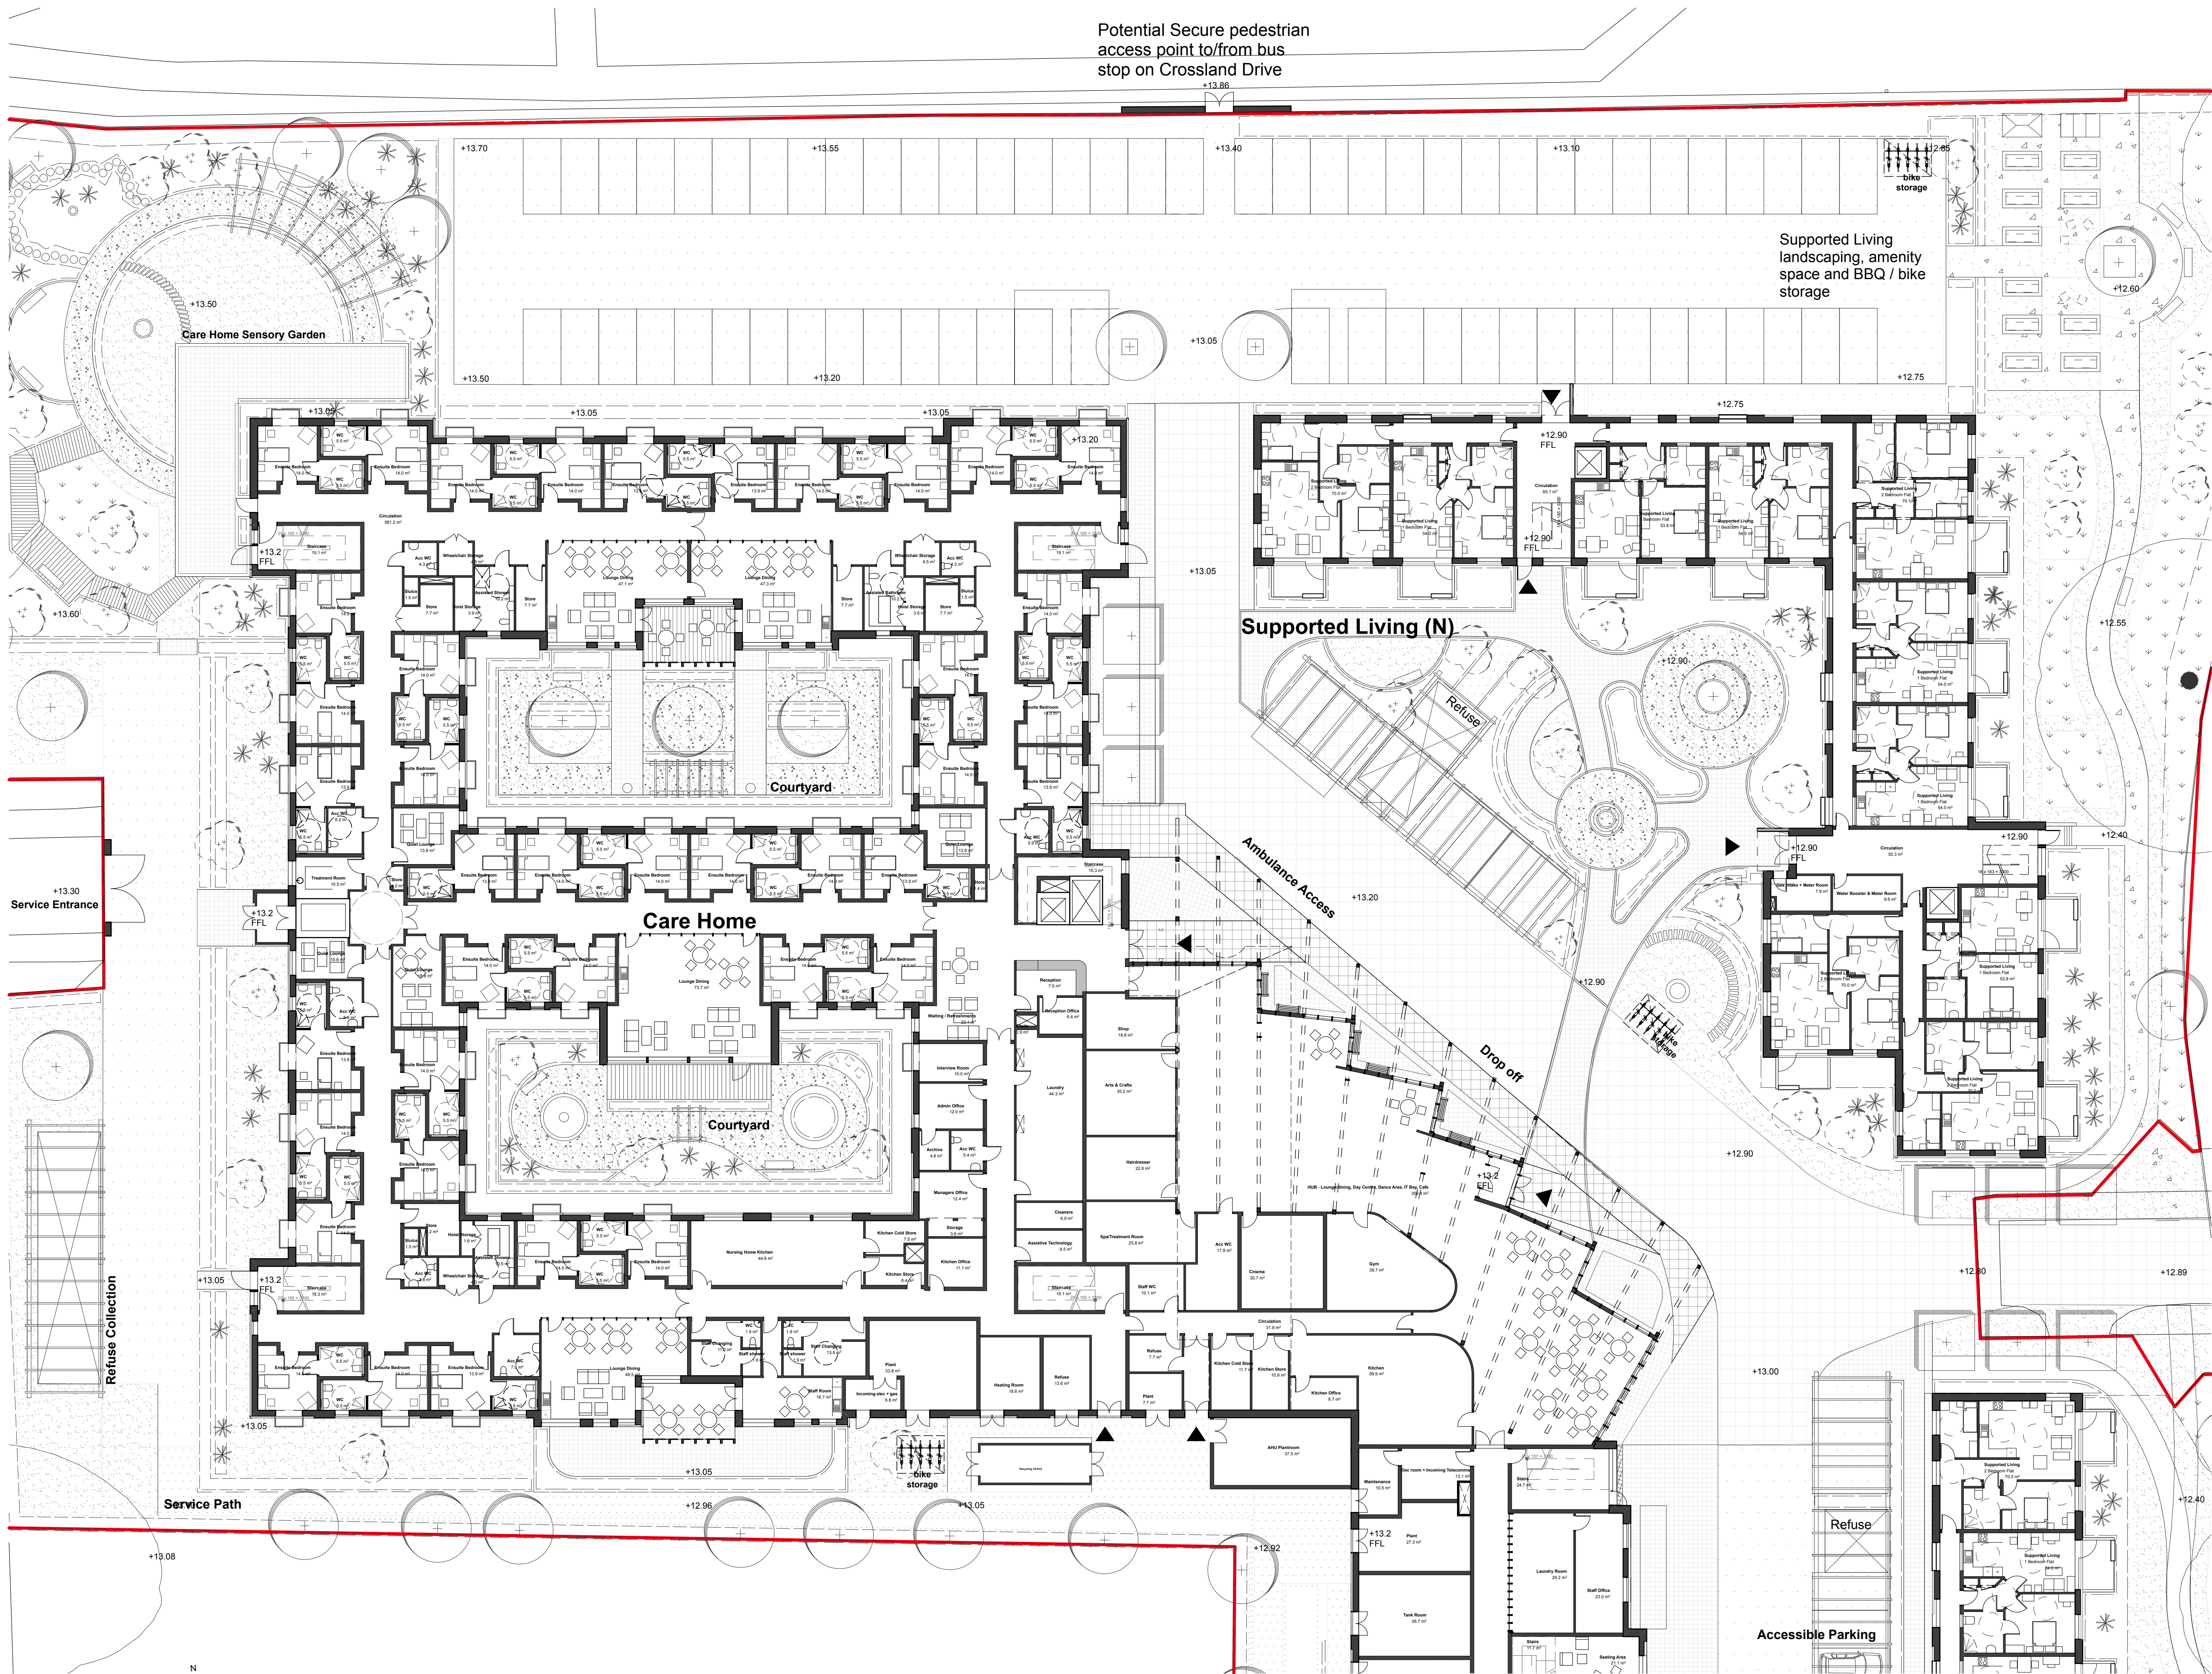

28-42 Banner Street
London EC1Y 8QE
020 7250 3477
penoyre@prasad.com

Client
Hampshire LivingSpace

Project
Oak Park Health & Wellbeing Campus

Drawing Title
Care Home & Supported Living (N) - Ground Floor

Drawing Status	Planning
Date	05.03.2015
Drawing Number	1:200@A1 / 1:400 @ A3
Scale	
Revision	

598-PL-200

B